


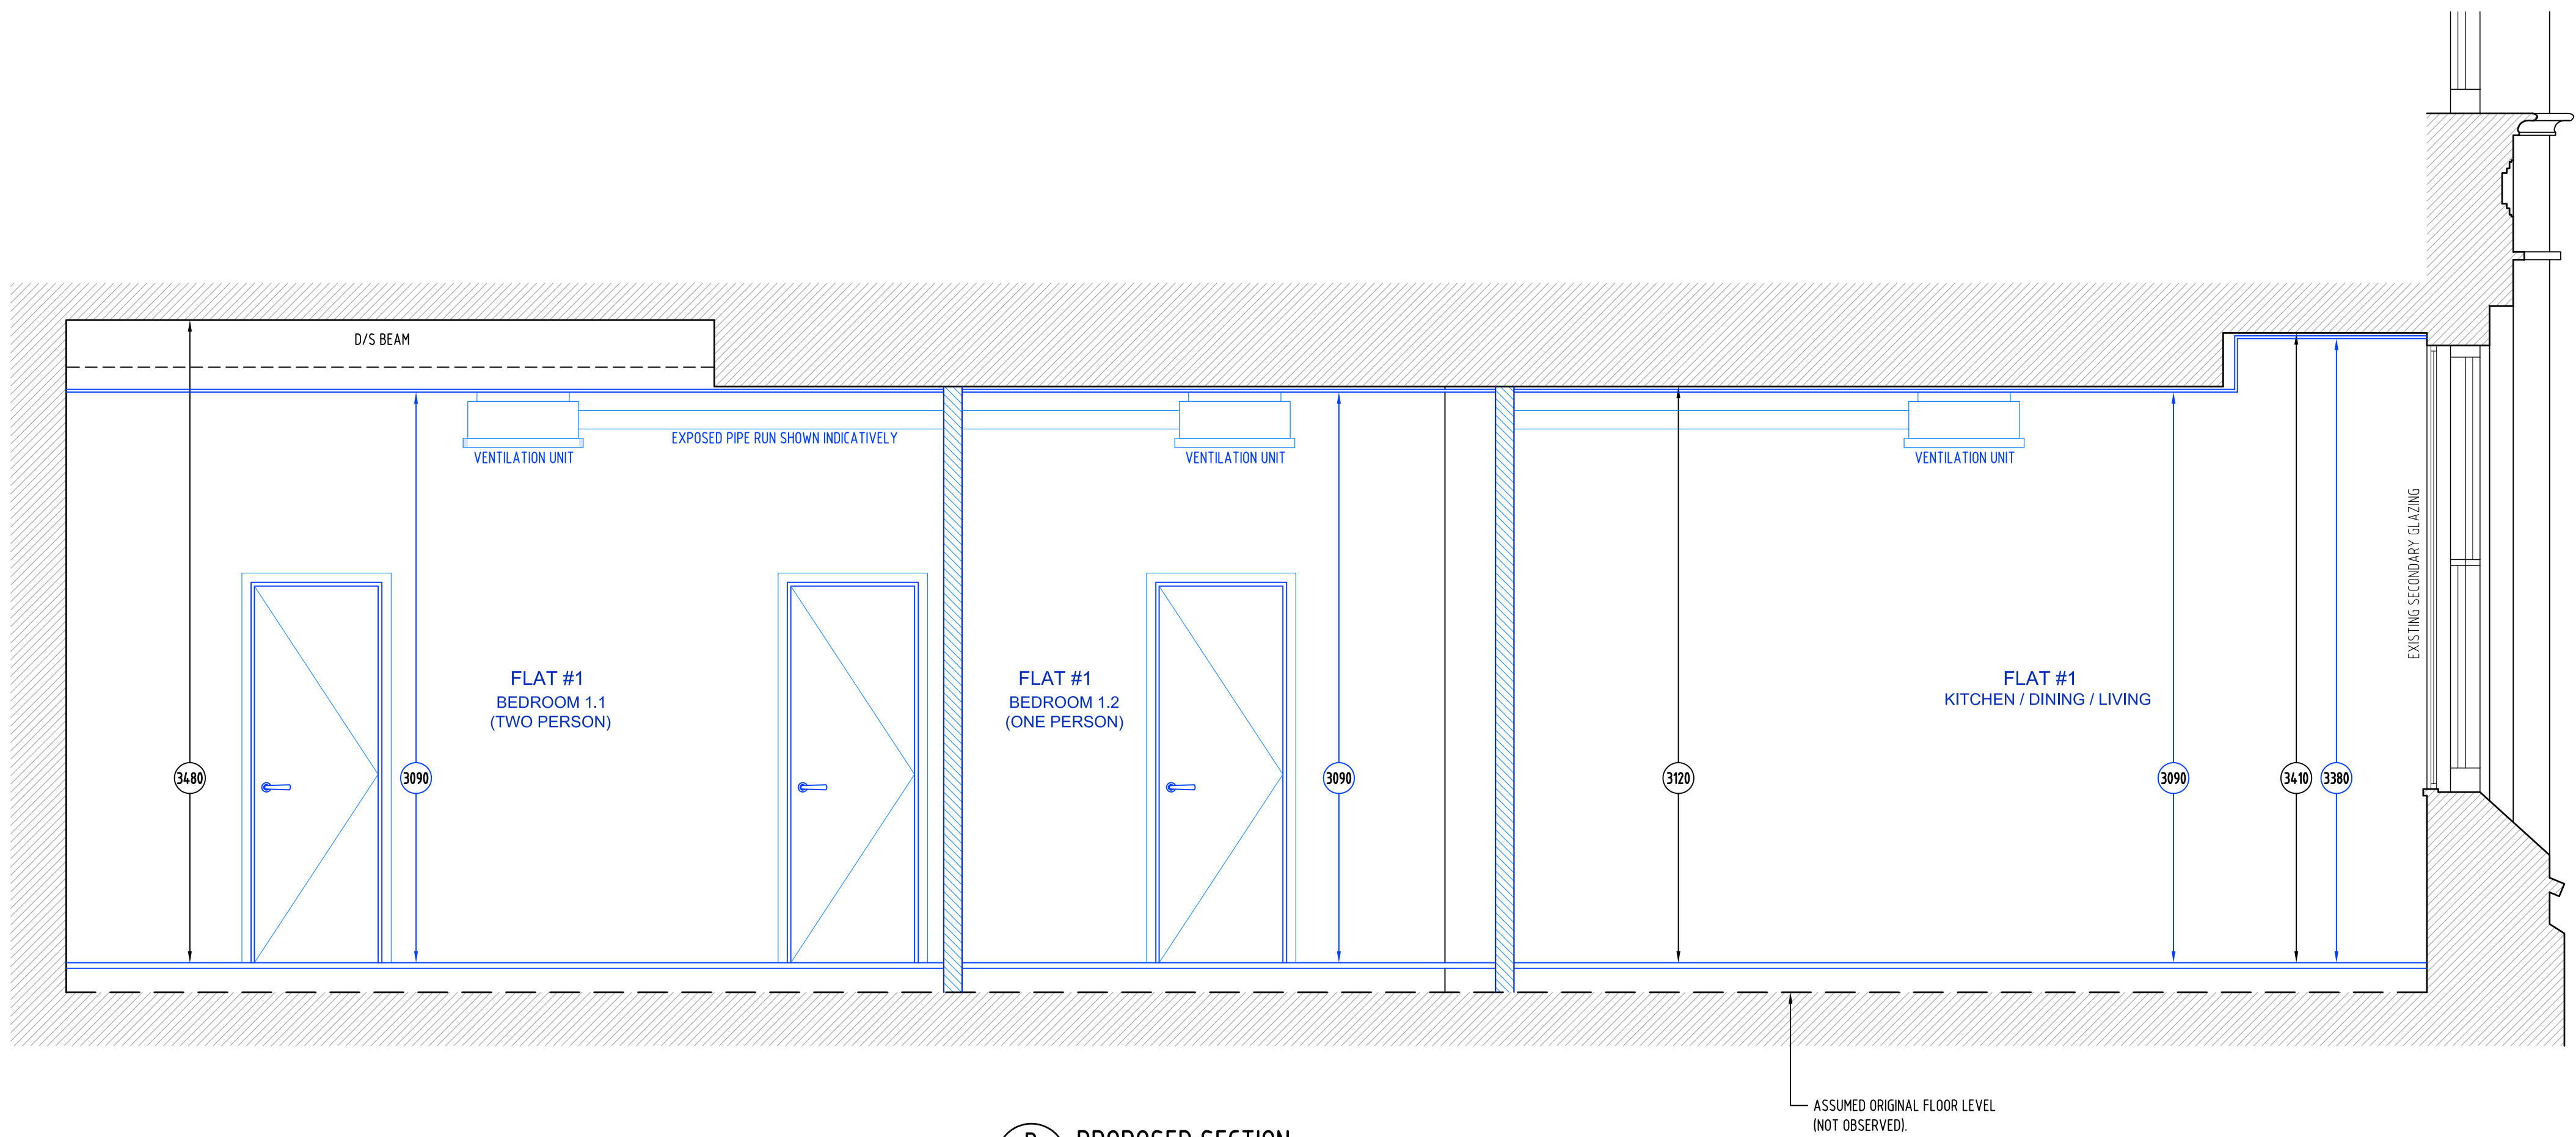

B PROPOSED SECTION
SCALE 1:25

SCALE BAR
(1:25 @ A1)
(1:50 @ A3)



NOTES

1. GENERAL:
 - 1.1 DO NOT SCALE FROM THIS DRAWING. CHECK ALL DIMENSIONS AND CONDITIONS ON SITE.
 - 1.2 ALL WORKS TO BE CARRIED OUT IN ACCORDANCE WITH CURRENT HEALTH & SAFETY (INCLUDING CDM) REGULATIONS. ALL WORKS TO COMPLY WITH CURRENT BRITISH STANDARDS, CODES OF PRACTICE, BUILDING REGULATIONS AND APPROPRIATE EUROPEAN STANDARDS.
 - 1.3 ALL STRUCTURAL WORK IS TO BE CARRIED OUT IN ACCORDANCE WITH THE STRUCTURAL ENGINEER'S DETAILS AND CALCULATIONS.
 - 1.4 PRECISE POSITIONS OF ALL FIXTURES AND FITTINGS IS SUBJECT TO CONFIRMATION ON SITE.
 - 1.5 THIS DRAWING IS PRODUCED FOR PLANNING APPLICATION ONLY AND SHOULD NOT BE USED FOR ANY OTHER PURPOSES.

LEGEND:

	DENOTES ORIGINAL EXISTING WALL
	DENOTES NON-ORIGINAL EXISTING WALL
	DENOTES PROPOSED WORKS

NOTE: ALL CEILINGS AND WALLS HAVE BEEN DETERMINED BY NON-INTRUSIVE VISUAL INSPECTION.

REV	DATE	DESCRIPTION	BY
DRG	STATUS	PLANNING	
DRAWN	BY	ISP DRAWING SOLUTIONS	
JOB	TITLE	YORKSHIRE BUILDING SOCIETY 17 PICCADILLY, MANCHESTER	
DRG	TITLE	SCHEME D – PROPOSED WORKS SECTIONS B–B	
JOB NO	DRG NO	REV	SCALE
1192	P.4132	/	1:25 @ A1 1:50 @ A3
DRN	DATE	IP	06/2022