


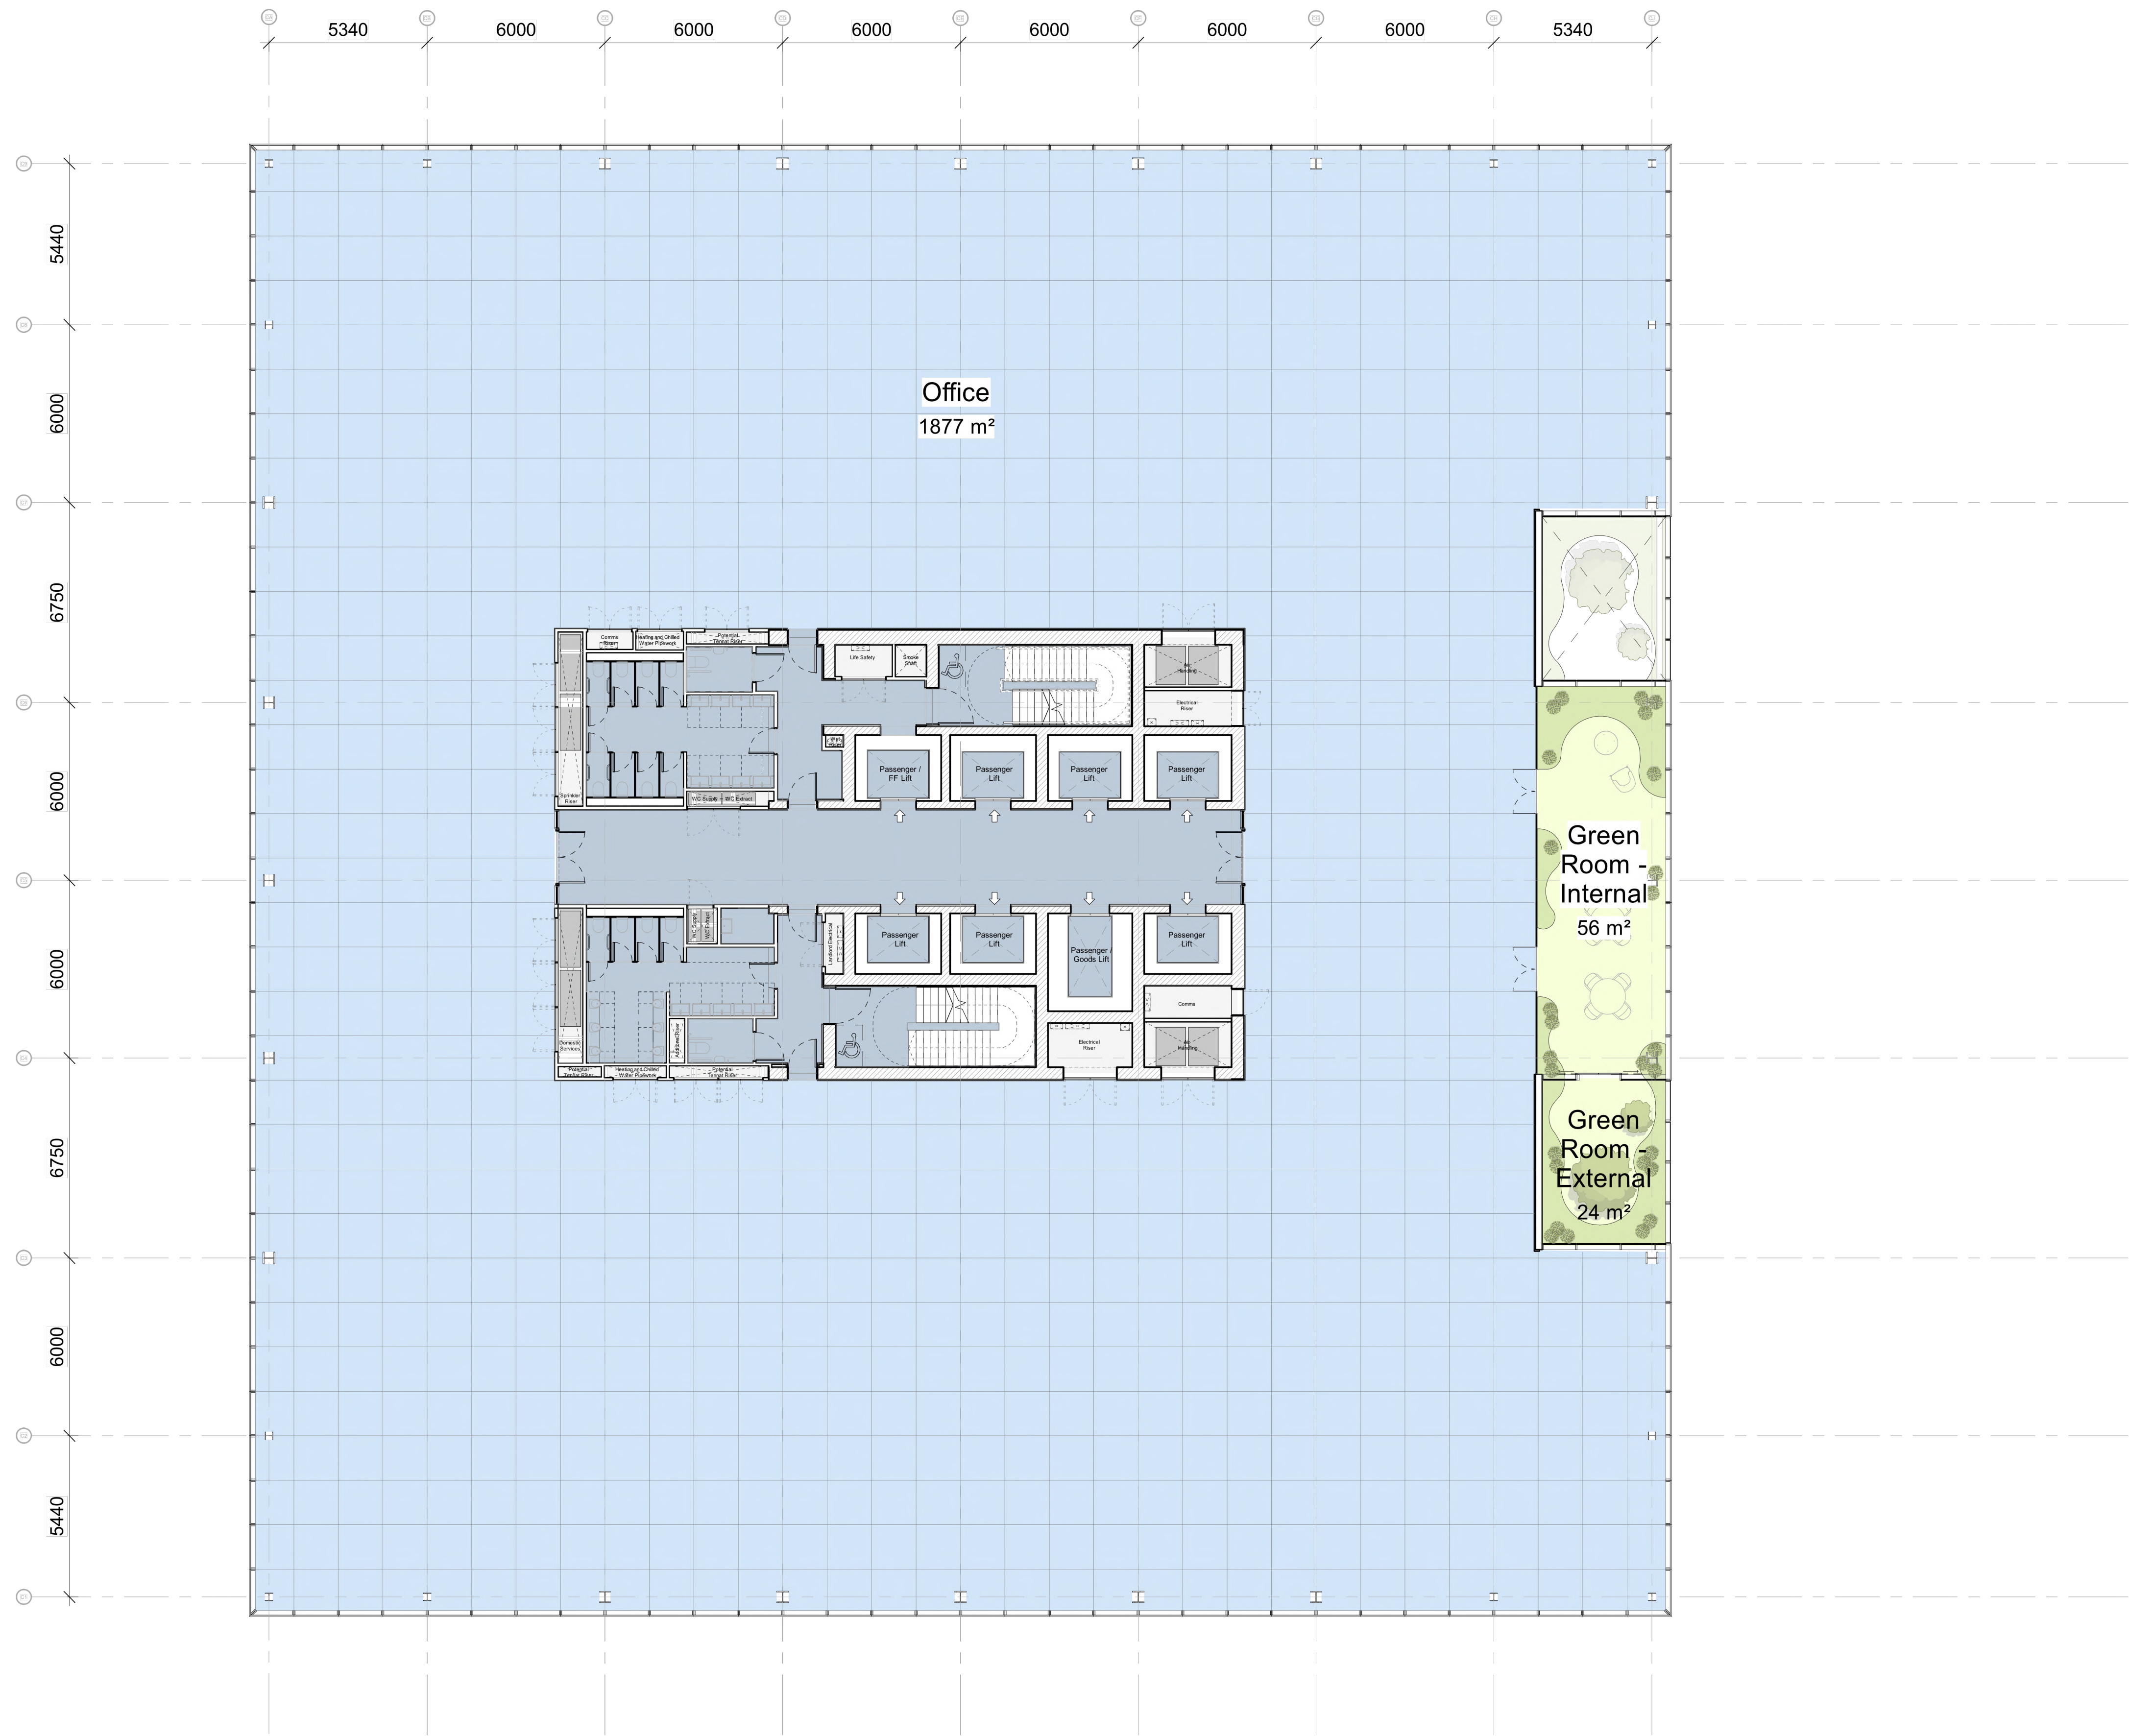

This drawing is copyright Do not scale off dimensions. All dimensions to be checked on site by contractor. Contractor to report any dimensional discrepancies, errors or omissions prior to commencing on site.	Rev. Date	Description	Rev. Date	Description	Rev. Date	Description	North 	Project Title Former Bauer Millet Site	Status Planning			 MANCHESTER Riverside, 4 Commercial St Manchester M15 4SD +44 (0)161 833 2345 www.simpsonhaugh.com LONDON 54 Roberts Place London EC1R 7BH +44 (0)20 7549 4000 mail@simpsonhaugh.com				
	00	17-03-2017	Planning Issue							Scale	1:250 @ A3		1:125 @ A1	Date	March 2017	
	01	04-04-2022	Minor Material Amendment Application							Drawing Title	Job No			Drawing No	Revision	
										Building 3 - Typical Office Level Plan 05, 07, 09, 11 & 13	10053			10053-B3-A-B5D9-G200-P-TYP-001	01	