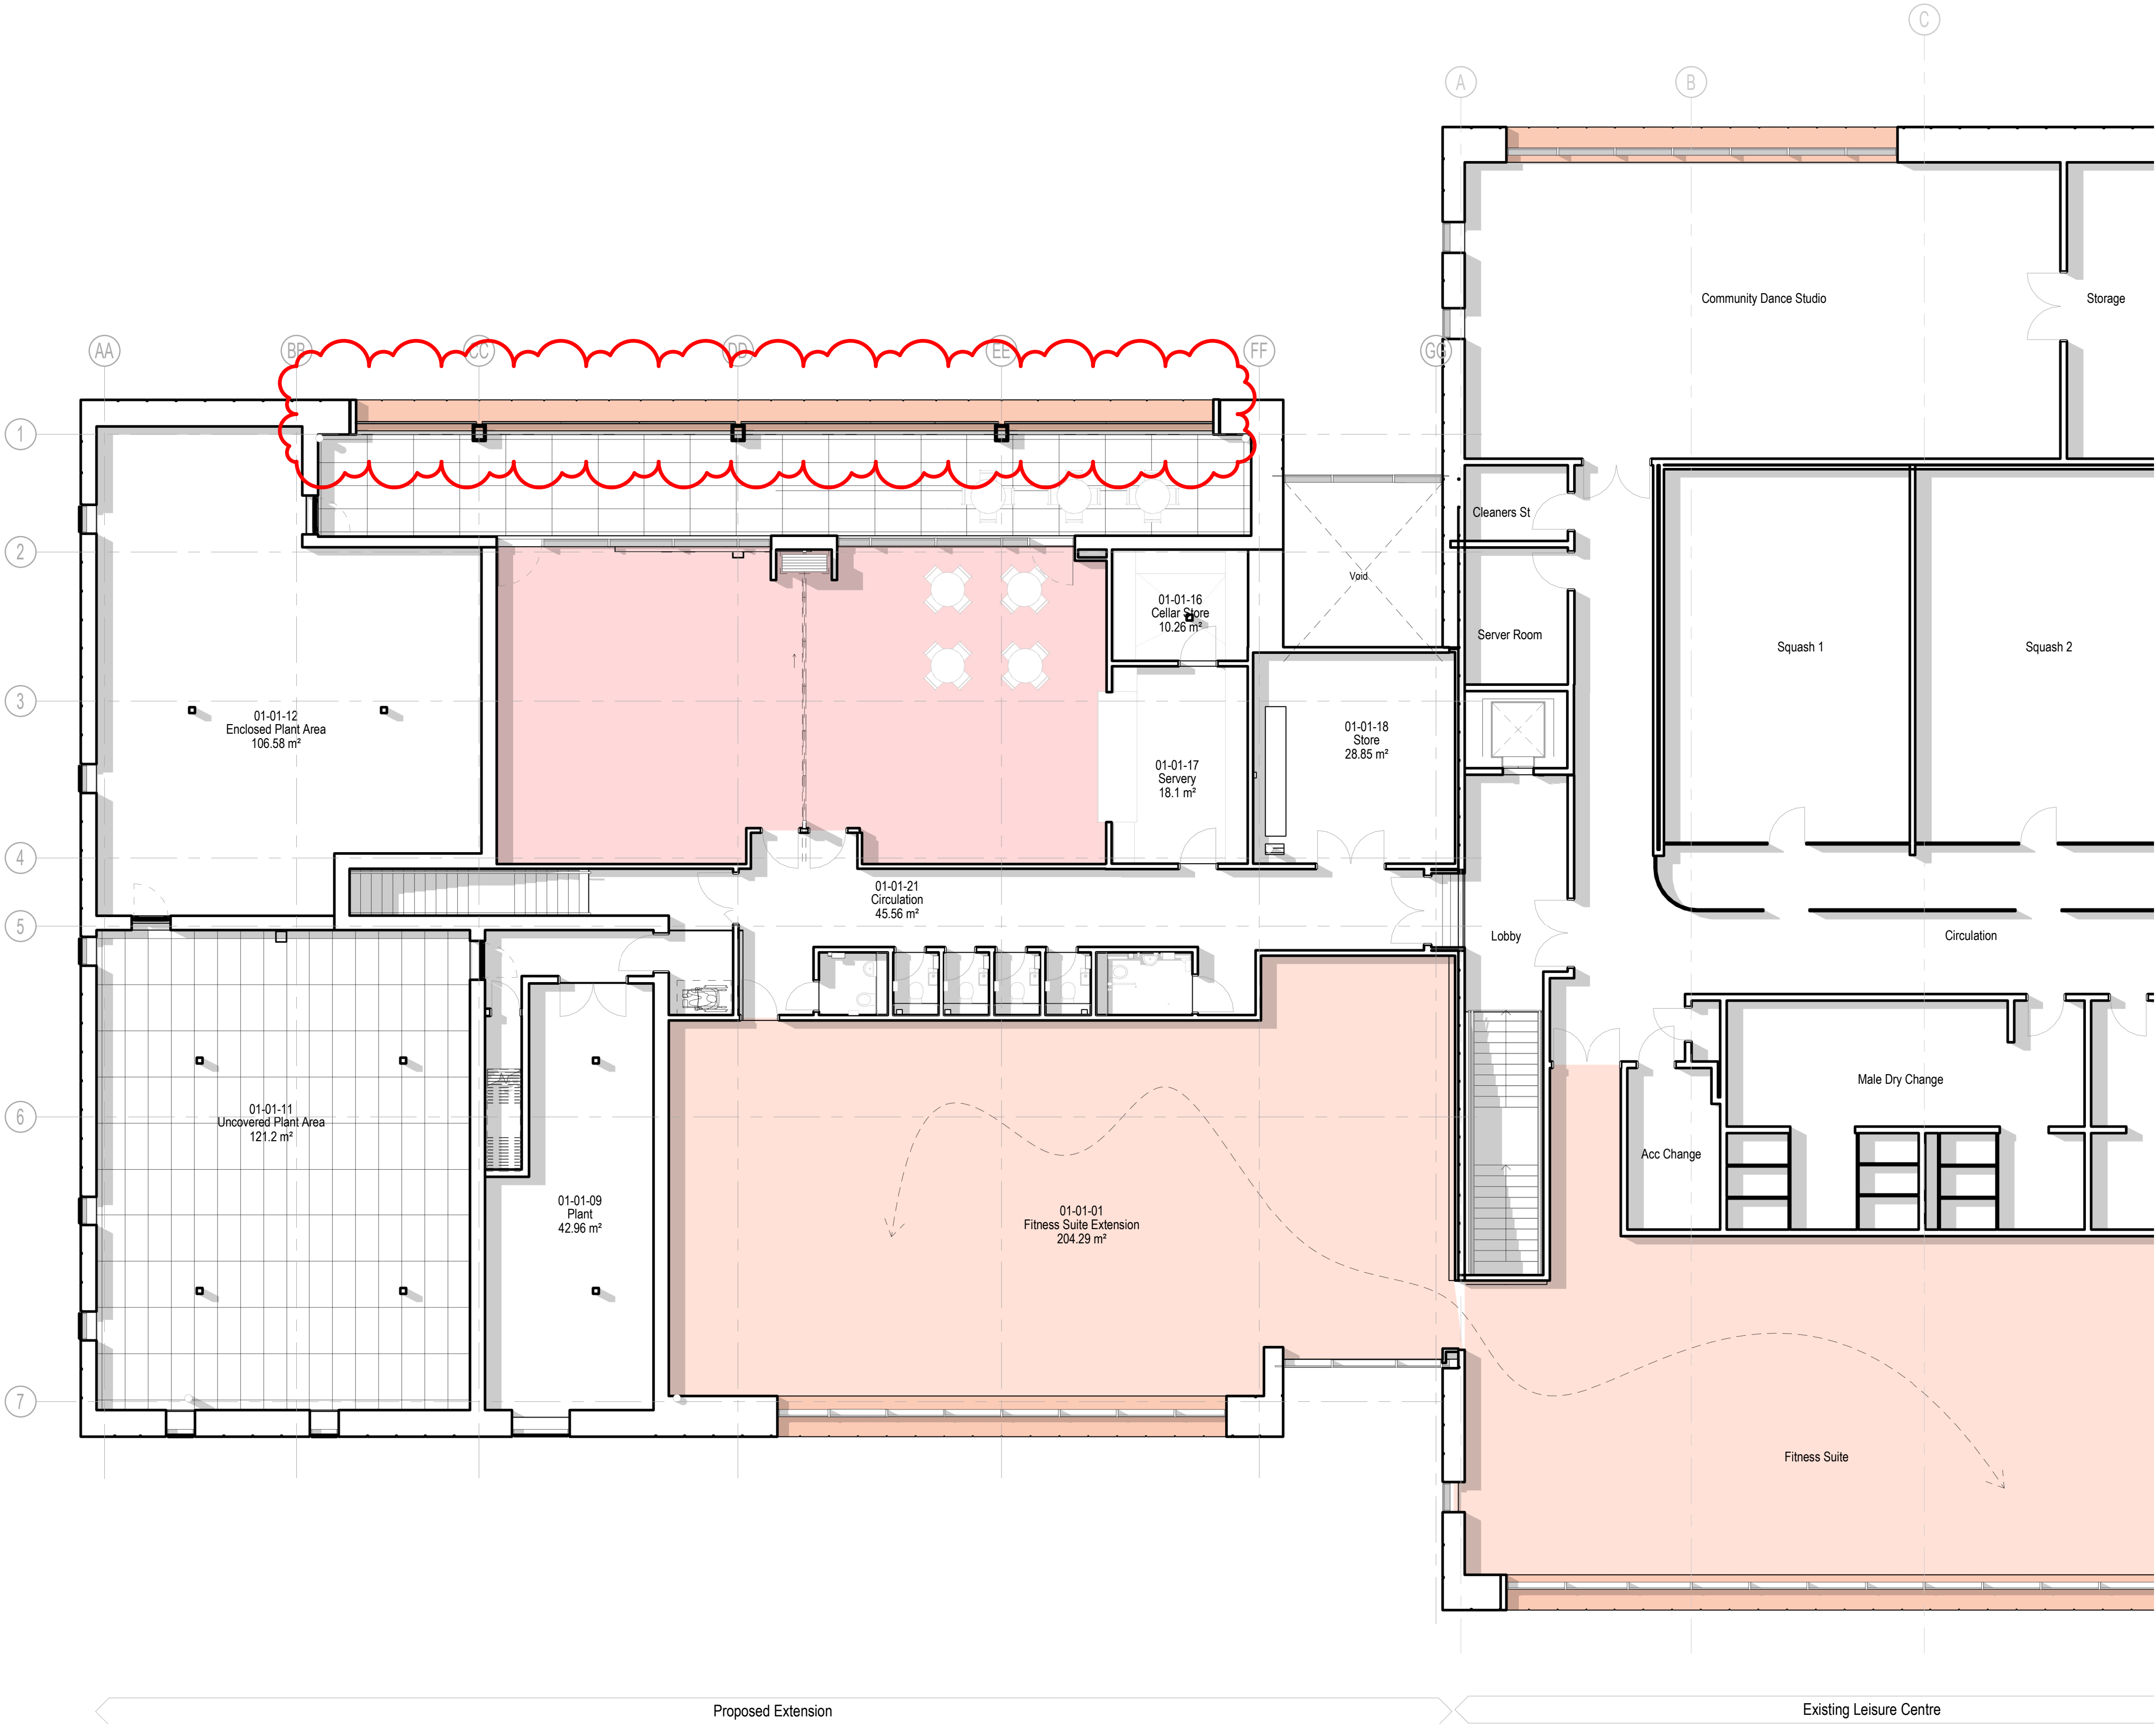


1 0 1 2 3 4 5
SCALE 100
1: m

elliswilliams

Project Number: 2638
Project Name: Hough End Leisure Centre Extension

Drawing Status: Planning
Drawing Number: **HEV- EWA- 01- 01- DR- A- 40401**
Drawing Name: Level 01 - First Floor
Date: 31.03.21
Drawn By: LA
Rev: P2
Scale: 1 : 100

Wellfield Chester Road Preston Brook WA7 3BA
T: 01928 752200 E: info@ewa.co.uk W: ewa.co.uk