


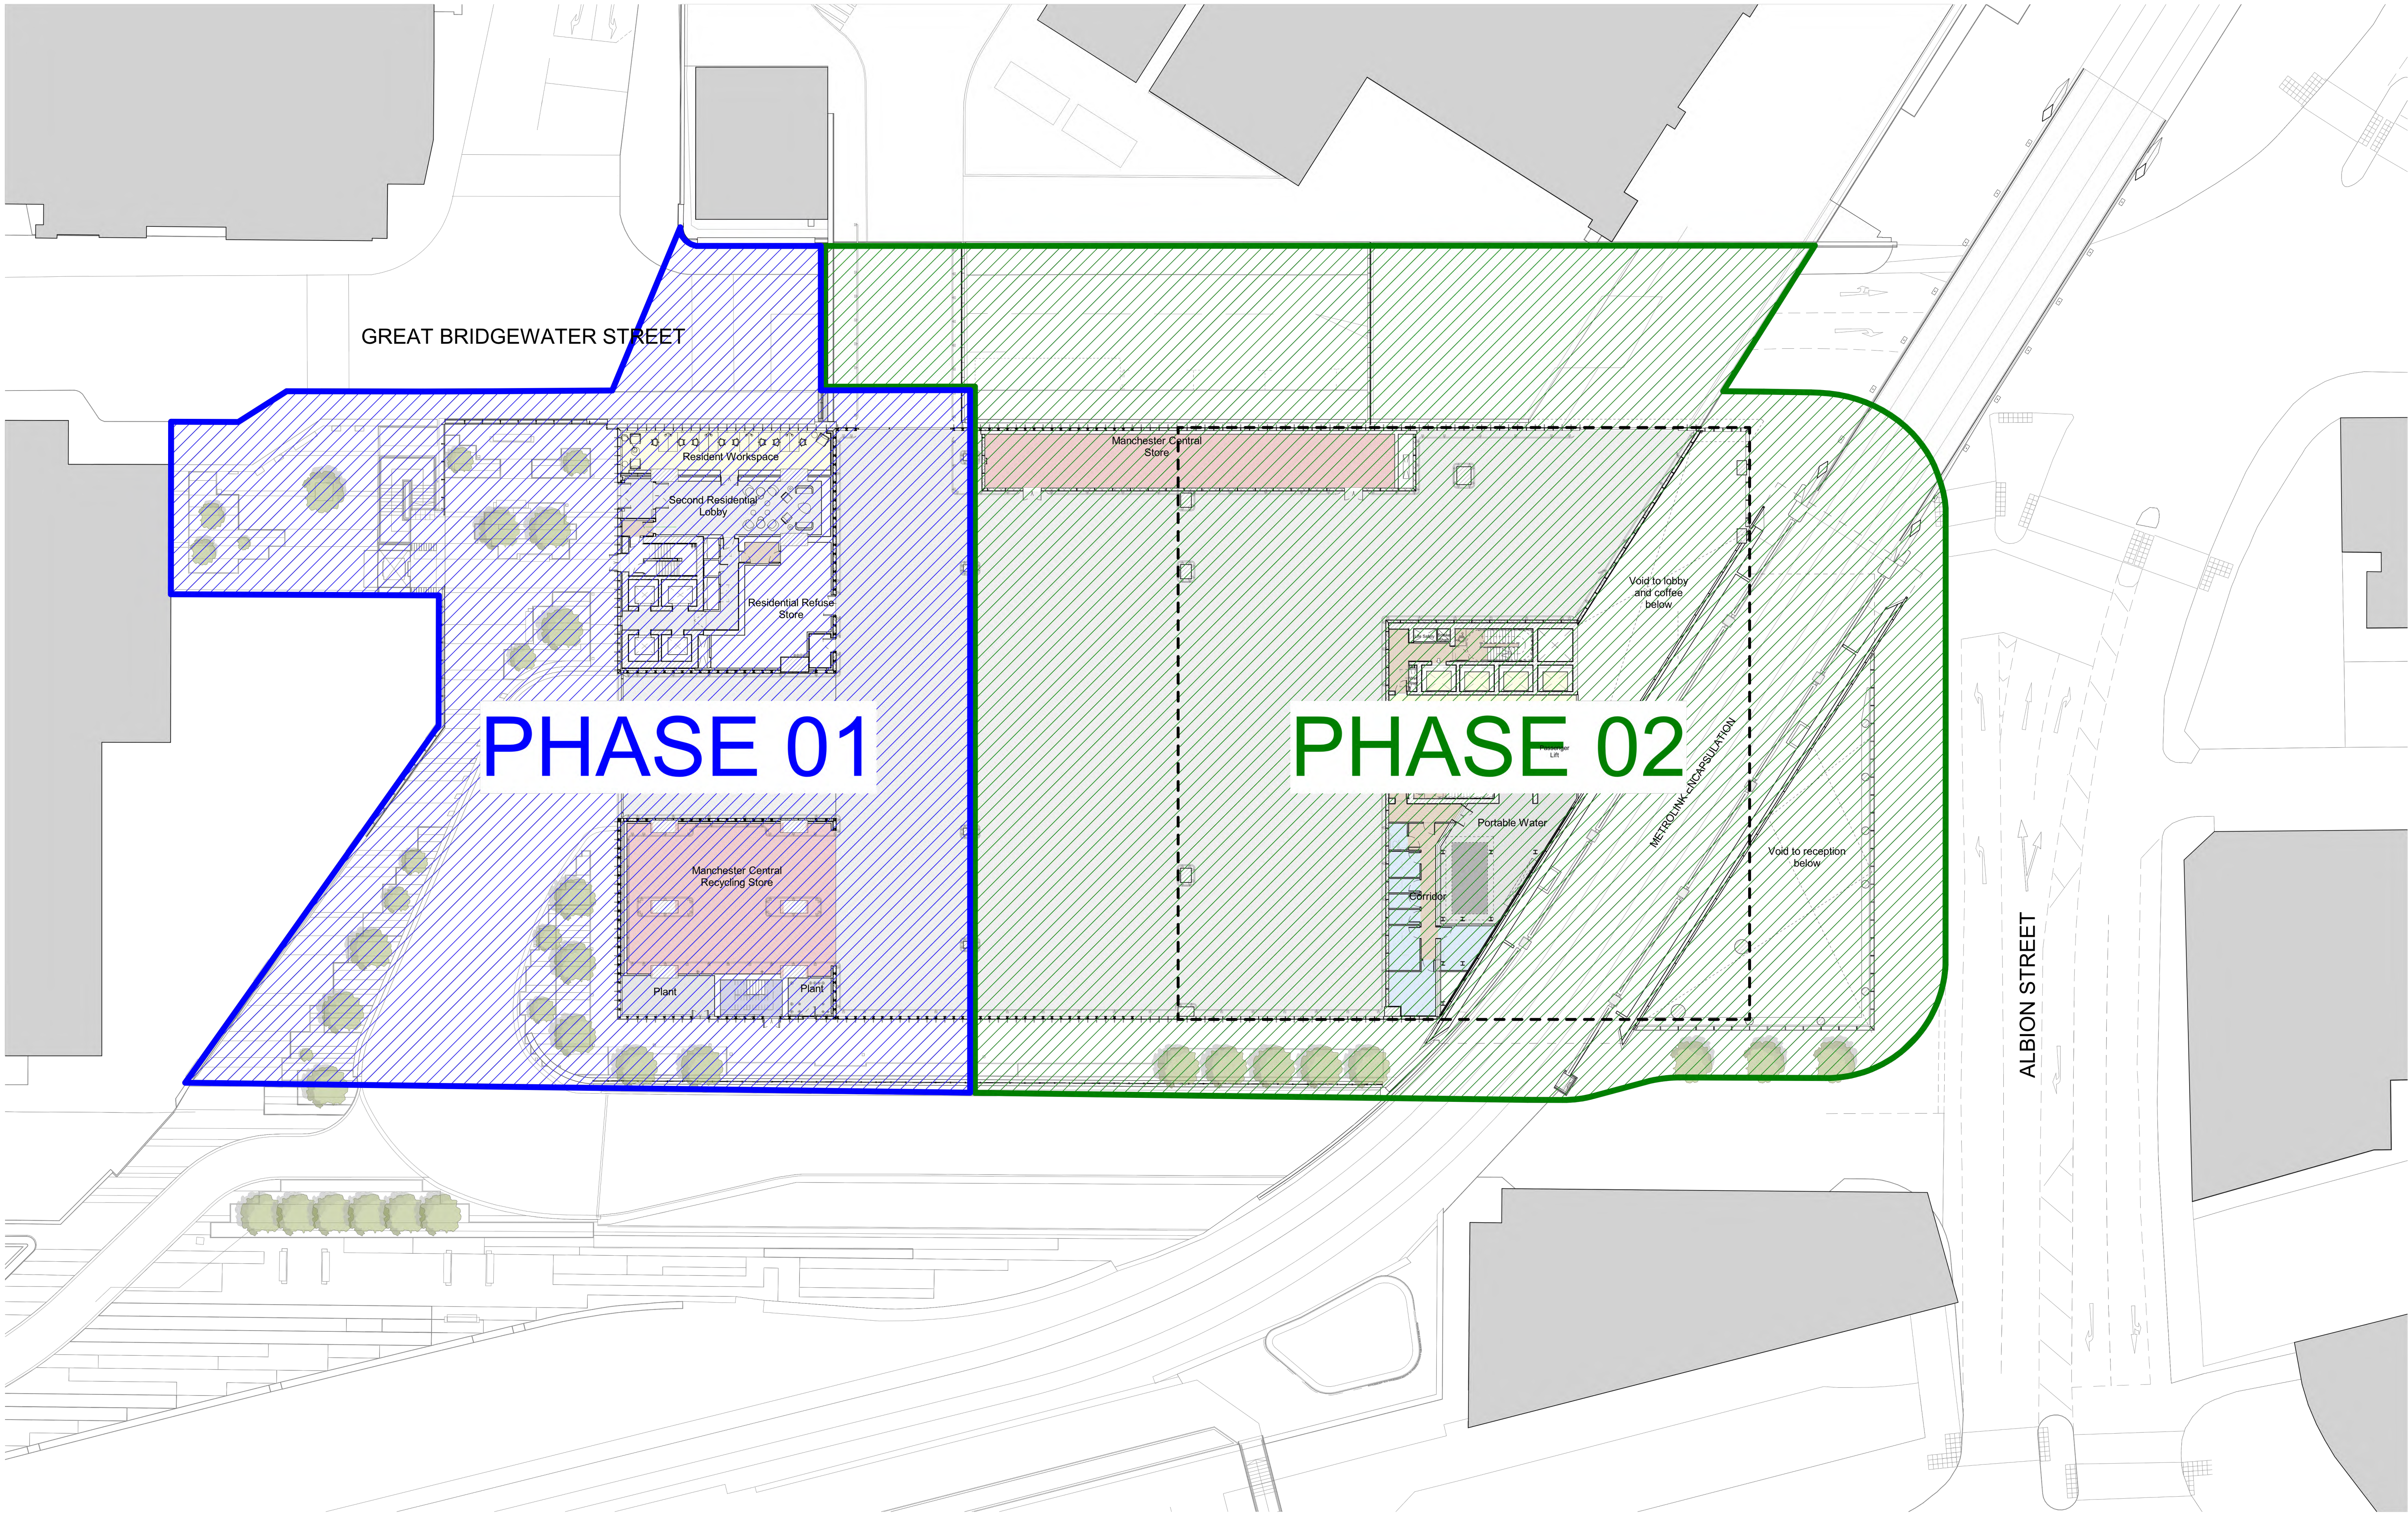

This drawing is copyright Do not scale off dimensions. All dimensions to be checked on site by contractor. Contractor to report any dimensional discrepancies, errors or omissions prior to commencing on site. 0m2.5m5m10m	Rev/ Date	Description	Rev/ Date	Description	Project Title	Status				
	00	15-12-2020	Non-Material Amendment Application			Former Bauer Millet Site	Planning			
	01	19-02-2021	Non-Material Amendment Application				Scale	Date		
	02	04-04-2022	Minor Material Amendment Application				1:500 @ A3 / 1:250 @ A1	December 2020		
						Drawing Title	Job No	Drawing No	Revision	
					Masterplan- Proposed Phasing Plan- Level 01	10053	10053-MP-B5D9-A-F000-P-01-001	02		

North

MANCHESTER

Riverside, 4 Commercial St

Manchester M16 2BD

+44 (0)161 835 2342

www.simpsonhaugh.com

LONDON

5-8 Roper's Place

London EC1R 6BB

+44 (0)20 7549 4900

mail@simpsonhaugh.com

simpsonhaugh