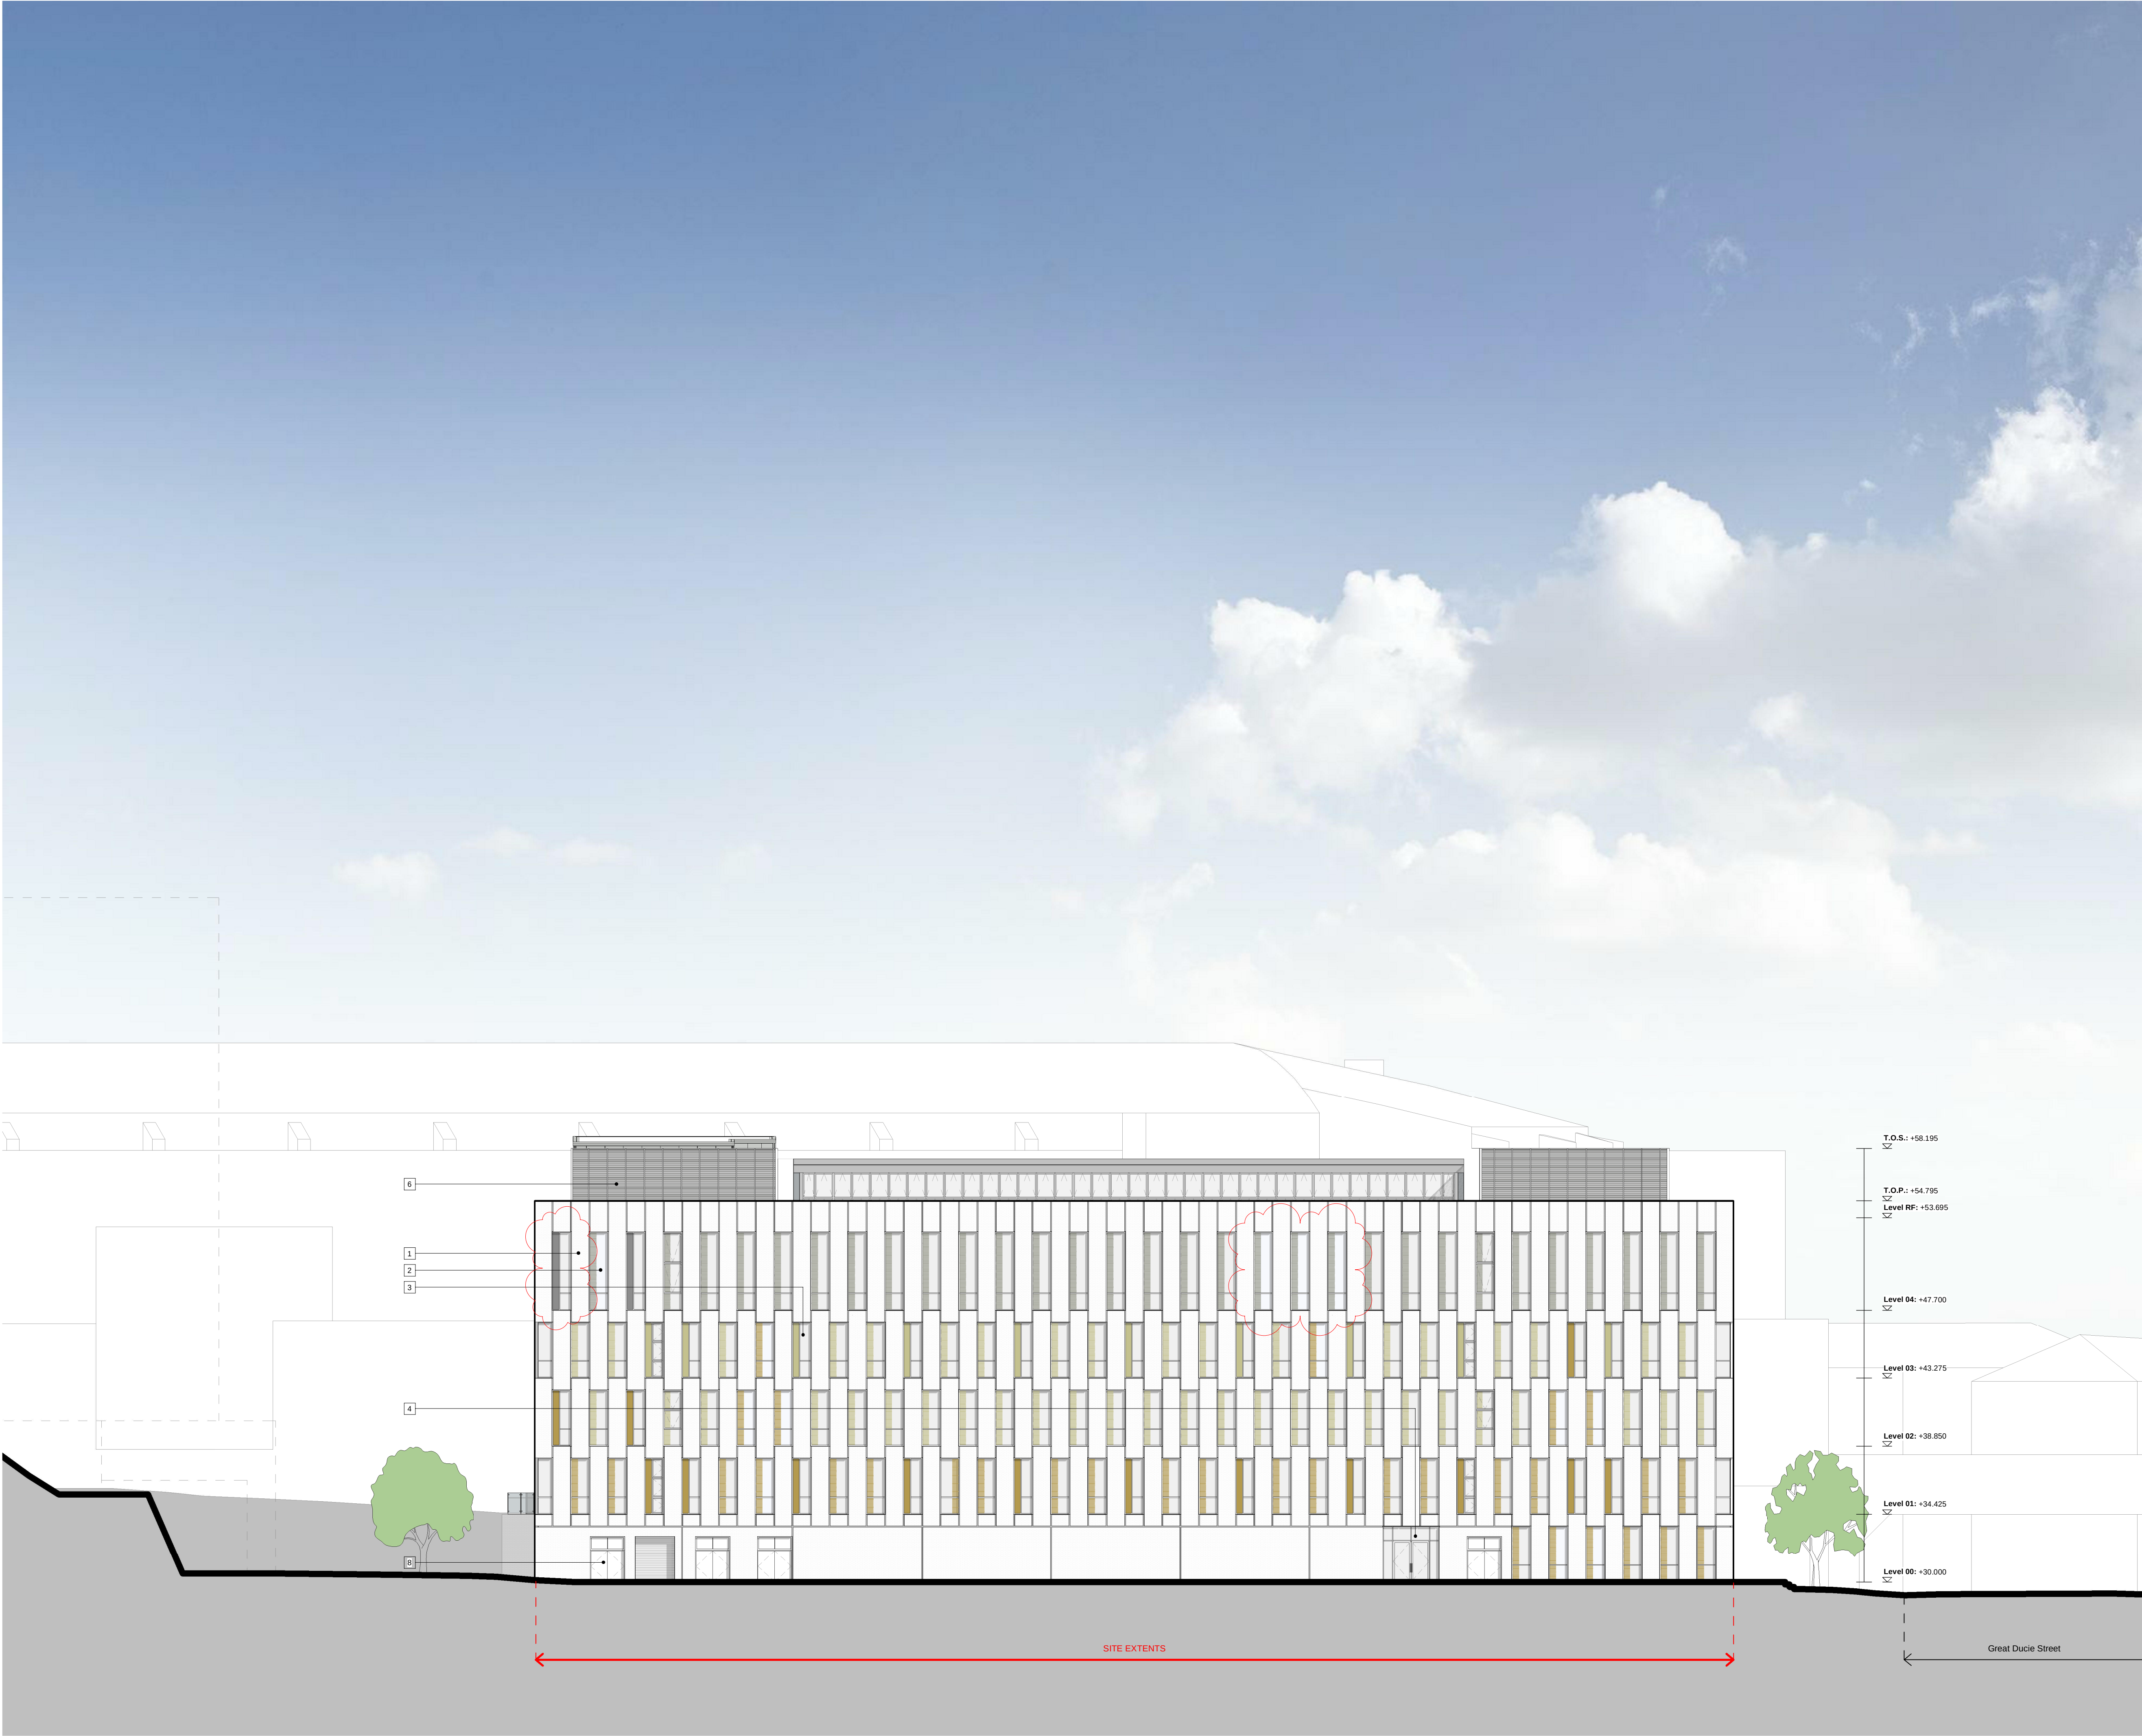


- Notes
- Existing context
- Proposed context
1. Black Corium tile
 2. Clear glazed window with ceramic frit strip
 3. Clear glazed window with anodised aluminium infill panel
 4. Clear glazed curtain wall to building entrances
 5. Black Corium Tile entrance surround with black aluminium soffit
 6. Plant screen
 7. Storage zone
 8. Black aluminium doors

P03	Non Material Amendment	SHP	SHP	2022-04-21
P02	Non material amendment	SHP	SHP	2020-07-29
P01	Planning Issue	SHP	SHP	2019-09-27
rev	description	checked	drawn	date

B

BOND BRYAN

The Church Studio Springvale Road Sheffield S10 1LP

t 0114 266 2040

e TMC-City@bondbryan.co.uk

w www.bondbryan.co.uk

simpsonhaugh

Riverside 4 Commercial Street Manchester M15 4RQ

t 0161 835 2345

e mail@simpsonhaugh.com

w www.simpsonhaugh.com

City Centre Project

City Centre Site

Manchester College

The Manchester College

The Manchester College

UCEN MANCHESTER

MANCHESTER

GA Elevation North

project	originator	volume	level	type	role	number
CC	- SHP	- ZZ	- XX	- DR	- A	- 3294

Originator project ref

10238

scale(s)

1 : 200

original paper size

A1

Purpose of Issue:

PLANNING

status :

S8

PLANNING

revision :

P03