



LOCATION PLAN




Design and drawings
are copyright.
Written permission
must be sought before
duplication.
All dimensions are to
be checked prior to works
commencing on site.

Notes
— Site Boundary

Project:
34 MONTCLIFFE CRESCENT, MANCHESTER, M16 8GR
Client:
TULIP MENTAL HEALTH AND COMMUNITY CARE LTD
Title:
LOCATION PLAN
Drawing:
100

Status:
FOR INFORMATION
Date:
16.06.2022
Scale:
1:1250 @ A3
Revision:
-

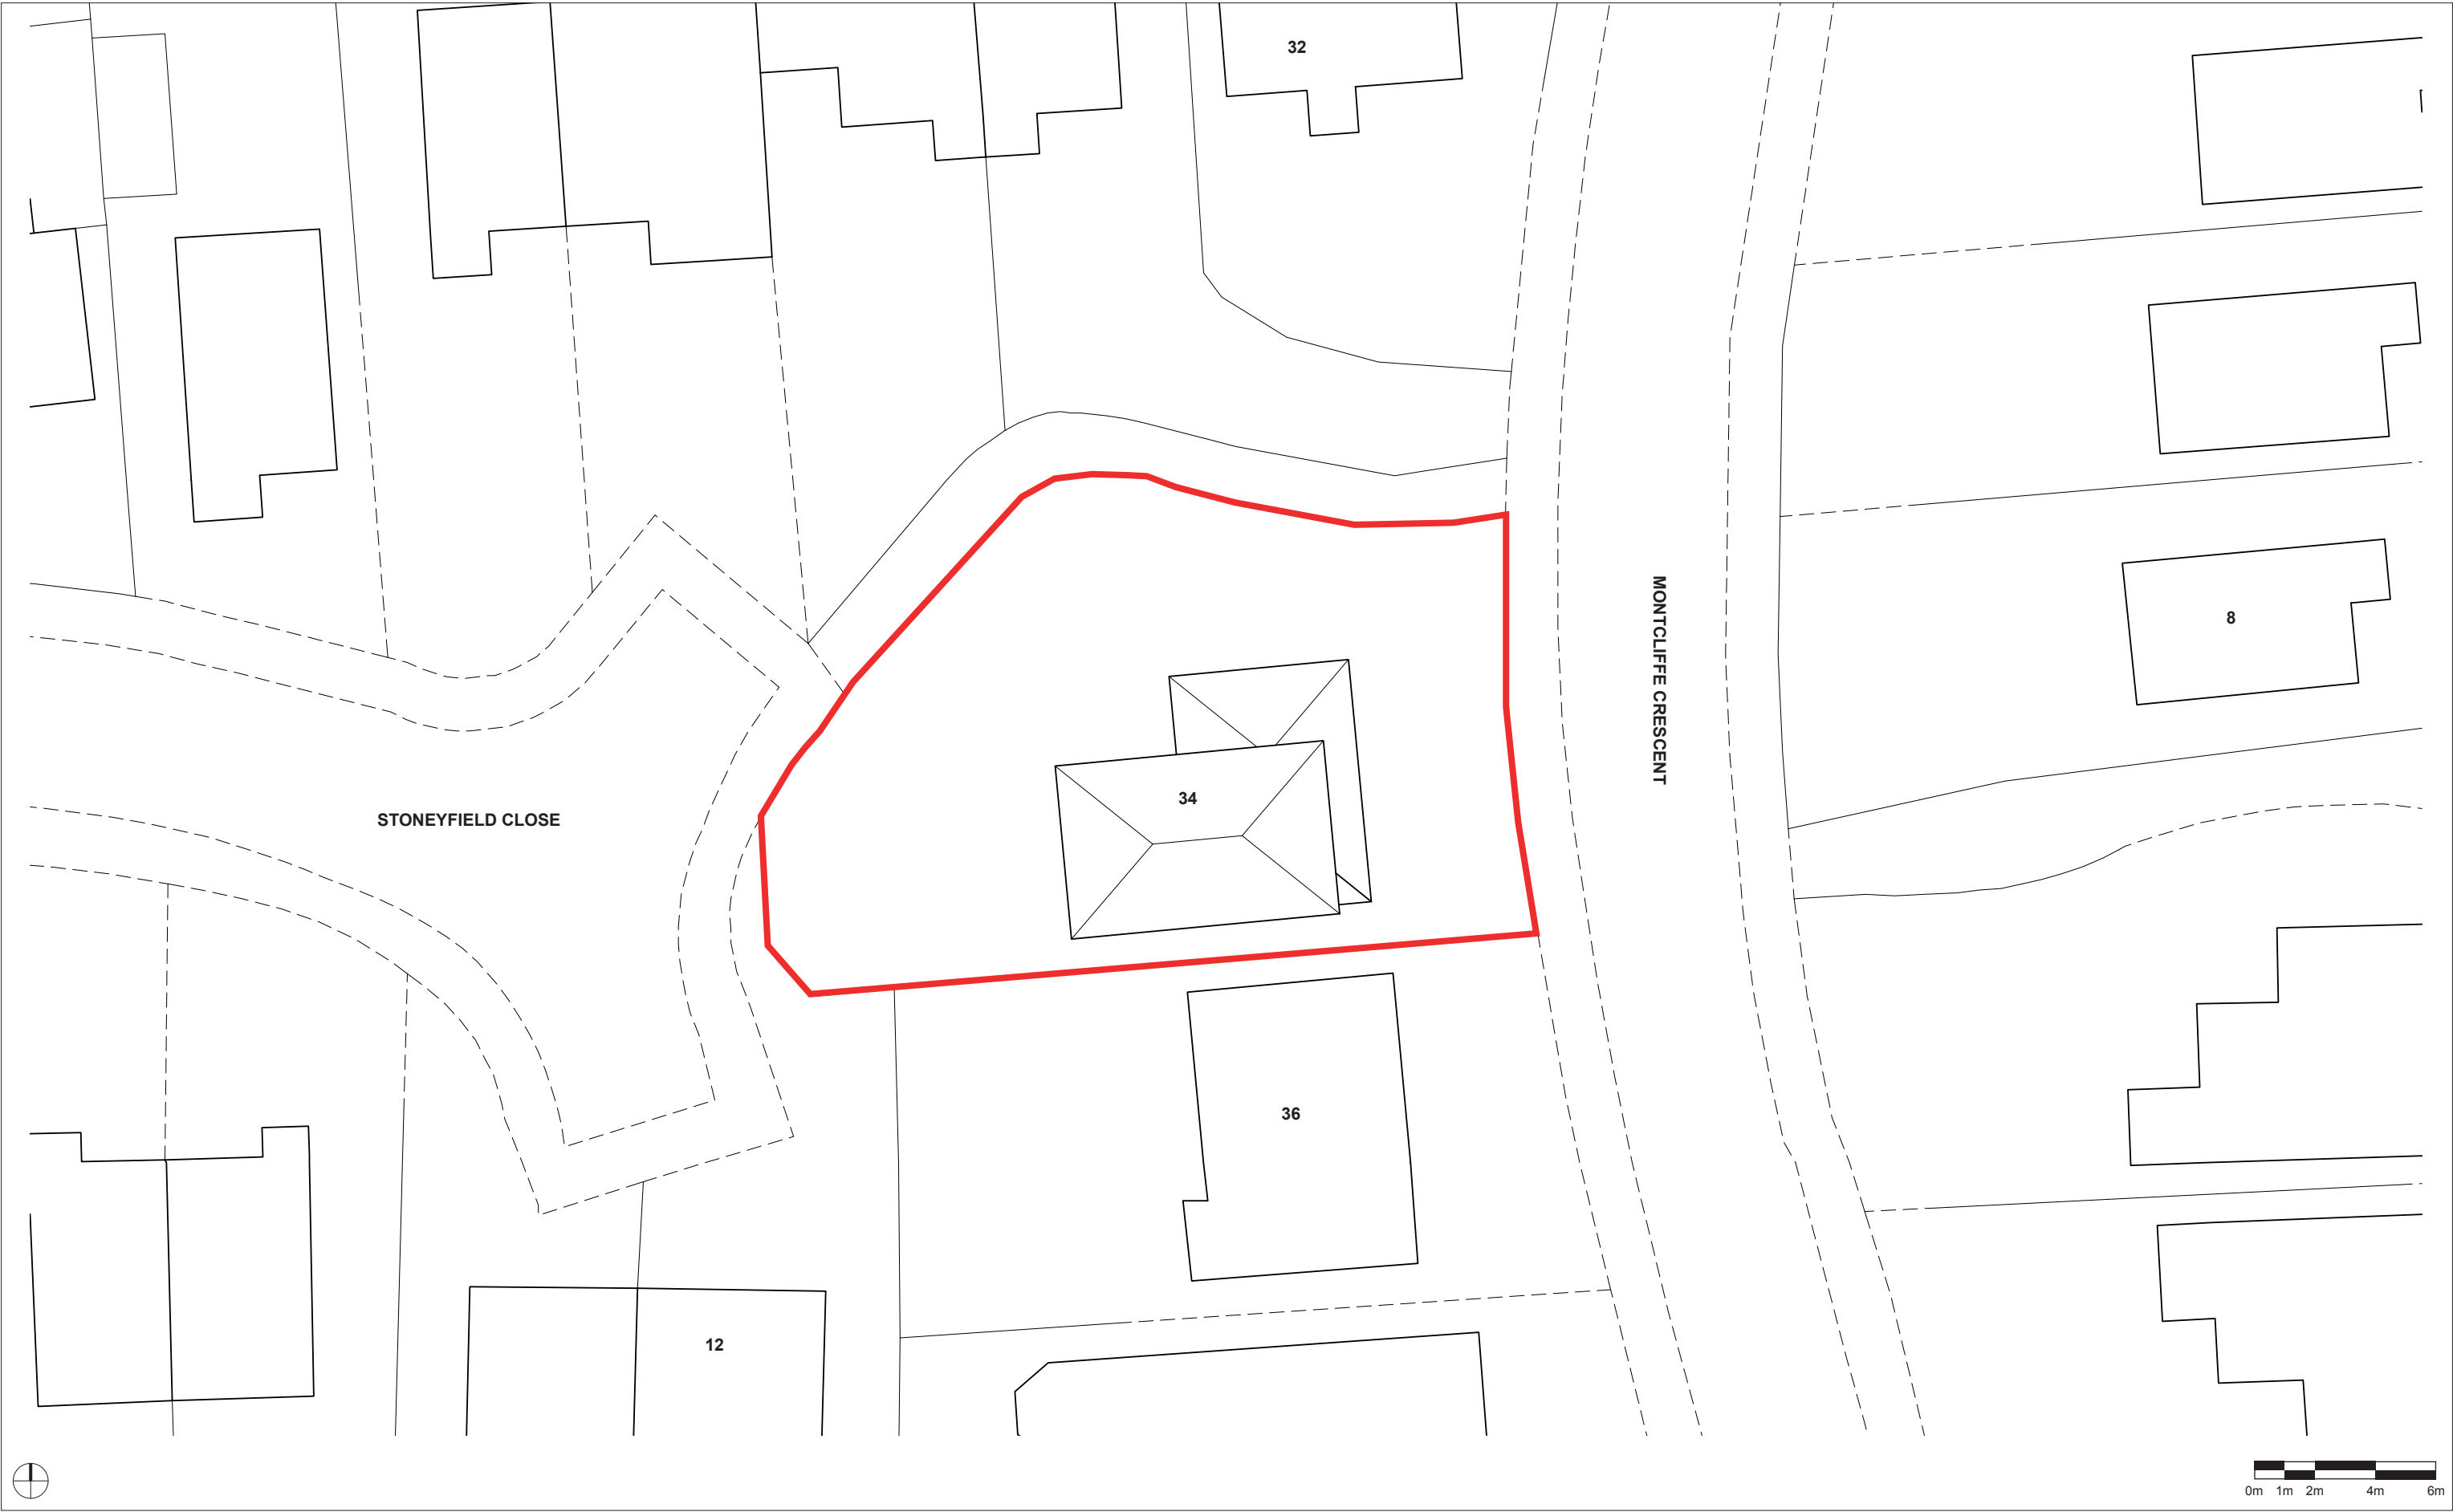


Design and drawings
are copyright.
Written permission
must be sought before
duplication.
All dimensions are to
be check prior to works
commencing on site.


Notes
— Site Boundary

Project:
34 MONTCLIFFE CRESCENT, MANCHESTER, M16 8GR
Client:
TULIP MENTAL HEALTH AND COMMUNITY CARE LTD
Title:
SITE PLAN
Drawing:
200


Status:
FOR INFORMATION
Date:
16.06.2022
Scale:
1:100 @ A1 1:200 @ A3
Revision:
-

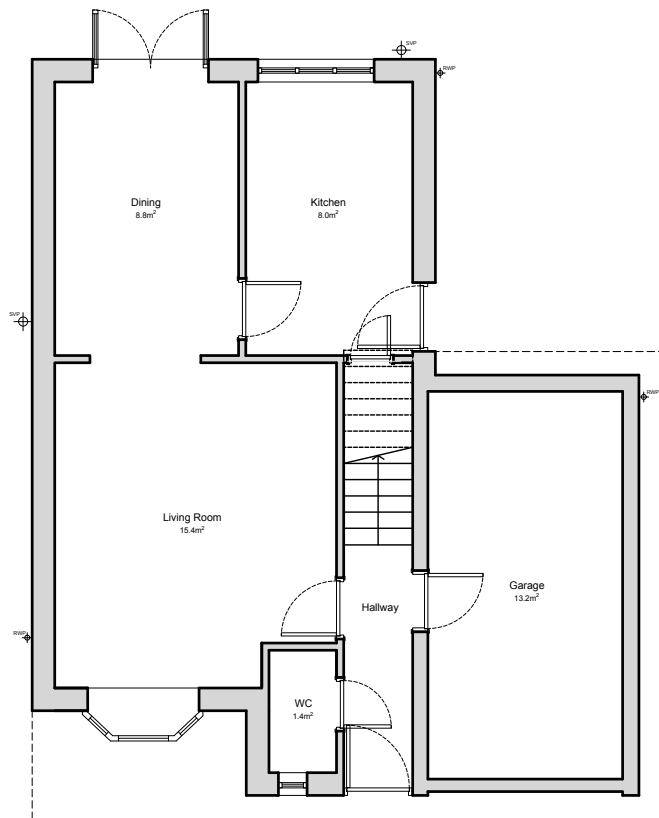

GROUND FLOOR PLAN
Approx Floor Area 54.4m² (585.6 sq.ft)

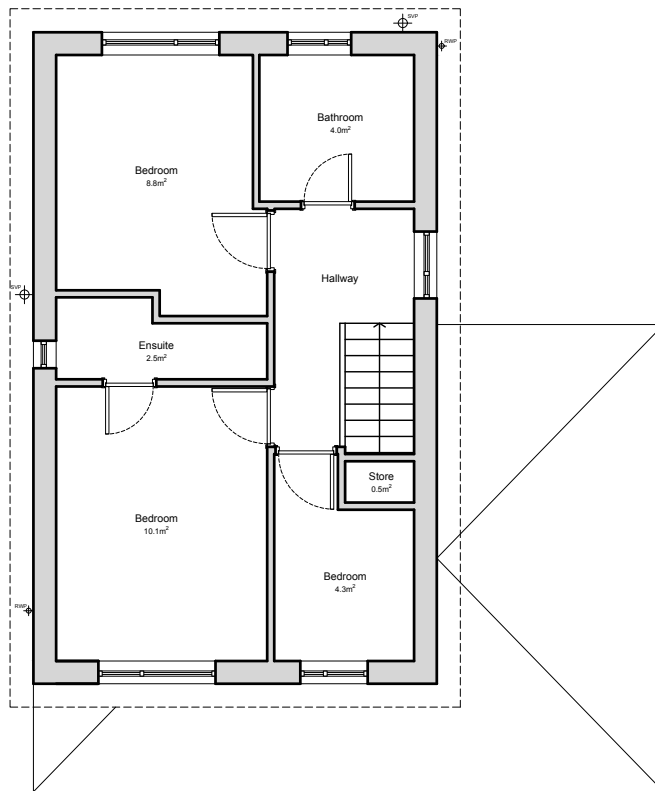

FIRST FLOOR PLAN
Approx Floor Area 37.9m² (406.9 sq.ft)

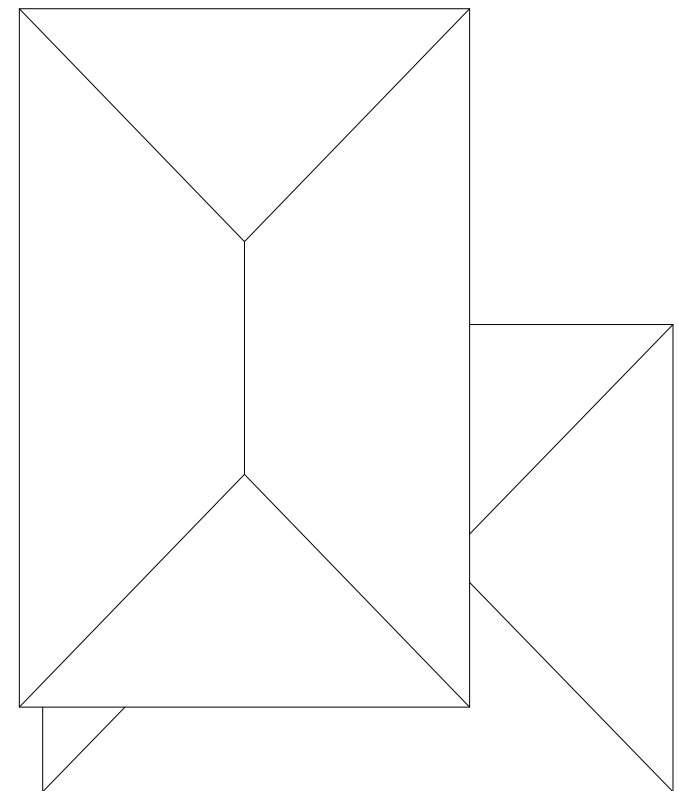

ROOF PLAN




Design and drawings
are copyright.
Written permission
must be sought before
duplication.
All dimensions are to
be checked prior to works
commencing on site.


Notes

Project:
34 MONTCLIFFE CRESCENT, MANCHESTER, M16 8GR
Client:
TULIP MENTAL HEALTH AND COMMUNITY CARE LTD
Title:
EXISTING PLANS
Drawing:
201


Status:
FOR INFORMATION
Date:
16.06.2022
Scale:
1:50 @ A1 1:100 @ A3
Revision:
-

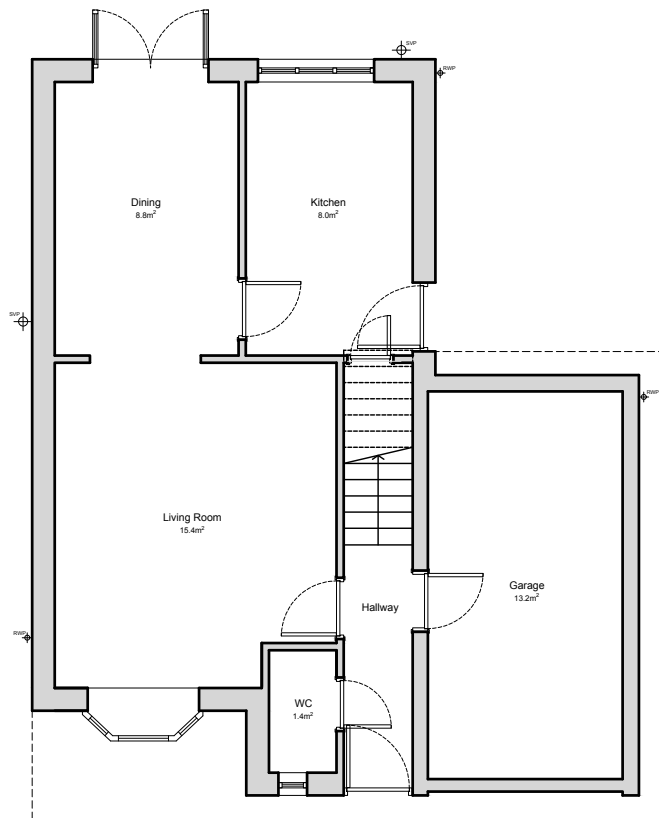

GROUND FLOOR PLAN
Approx Floor Area 54.4m² (585.6 sq.ft)

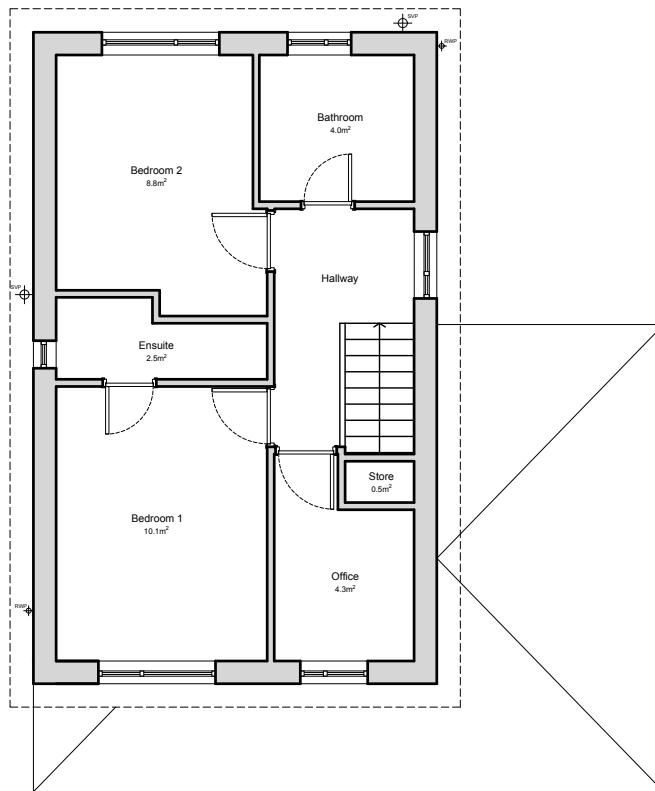

FIRST FLOOR PLAN
Approx Floor Area 37.9m² (406.9 sq.ft)

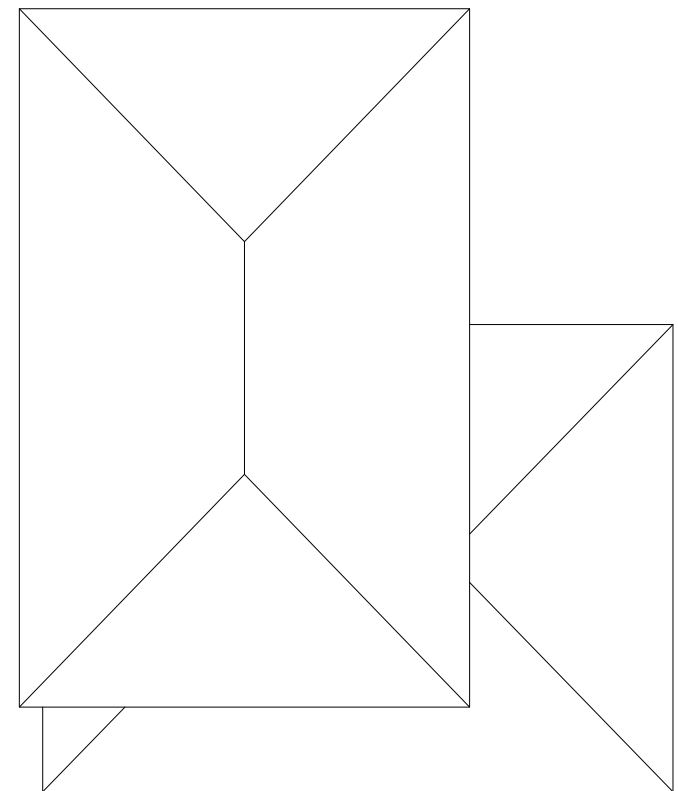

ROOF PLAN



Design and drawings
are copyright.
Written permission
must be sought before
duplication.
All dimensions are to
be checked prior to works
commencing on site.

Notes

Project:
34 MONTCLIFFE CRESCENT, MANCHESTER, M16 8GR
Client:
TULIP MENTAL HEALTH AND COMMUNITY CARE LTD
Title:
PROPOSED PLANS
Drawing:
202

Status:
FOR INFORMATION
Date:
16.06.2022
Scale:
1:50 @ A1 1:100 @ A3
Revision:
-