


6891 Lane close
 6802 Possible
 7801 Possible
 7901 Junction.

Mantles located on site

Sewer to be CCTV surveyed
 with pan + tilt

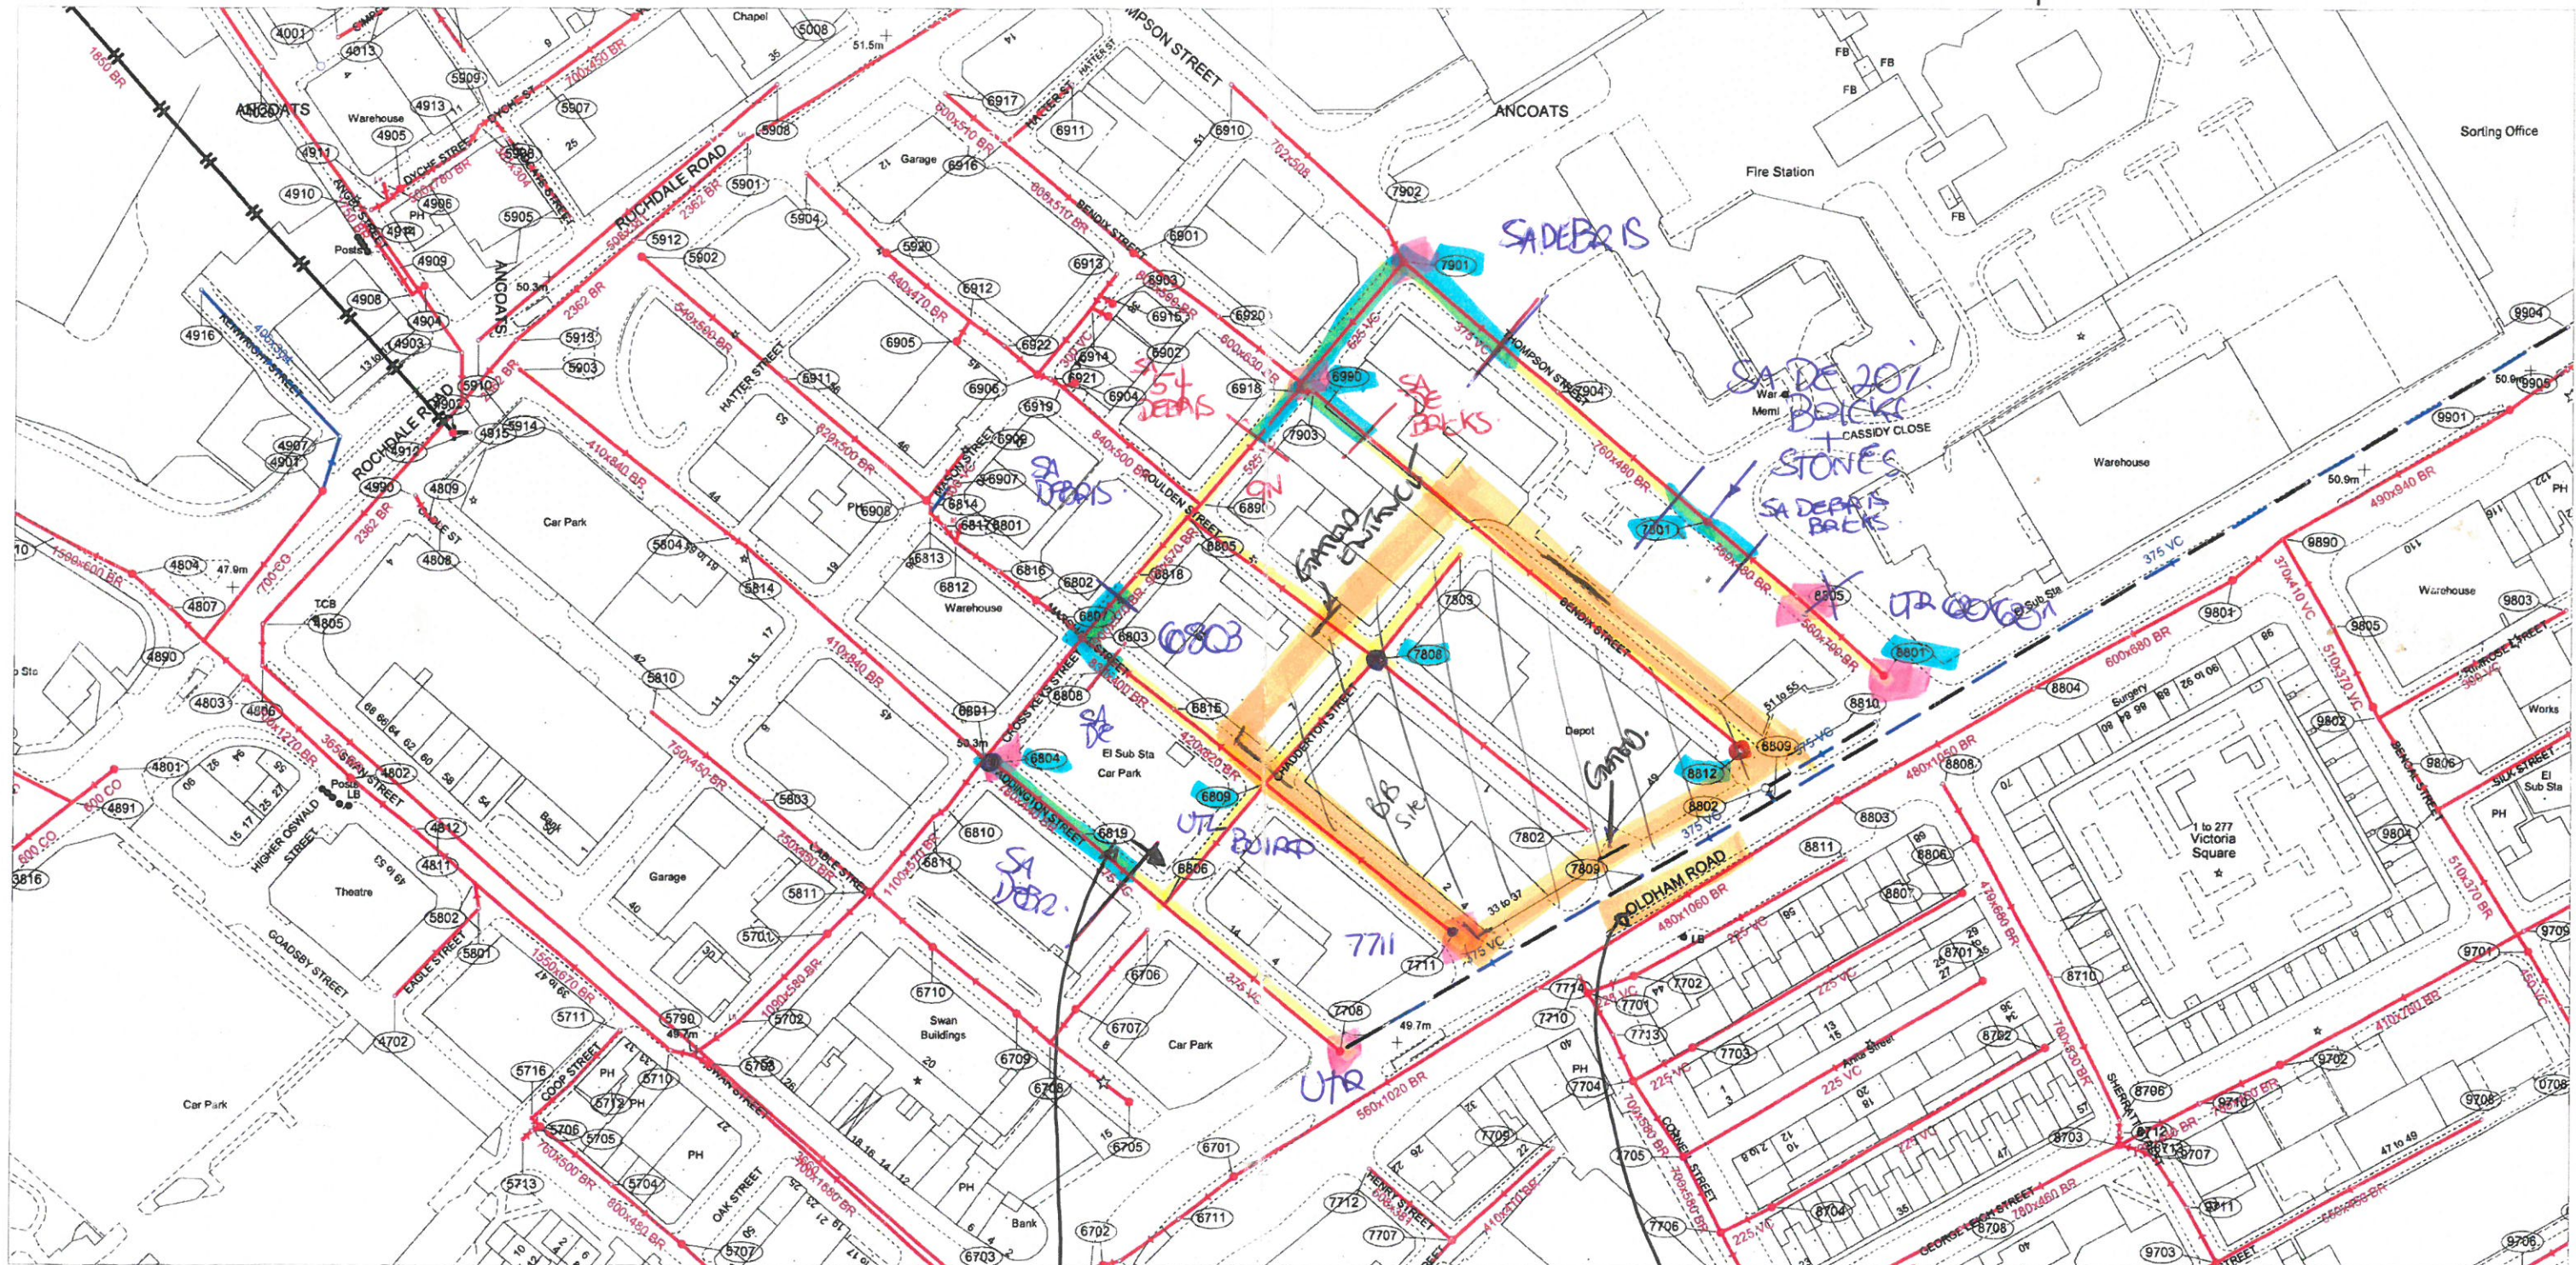

ONE WAY ST

NO WAY READ



General Utilities Northwest Limited
 Unit 1, Boundary Trading Park,
 Liverpool Road, Irlam, Manchester M44 6FB
 tel: 0161 776 0011 fax: 0161 776 0044
 email: generalutilities@btconnect.com
 website: www.generalutilitiesnorthwest.co.uk