


B01-01-000
Main Building
B01
Level 01
GEA: 75.8 GIA: 63.6
TRA: 63.3 NIA: 54.6

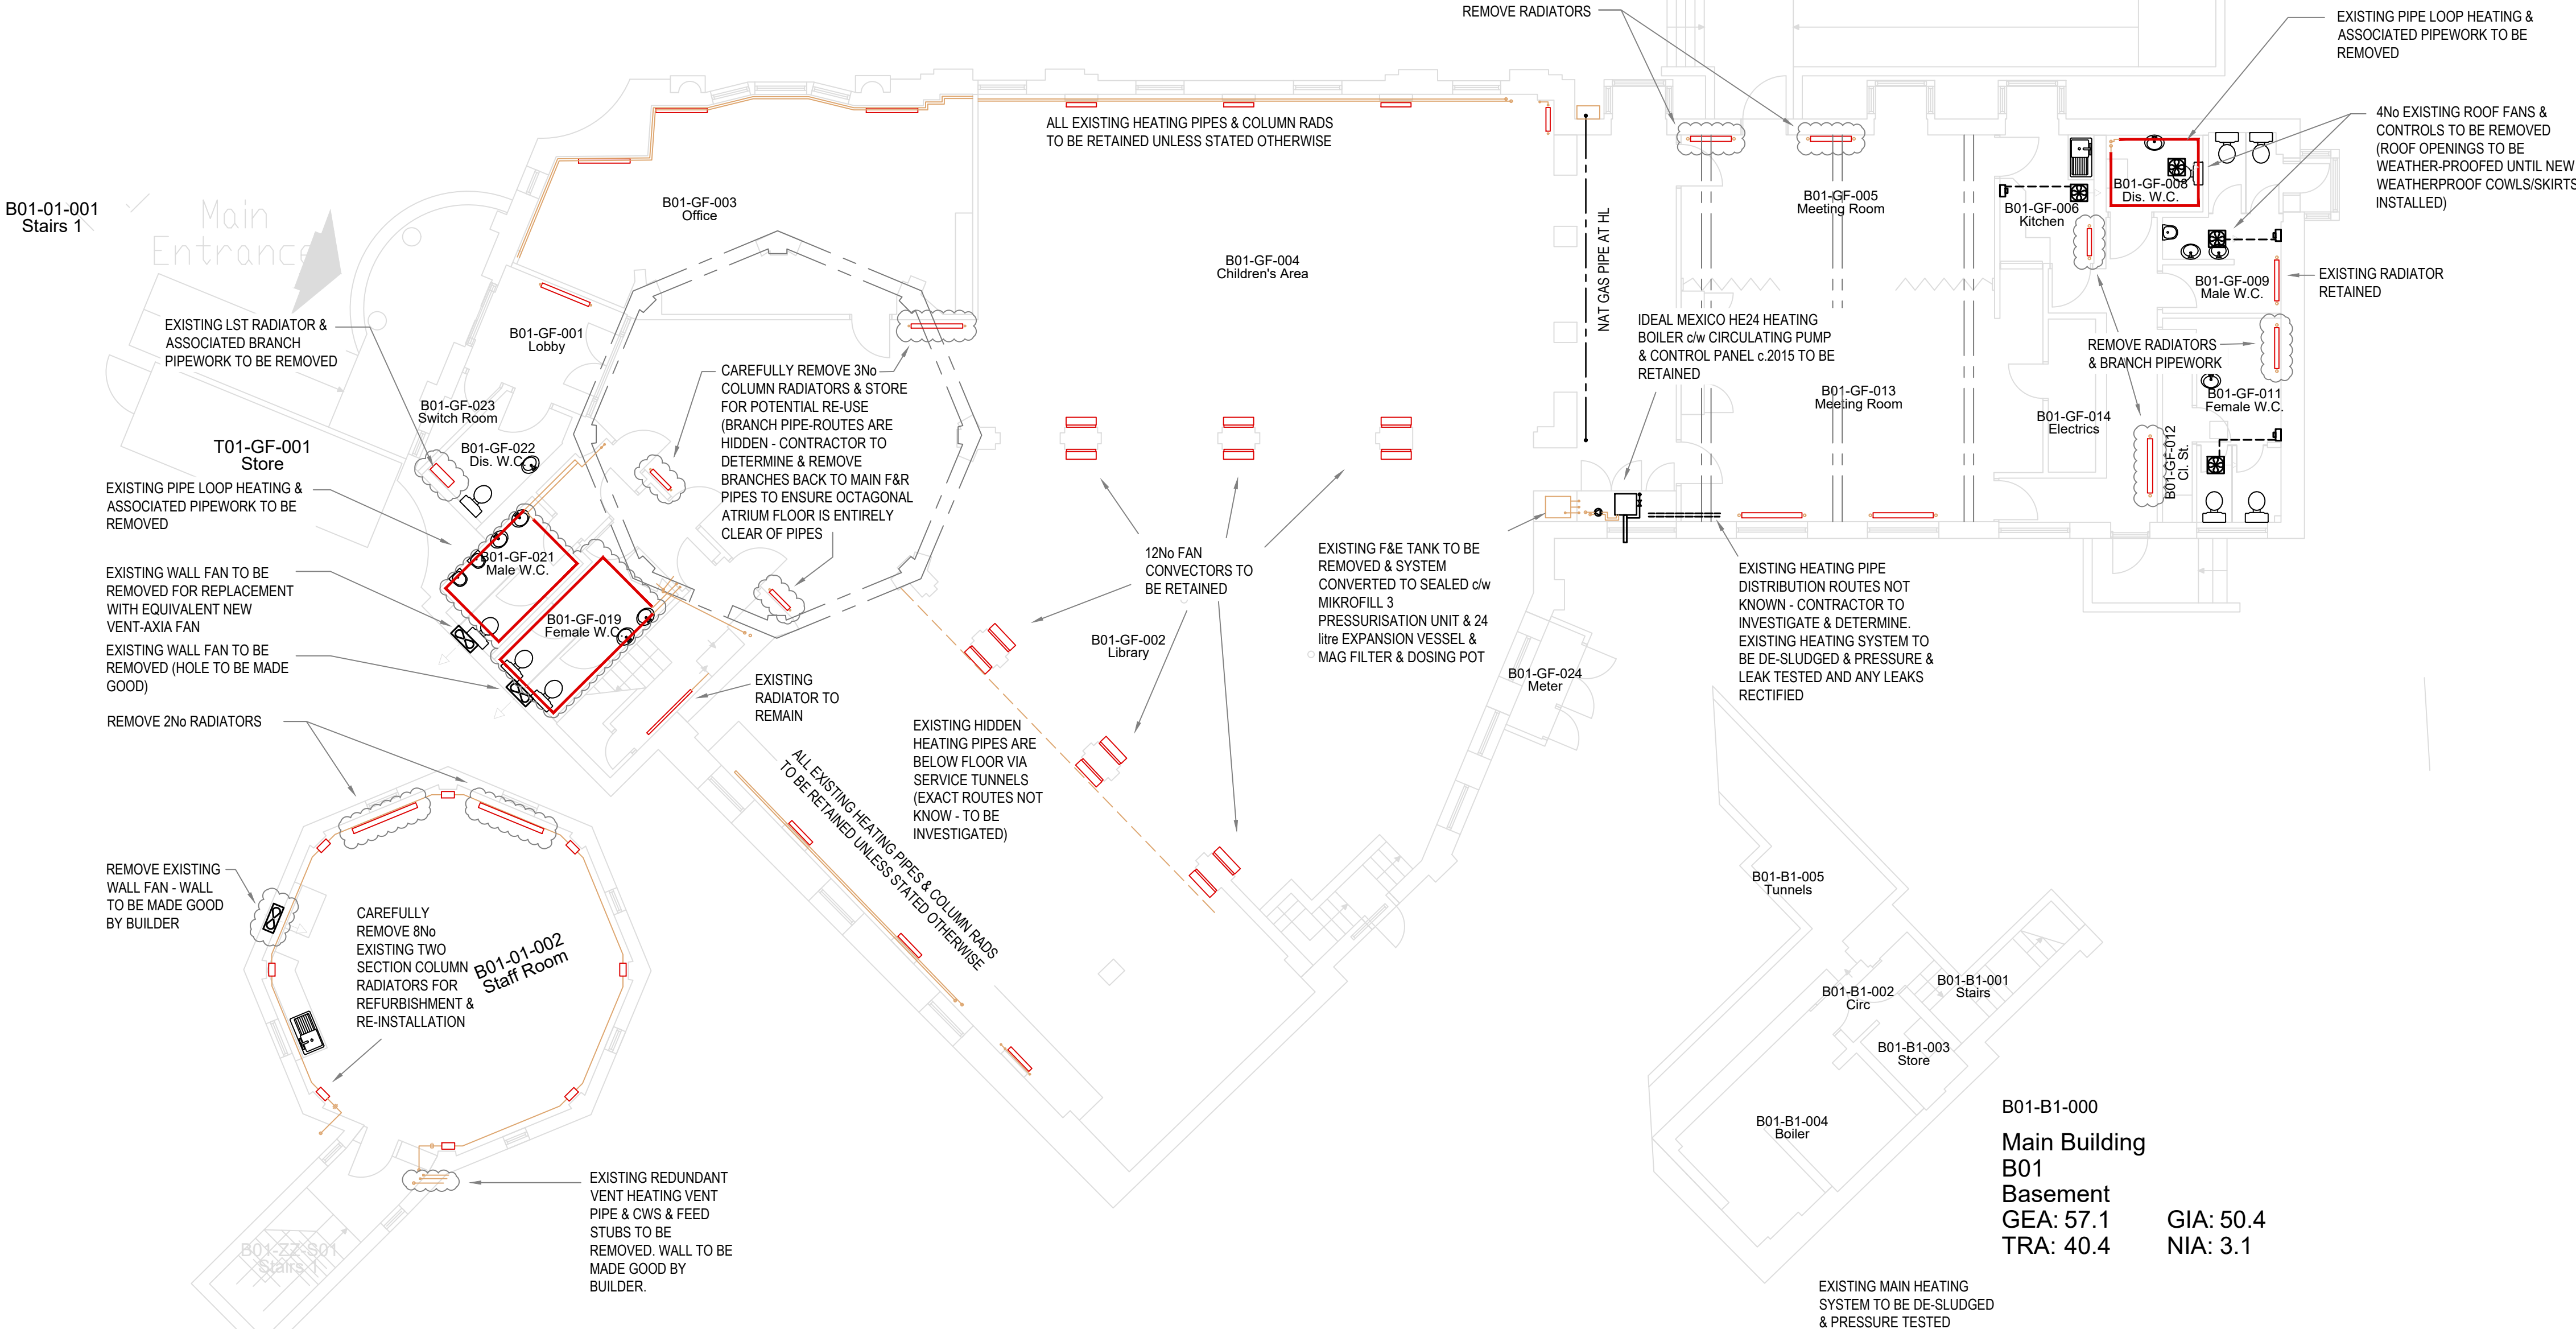

FIRST FLOOR /
BALCONY LEVEL

- NOTES**
1. ALL DIMENSIONS ARE IN MILLIMETRES UNLESS OTHERWISE STATED.
 2. THIS DRAWING IS TO BE READ IN CONJUNCTION WITH ALL OTHER CONTRACT DOCUMENTATION.
 3. DO NOT SCALE FROM THIS DRAWING, ALL DIMENSIONS TO BE CONFIRMED ON SITE.
 4. ALL EXISTING SERVICES & BUILDING DETAILS TO BE VERIFIED BY THE CONTRACTOR.



**Capital Programmes
Division**

Manchester City Council
PO Box 532, Town Hall
Manchester
M60 2LA

DRAWING STATUS **Information**

PROPERTY TITLE
Chorlton District Library
Manchester Road, Chorlton
M21 9PN

UPRN 010023047970 DFE NO. -


PROJECT TITLE
Open Libraries

DRAWING TITLE
Existing Heating & Ventilation & Strip-out

JOB NO. LG44705.1 DATE July 22 REV

SCALE 1:100@A1 AUTHOR SF CHECKED BY TJ APPROVED BY TJ

DRAWING NO. **MCC B01 GF DR M 0010**

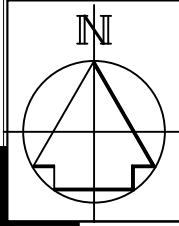

No part of this drawing or data file may be reproduced without prior written permission of the Manchester City Council or approved representative.

1:100

0 2m 4m 6m 8m 10m