

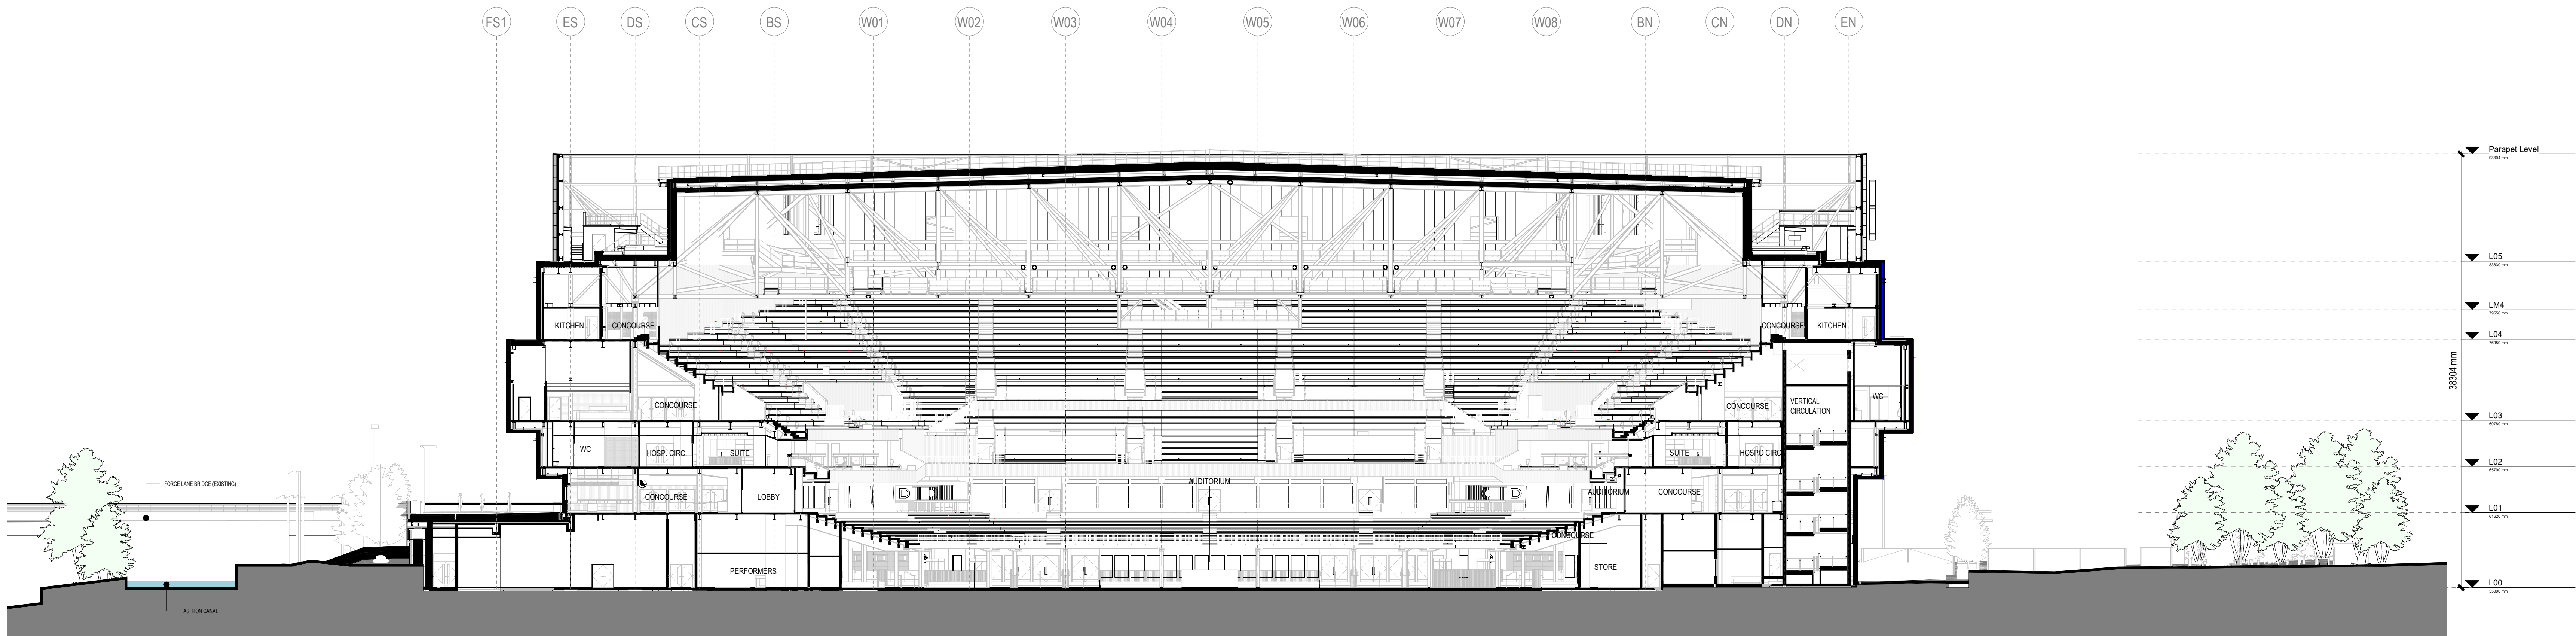


REVISIONS		
REV	DATE	DESCRIPTION
10	14.02.2020	PLANNING
01	03.11.2021	PLANNING NON MATERIAL AMENDMENT - BUBBLES REMOVED
02	01.03.2022	PLANNING NON MATERIAL AMENDMENT - BUBBLES REMOVED
03	25.05.2022	PLANNING NON MATERIAL AMENDMENT - REVISION FOR ROOF BUILDUP
04	26.05.2022	PLANNING NON MATERIAL AMENDMENT - BUBBLES REMOVED

KEY PLAN

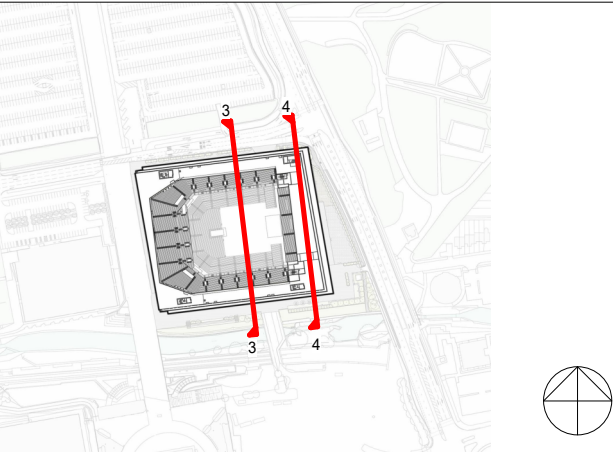

3 PLANNING SECTION - N/S - CENTRE
1:250

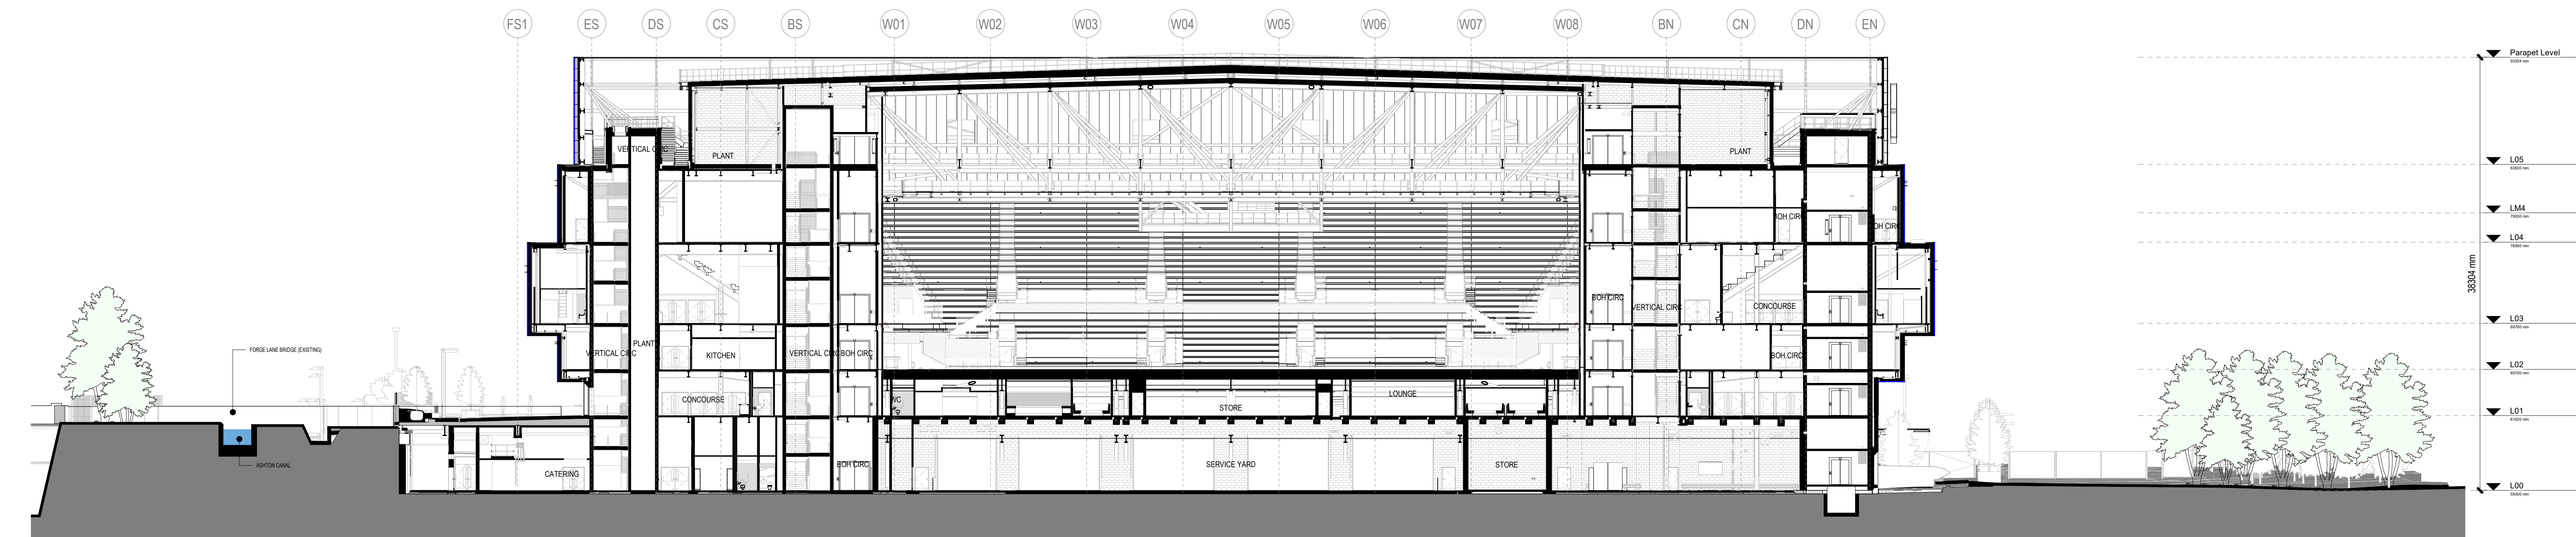

4 PLANNING SECTION - N/S - REAR STAGE TIER
1:250

THIS DRAWING IS ONLY TO SCALE IF IT IS
REPRODUCED AT THE CORRECT PAPER SIZE
1:250@A0
0 5 10 20
m
ALL INTERNAL LAYOUTS AND USES ARE SHOWN FOR ILLUSTRATIVE
PURPOSES ONLY AND ARE NOT FOR DETERMINATION

CLIENT



© COPYRIGHT. ALL RIGHTS RESERVED.

THIS WORK IS COPYRIGHT AND CANNOT BE REPRODUCED OR COPIED IN ANY FORM OR BY
ANY MEANS, INCLUDING ELECTRONIC OR MECHANICAL, INCLUDING PHOTOCOPYING,
WITHOUT THE WRITTEN PERMISSION OF POPULOUS AND ITS LICENSEE. PERMISSION TO
USE THIS DOCUMENT FOR ANY PURPOSE WHATSOEVER IS RESTRICTED TO THE TERMS
OF THE AGREEMENT TO BE MADE AMONGST THE CLIENT, POPULOUS AND THE ARCHITECTING
PARTY.

USE FIGURED DIMENSIONS IN PREFERENCE TO SCALES. CHECK ALL DIMENSIONS ON SITE
BEFORE FABRICATION OR SETTING OUT.

ARCHITECT

POPULOUS

14 BLADES COURT | DEODAR ROAD | LONDON | SW15 2NU | UNITED KINGDOM
TELEPHONE: +44 (0)20 8074 7455 | FACSIMILE: +44 (0)20 8074 7470
ALL PRODUCTION & INTELLECTUAL PROPERTY RIGHTS RESERVED © POPULOUS 2009

PROJECT NAME

OVG MANCHESTER

DRAWING TITLE

SECTIONS 03 & 04

STATUS	PROJECT No.
PLANNING NON MATERIAL AMENDMENT	4933

DATE	SCALE	SIZE
14/02/2020	1:250	A0

DRAWN	CHECKED	APPROVED
MC	PG	DS

PROJECT	ORIGIN	ZONE	LEVEL	TYPE	ROLE	DRAWING	REV
BRA-POP-XX-	ZZ-	DR-	A-	0626	04		