



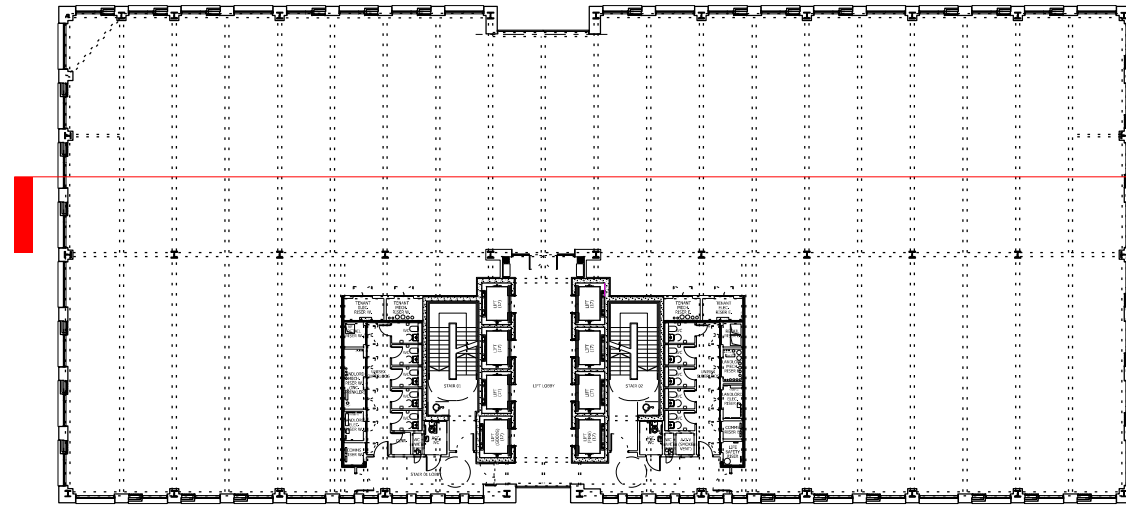

KEY PLAN (1:500)

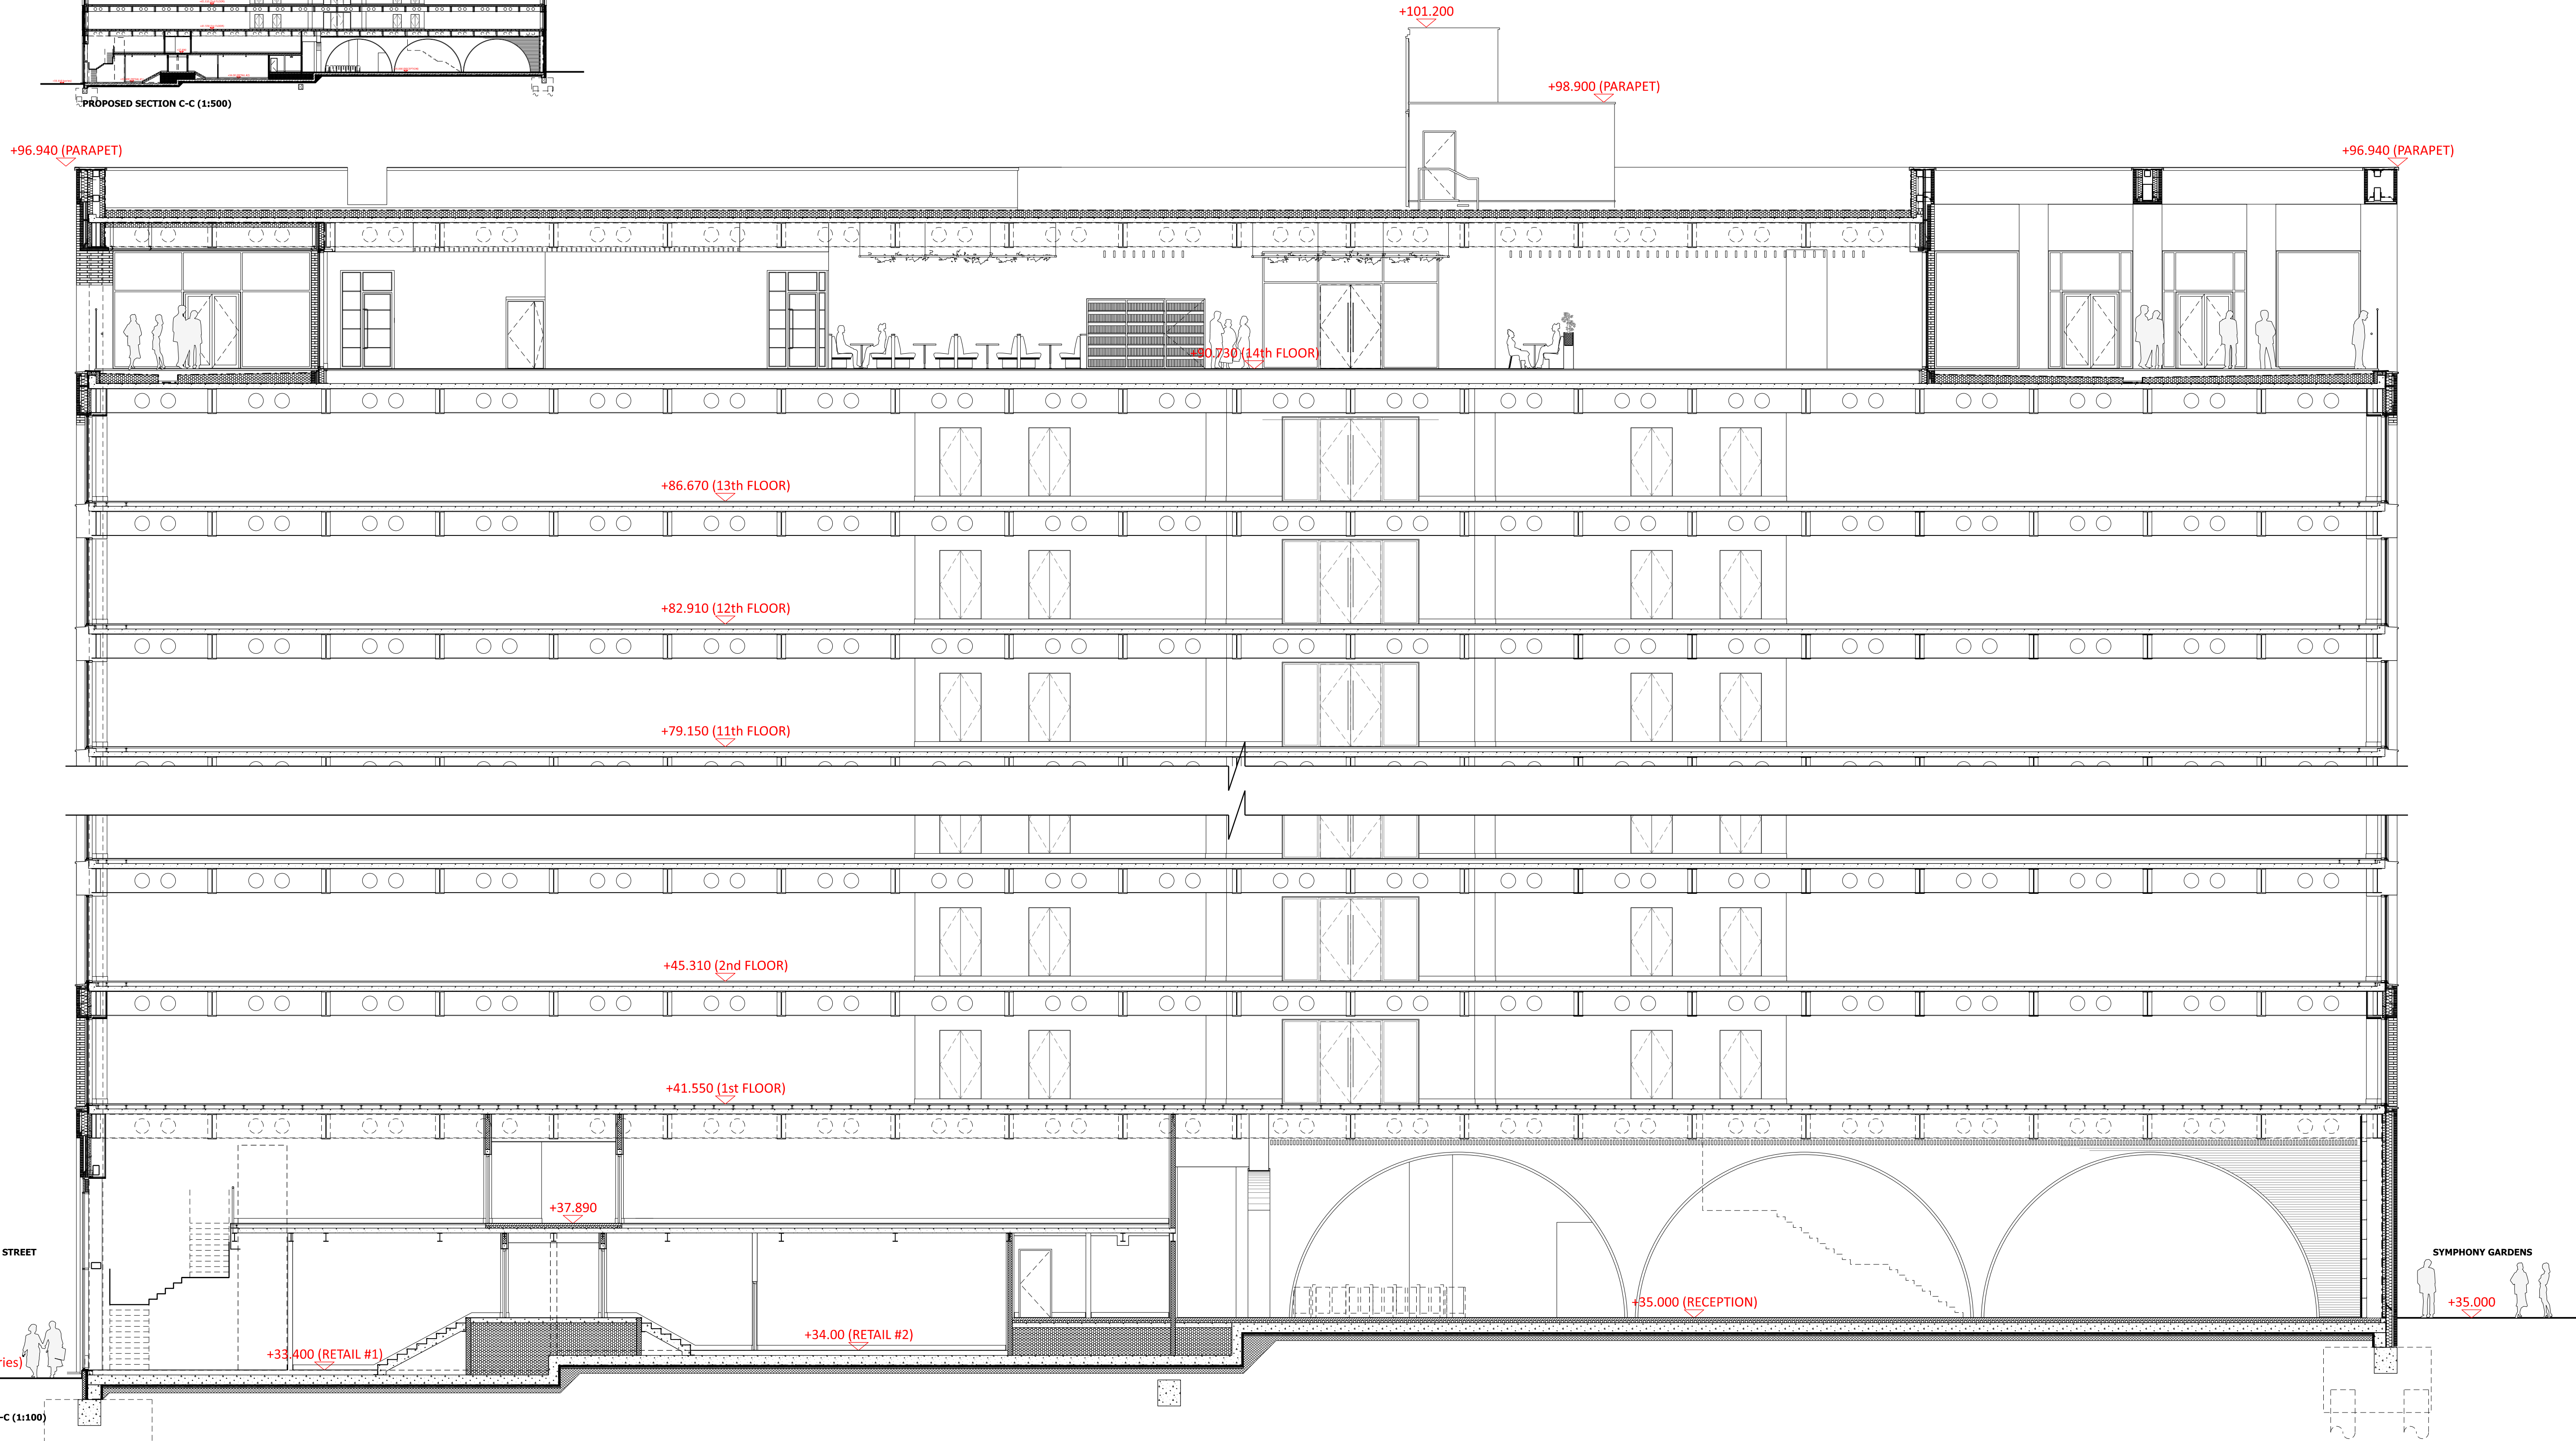

bridge
architects

address 14 Old Mill Street, Manchester, M4 6DZ
directors Russell Bridge RIBA ARB Victoria Hilton ARB

phone 0161 679 2828
company # 07793934

web www.bridgearchitects.com
email info@bridgearchitects.com

revision notes
rev P01 - 2022-02-04 - Stage 2/Work in Progress Issue
rev P02 - 2022-06-01 - Work in Progress/Planning Issue
rev P03 - 2022-06-01 - Planning Issue

project No.3 Circle Square
client Bruntwood SdTech
job no. 0256
drawing no. CS3-BAR-03-XX-DR-A-05-0132

drawing title
drawing scale
drawing rev

Proposed Section C-C
1:100 & 1:500 @ A1; 1:200 & 1:1000 @ A3
January 2022
P03

PLANNING bridge
architects

Do not scale from this drawing - use figured dimensions only
This design and drawing is the copyright of bridge architects Ltd and
may not be reproduced in any form without prior written consent.
Issue of the drawing does not impart any real or implied copyright licence.