


NOTES

DO NOT SCALE OFF THIS DRAWING
IF IN DOUBT - ASK

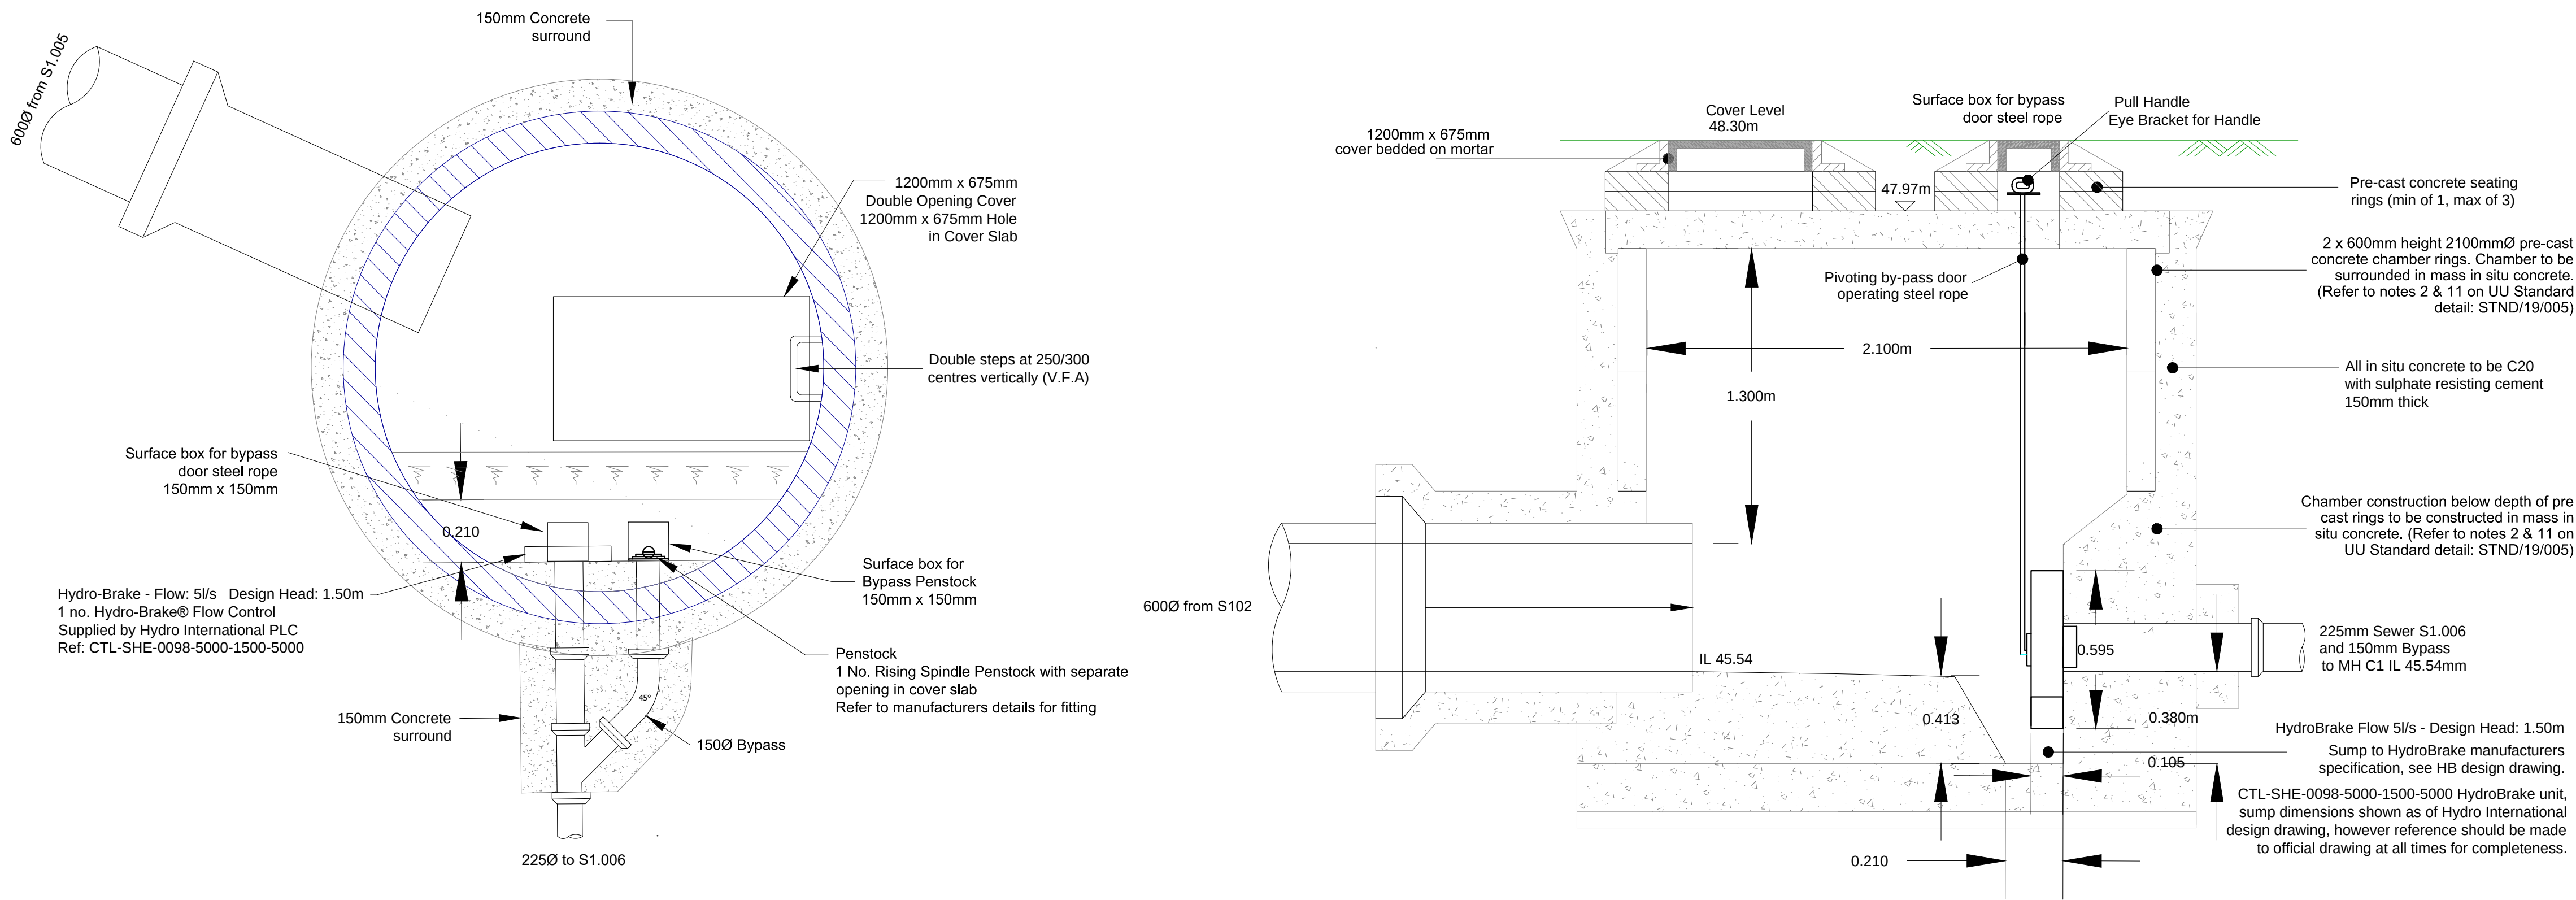

Manhole Number	Cover Level	Connections	Pipe			Manhole Size	Types	
Coordinates	Depth To Soffit		Code	Inverts	Diams		Manhole Type & Features	Cover Type, Size & Opening Size
S106	48.300		1	S 1.005	45.54	600	Type 1 with Double Steps	1200x675 Eccentric Opening
E. 385387.706	2.160							1200x675 Eccentric D400 Double Cover
N. 398754.525			0	S 1.006	45.54	225		

GREAT PLACES
BUTTRESS ARCHITECTS

Carley
Daines and
Partners Limited

Consulting Civil and Structural Engineers

11 Bridgewater Road Walkden
Worsley Manchester M28 3JE
Tel 0161 799 2720 Fax 0161 790 3474
E-mail mail@carleydaines.co.uk

TITLE

DOWNLEY DRIVE
ANCOATS, MANCHESTER

MANHOLE DETAIL
FLOW CONTROL CHAMBER

Drawn	A.MULLIGAN	Checked	D.MIDDLETON
Date	JULY 2022	Date	JULY 2022

Scale 1:20 @ A1

Drawing No. 19.B.12490/207