



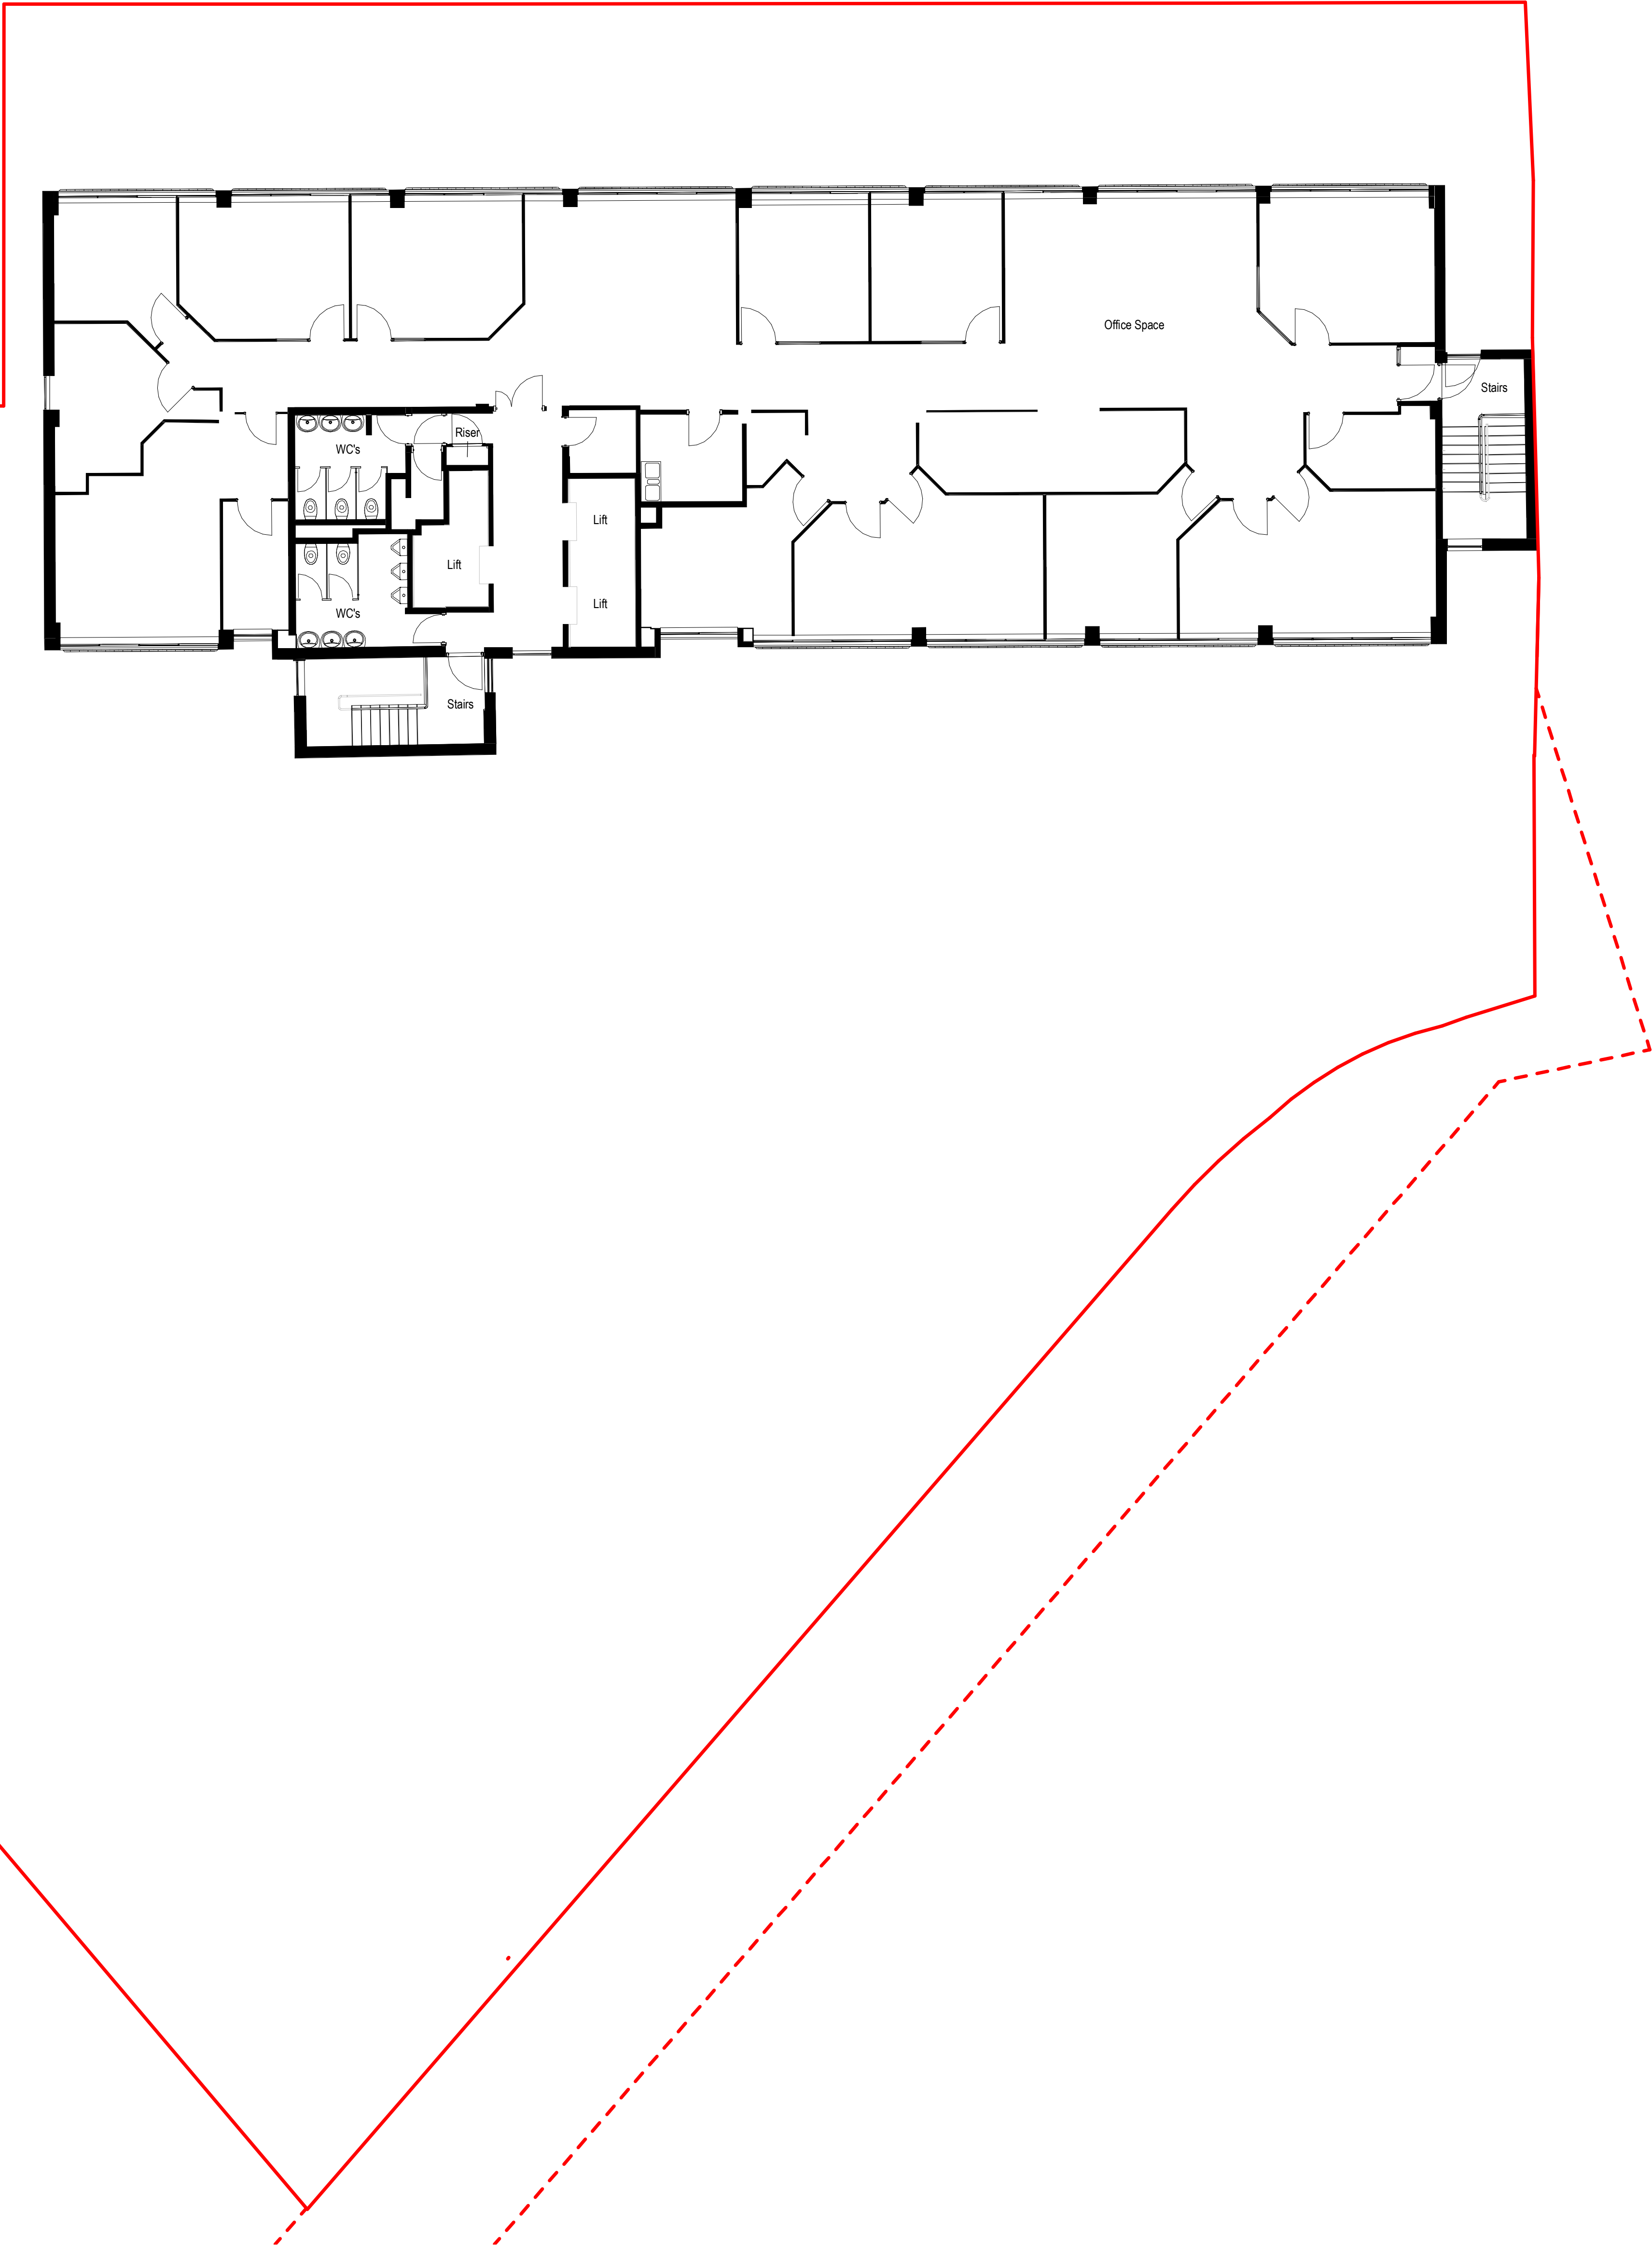

Keyplan

North

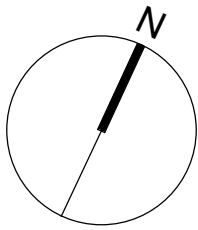

Notes:
Do not scale off this document/drawing/model for any purposes other than those required in connection with the application for planning consent for the project.

This document/drawing/model is prepared for the sole use of EPR Architects' employer and the benefit of the employer's permitted licensees. No liability to any other persons is accepted by EPR Architects.

EPR Architects accepts no liability for any use of this document/drawing/model by parties other than the party for whom it was prepared or for purposes other than those for which it was prepared.

Copyright in the design contained in this document/drawing/model remains vested in EPR Architects.

Key:

- Existing
- Cardinal House
- Alberton House Planning Application Boundary
- Extent of highways works to be delivered via s278 in association with this development

P02
P01
Town Planning
Town Planning

No.

Revision

24.06.22
17.06.22

DH
WW

DNB
DNB

Date

Initial

Chk'd

EPR Architects

30 Millbank, London SW1P 4DU
+44(0)20 7327800
www.epr.co.uk

Alberton House
St Mary's Parsonage, Manchester
Eleventh Floor

EPR Project No
11343

Scale @A1
1 : 100

Status
Planning

Suitability
S2 - P02

Project Code
ALBH - EPR - ZZ - 11 - TP - A - 02-0212