


SPECIFICATION NOTES

1. REMOVE EXISTING ROOF STRUCTURE (SHOWN HATCHED) TO STRUCTURAL ENGINEER'S DETAIL.
2. REMOVE PARTITION TO STRUCTURAL ENGINEER'S DETAIL.

PLEASE REFER TO 274_312 FOR EIGHT FLOOR (ROOF TERRACE) DEMOLITION PLAN.

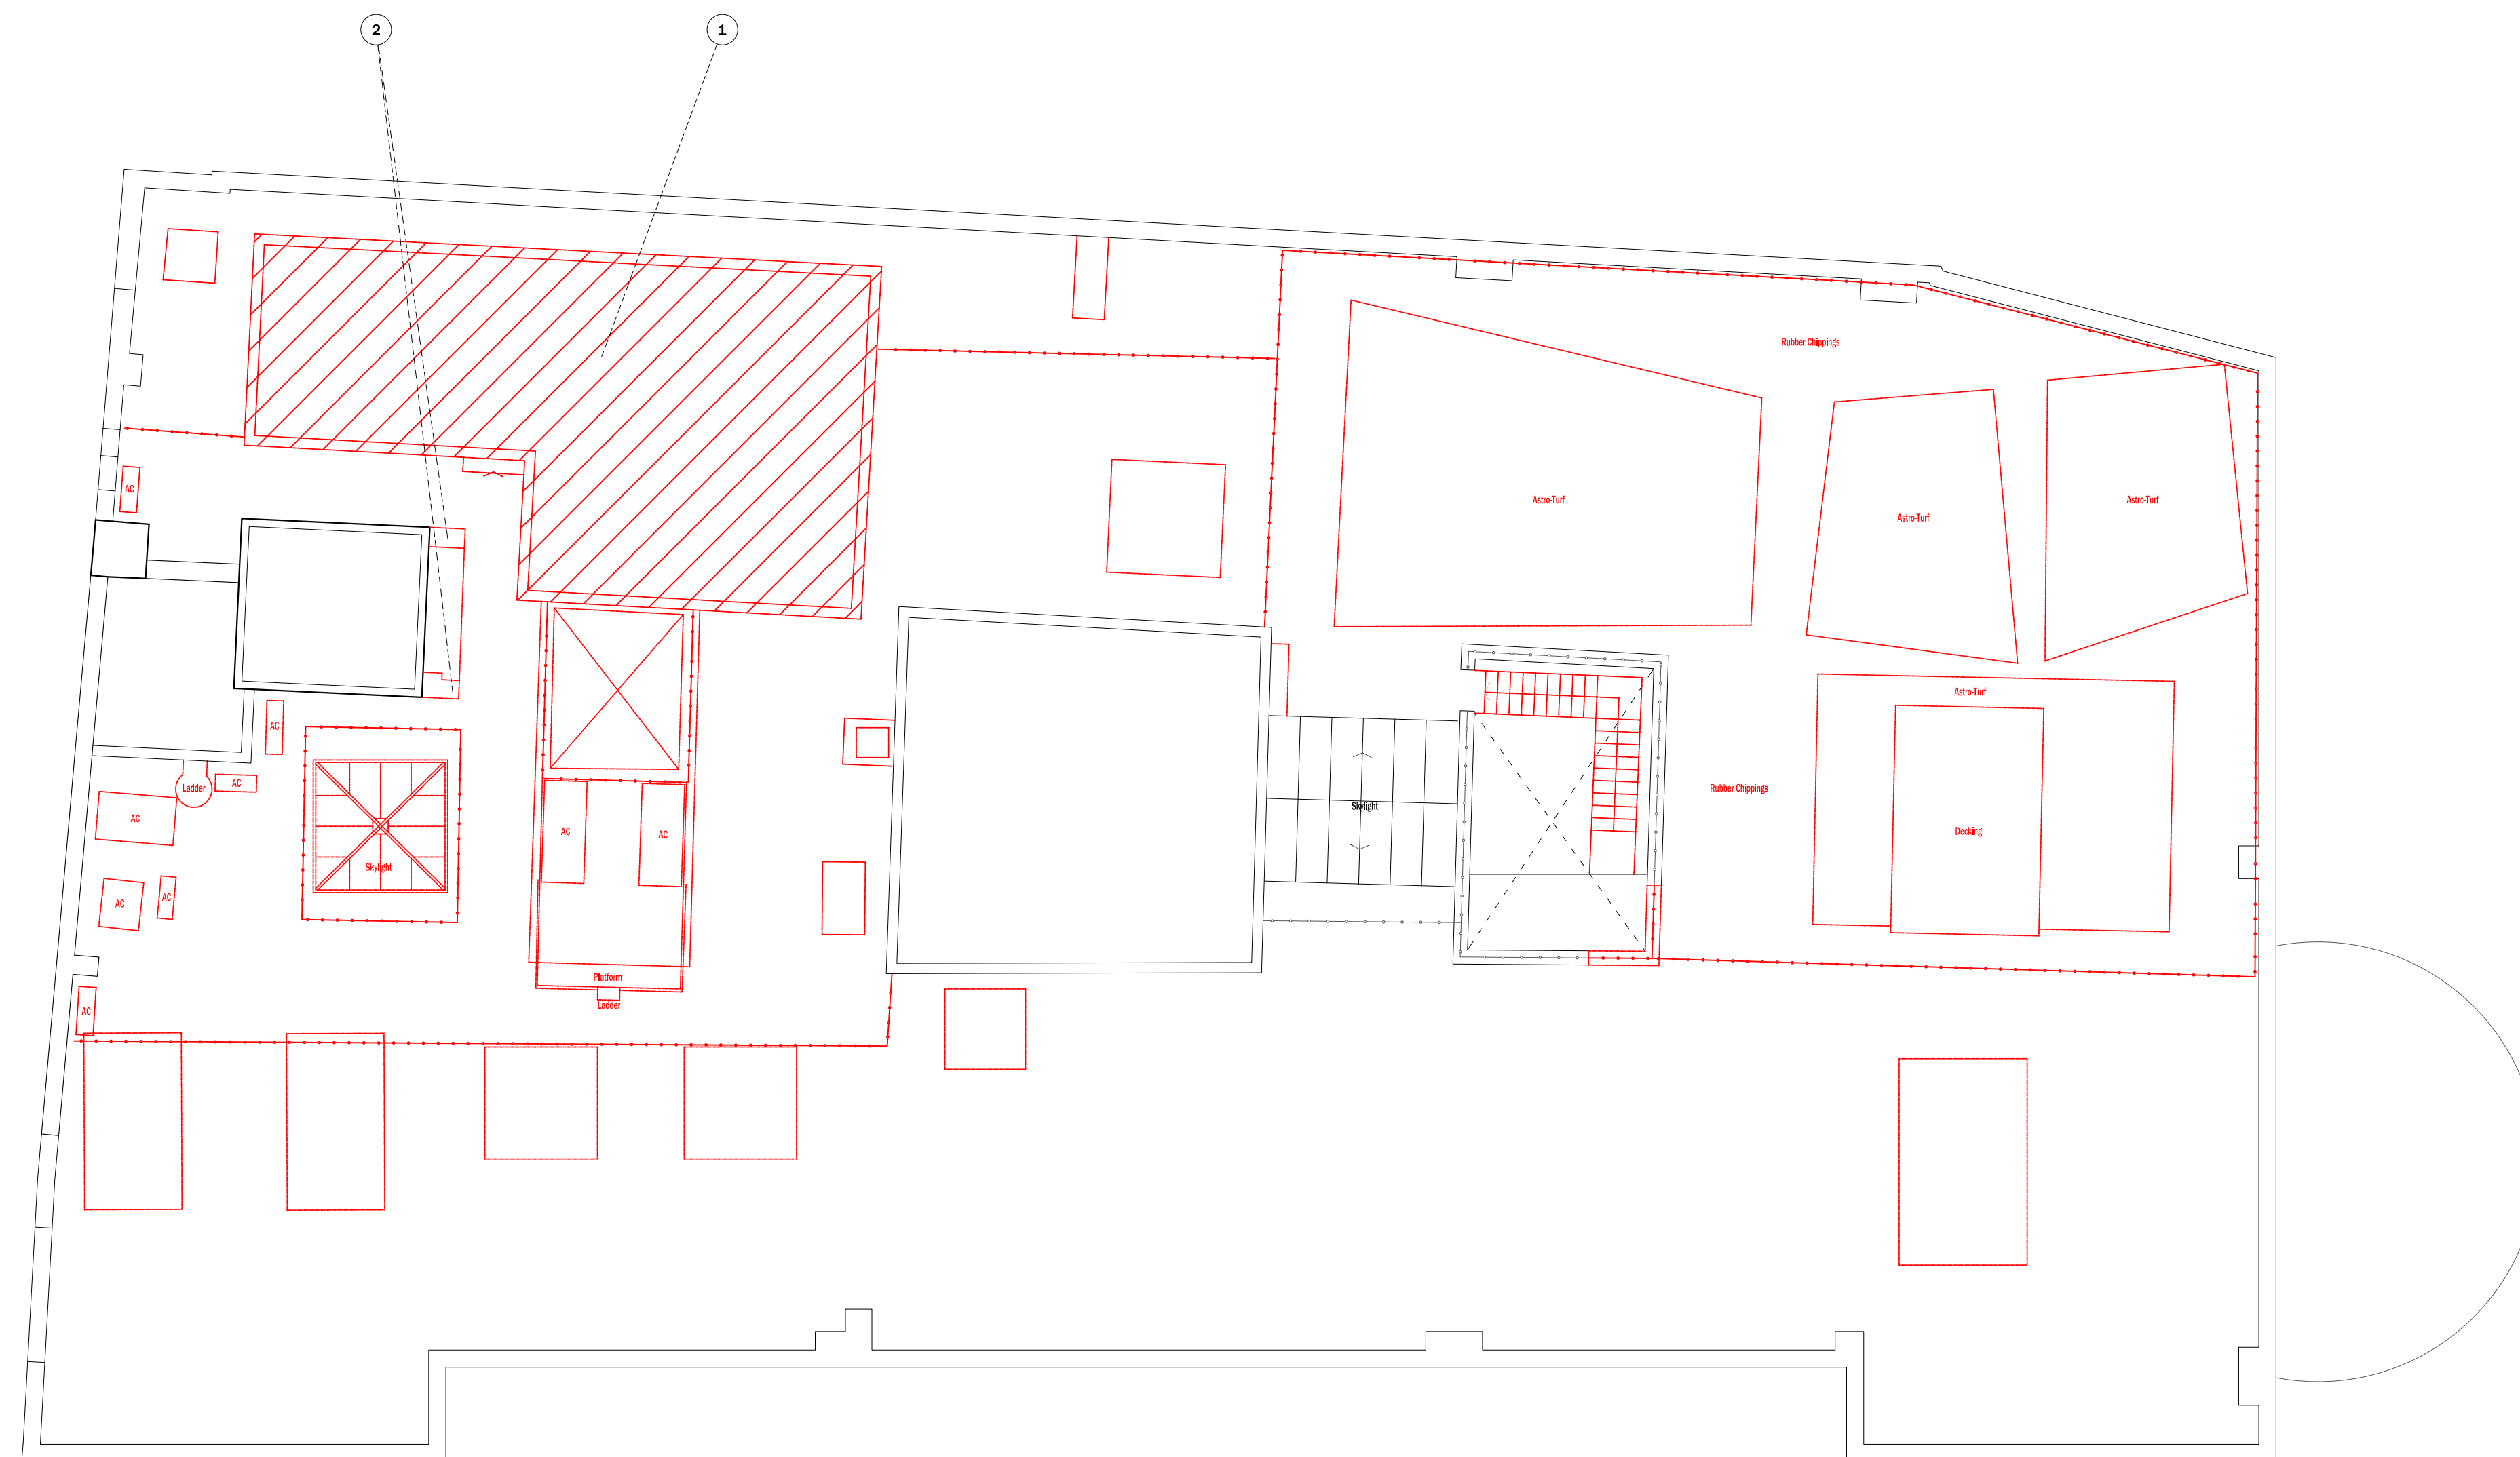

 EXISTING BUILDING FABRIC

**PROPOSED DEMOLITION WORKS SUBJECT TO
PLANNING & BUILDING REGULATIONS
APPROVAL**

revision	date	description
A	03.05.2019	LAYOUT REVISED.

notes Use only written dimensions. All areas are indicative.
Contractor to check measurements on site prior to commencement. Notify the Architect of any discrepancies.

This drawing must only be used for the purpose for which it has been supplied.

Do not scale this drawing.

**MgMaStudio/
architecture**

Oriel Chambers: Suite 37
14 Water Street Liverpool L2 8TD

t +44 (0) 151 236 6627
f +44 (0) 151 236 6670
design@mgmastudio.co.uk
www.mgmastudio.co.uk

PROVISIONAL:
NOT FOR CONSTRUCTION
SUBJECT TO PLANNING &
BUILDING REGULATIONS APPROVAL

client **BRUNTWOOD LIMITED**project **BLACKFRIARS HOUSE, MANCHESTER**drawing **DEMOLITION: ENLARGED ROOF PLAN (RF)**

scale **1:100 @ A1**

date **21.08.2018**

revision **A**

no. 274_313

A horizontal scale bar with markings at 0, 1, 2, and 4m. The scale is 1:100.