


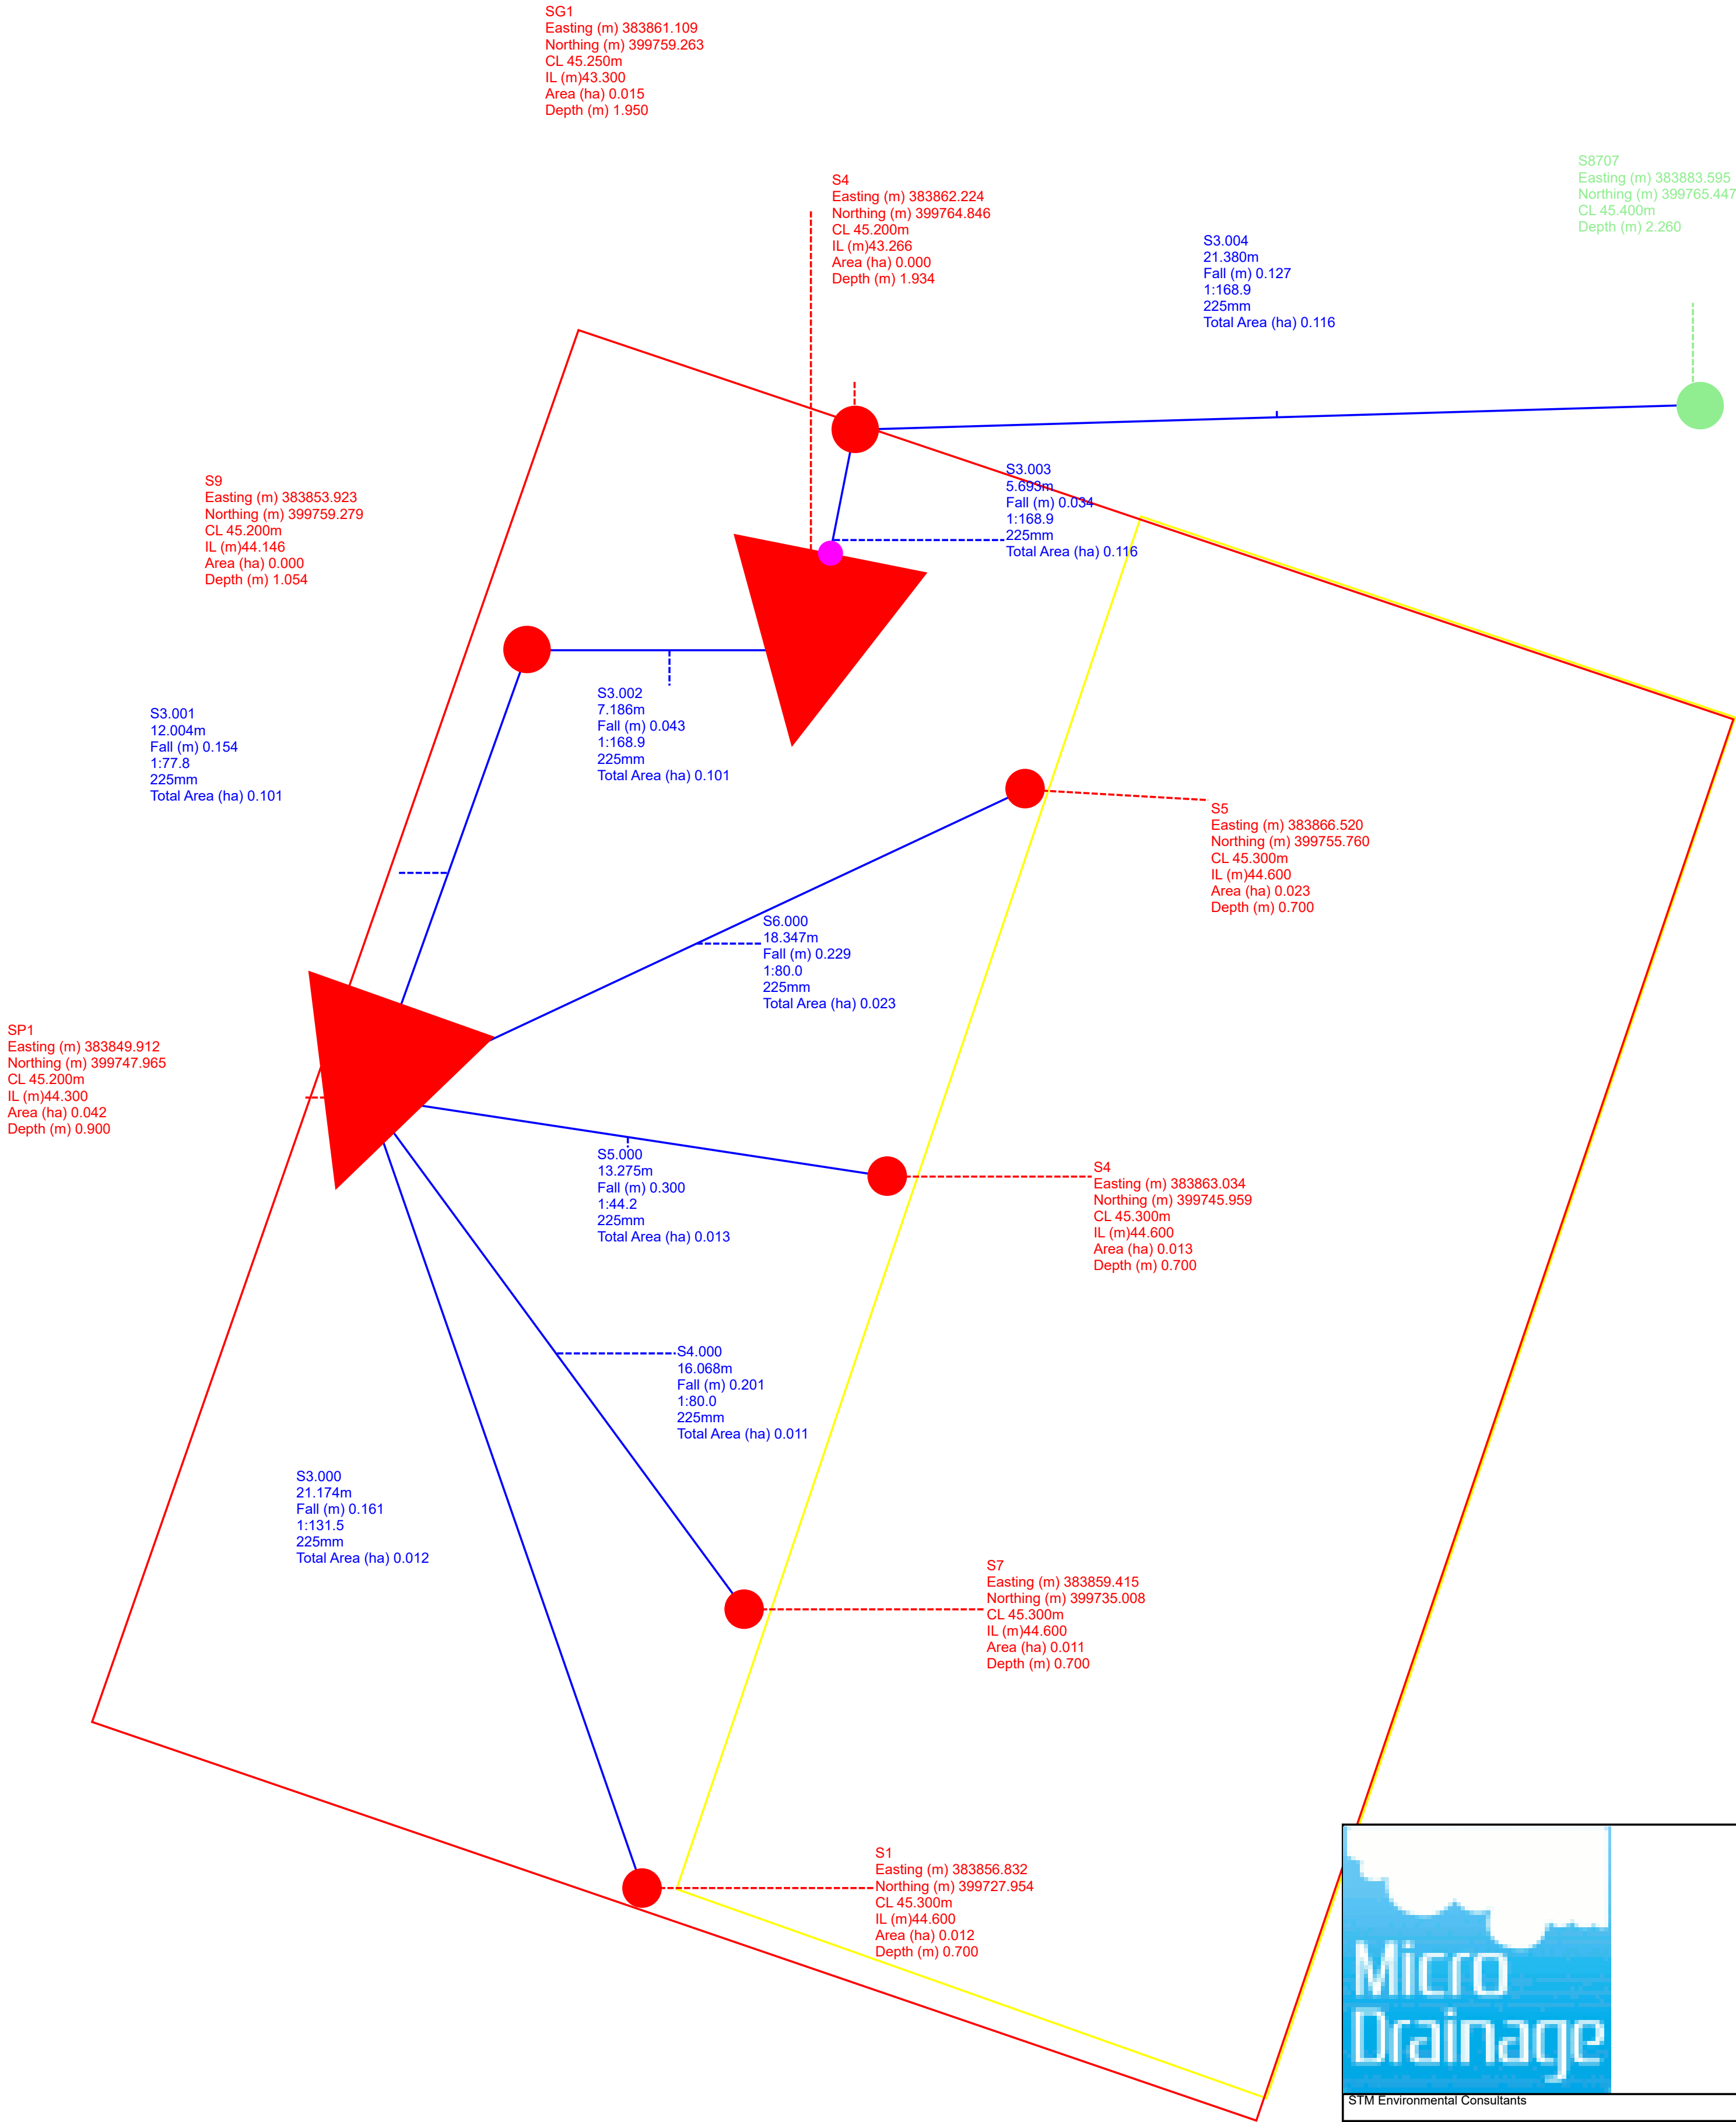

STM Environmental Consultants
Unit 6, Crane Mews
32 Gould Road, Twickenham
London, TW2 6RS
Innovyze
Date : 29/04/2022 11:16
Designed by : DESKTOP-6F5MHDG\Matthew
Filename : G:\BUS_DEVELOPMENT\CLIENTS\CLIENTS - PRIVATE\TORPLAN\63 KN
Scale 1: 111
Network 2020.1
©1982-2020 Innovyze