
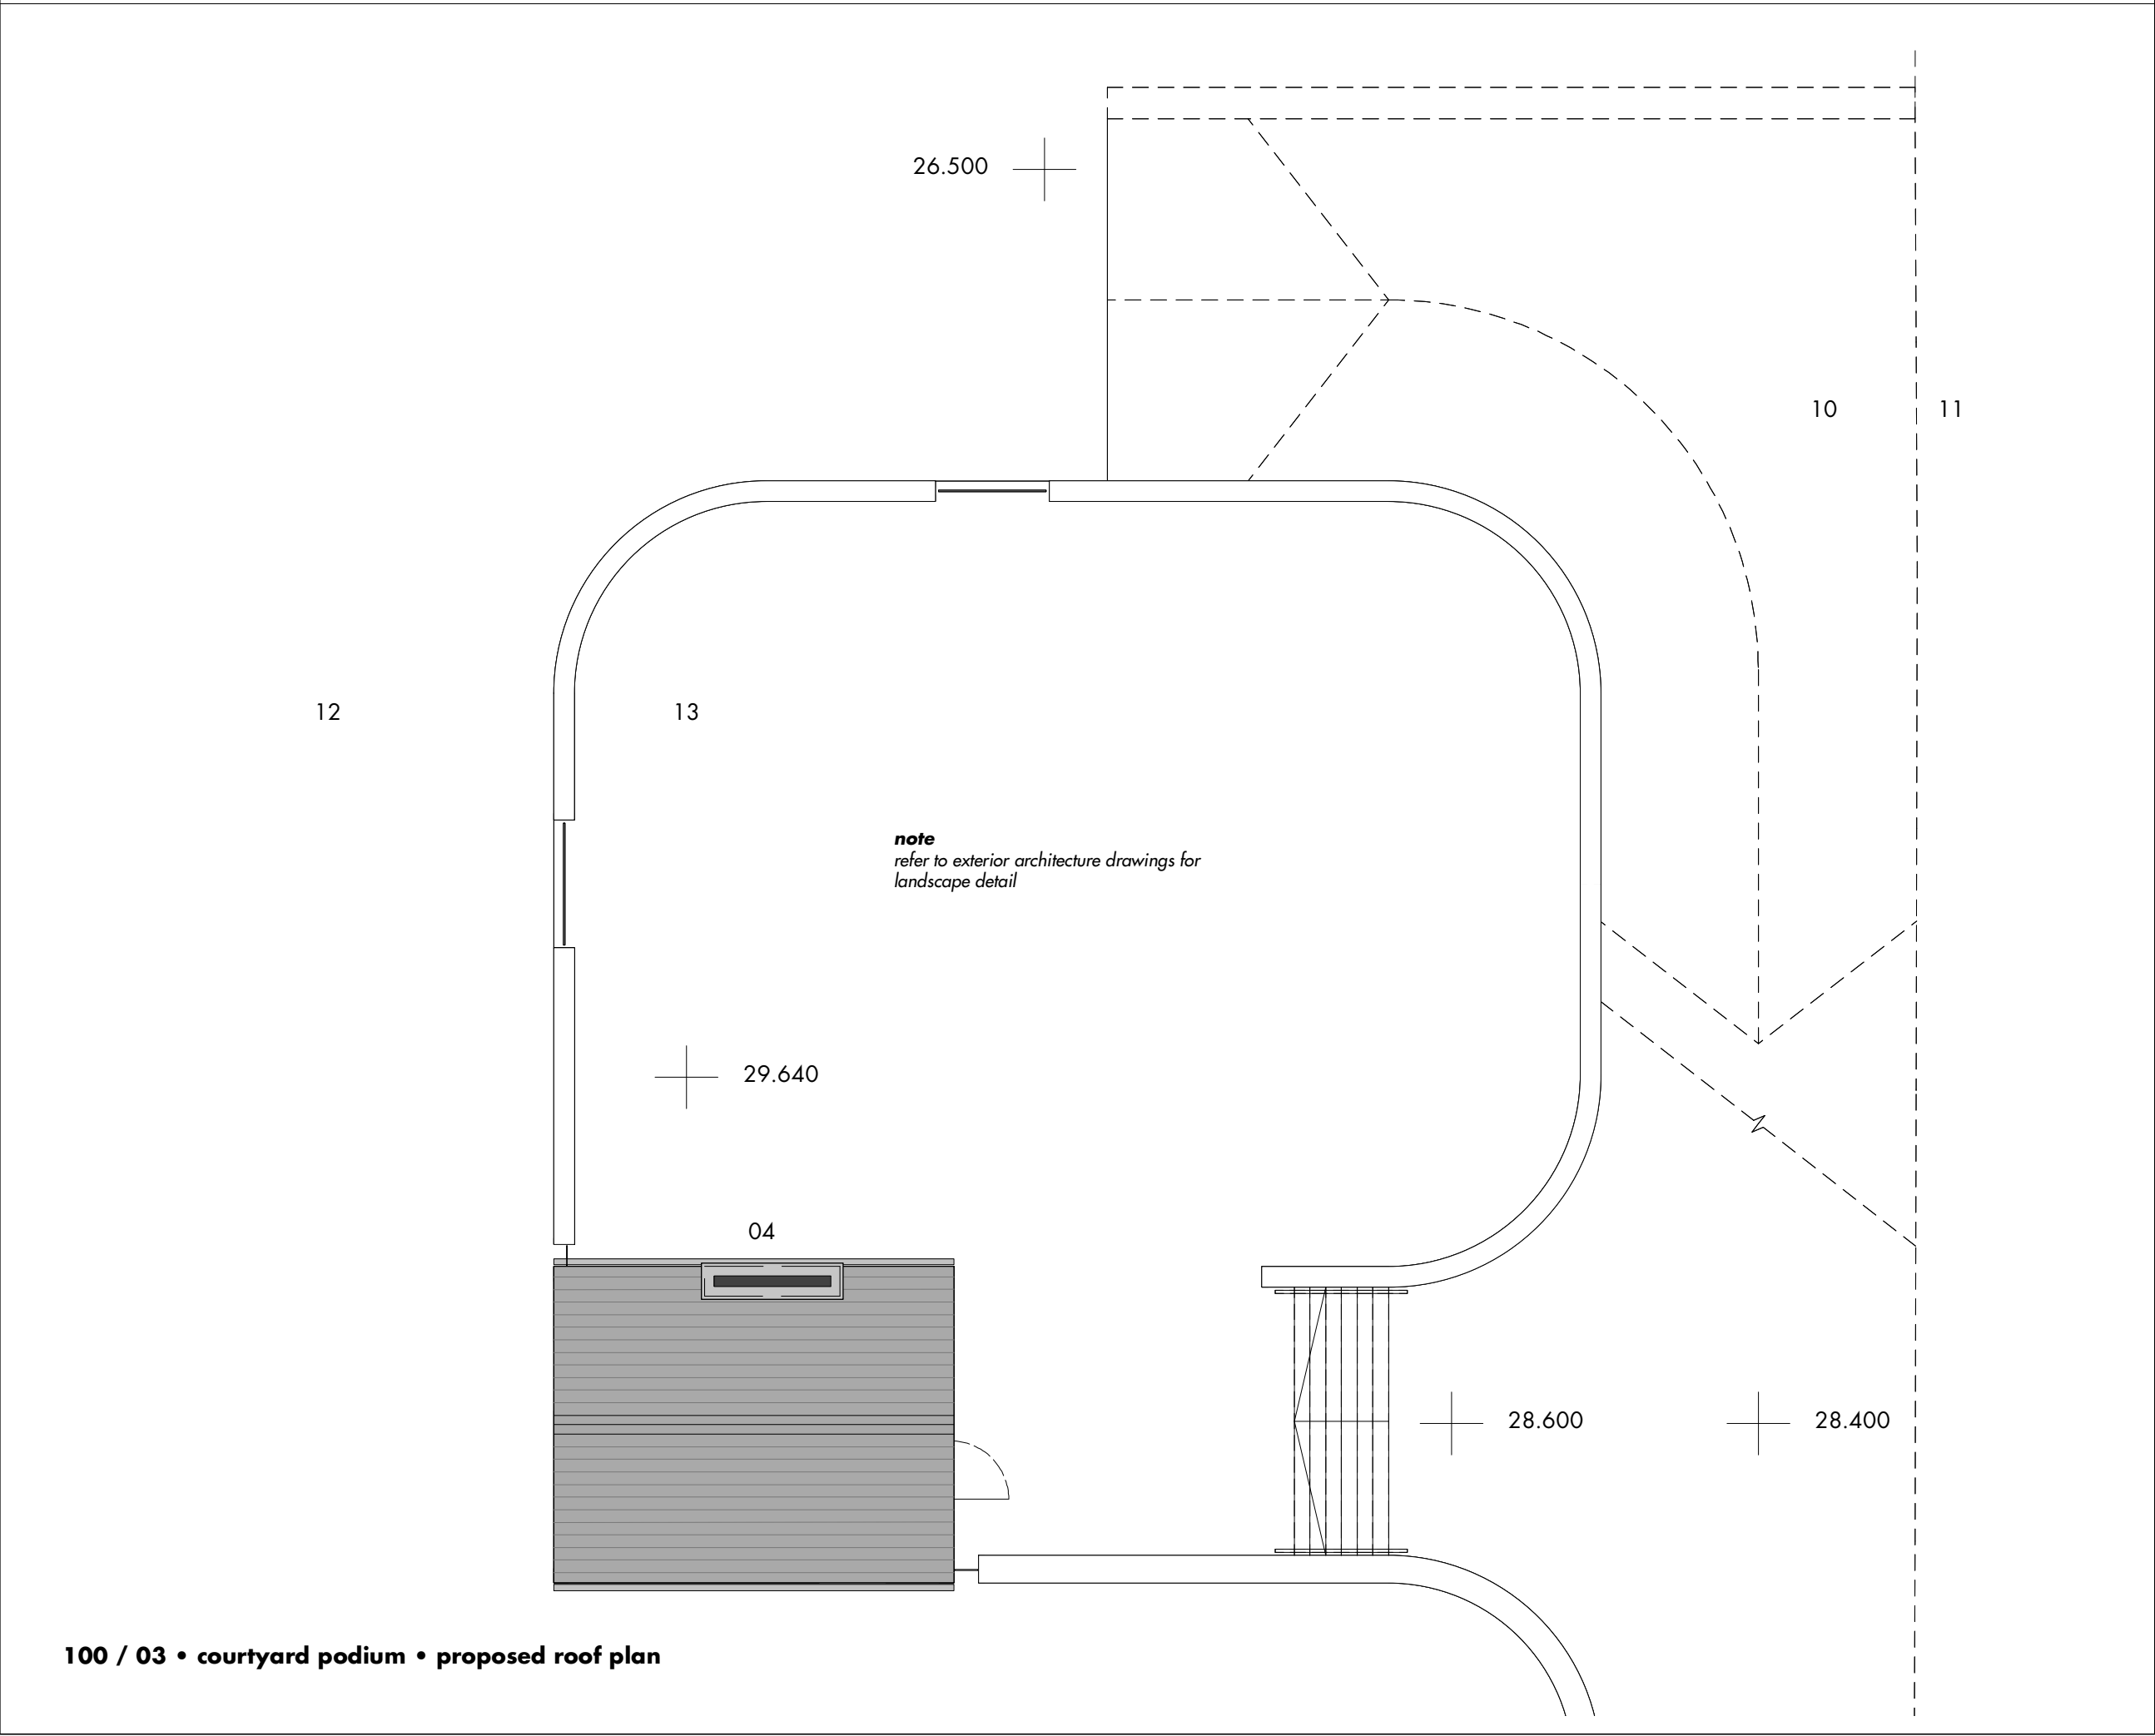
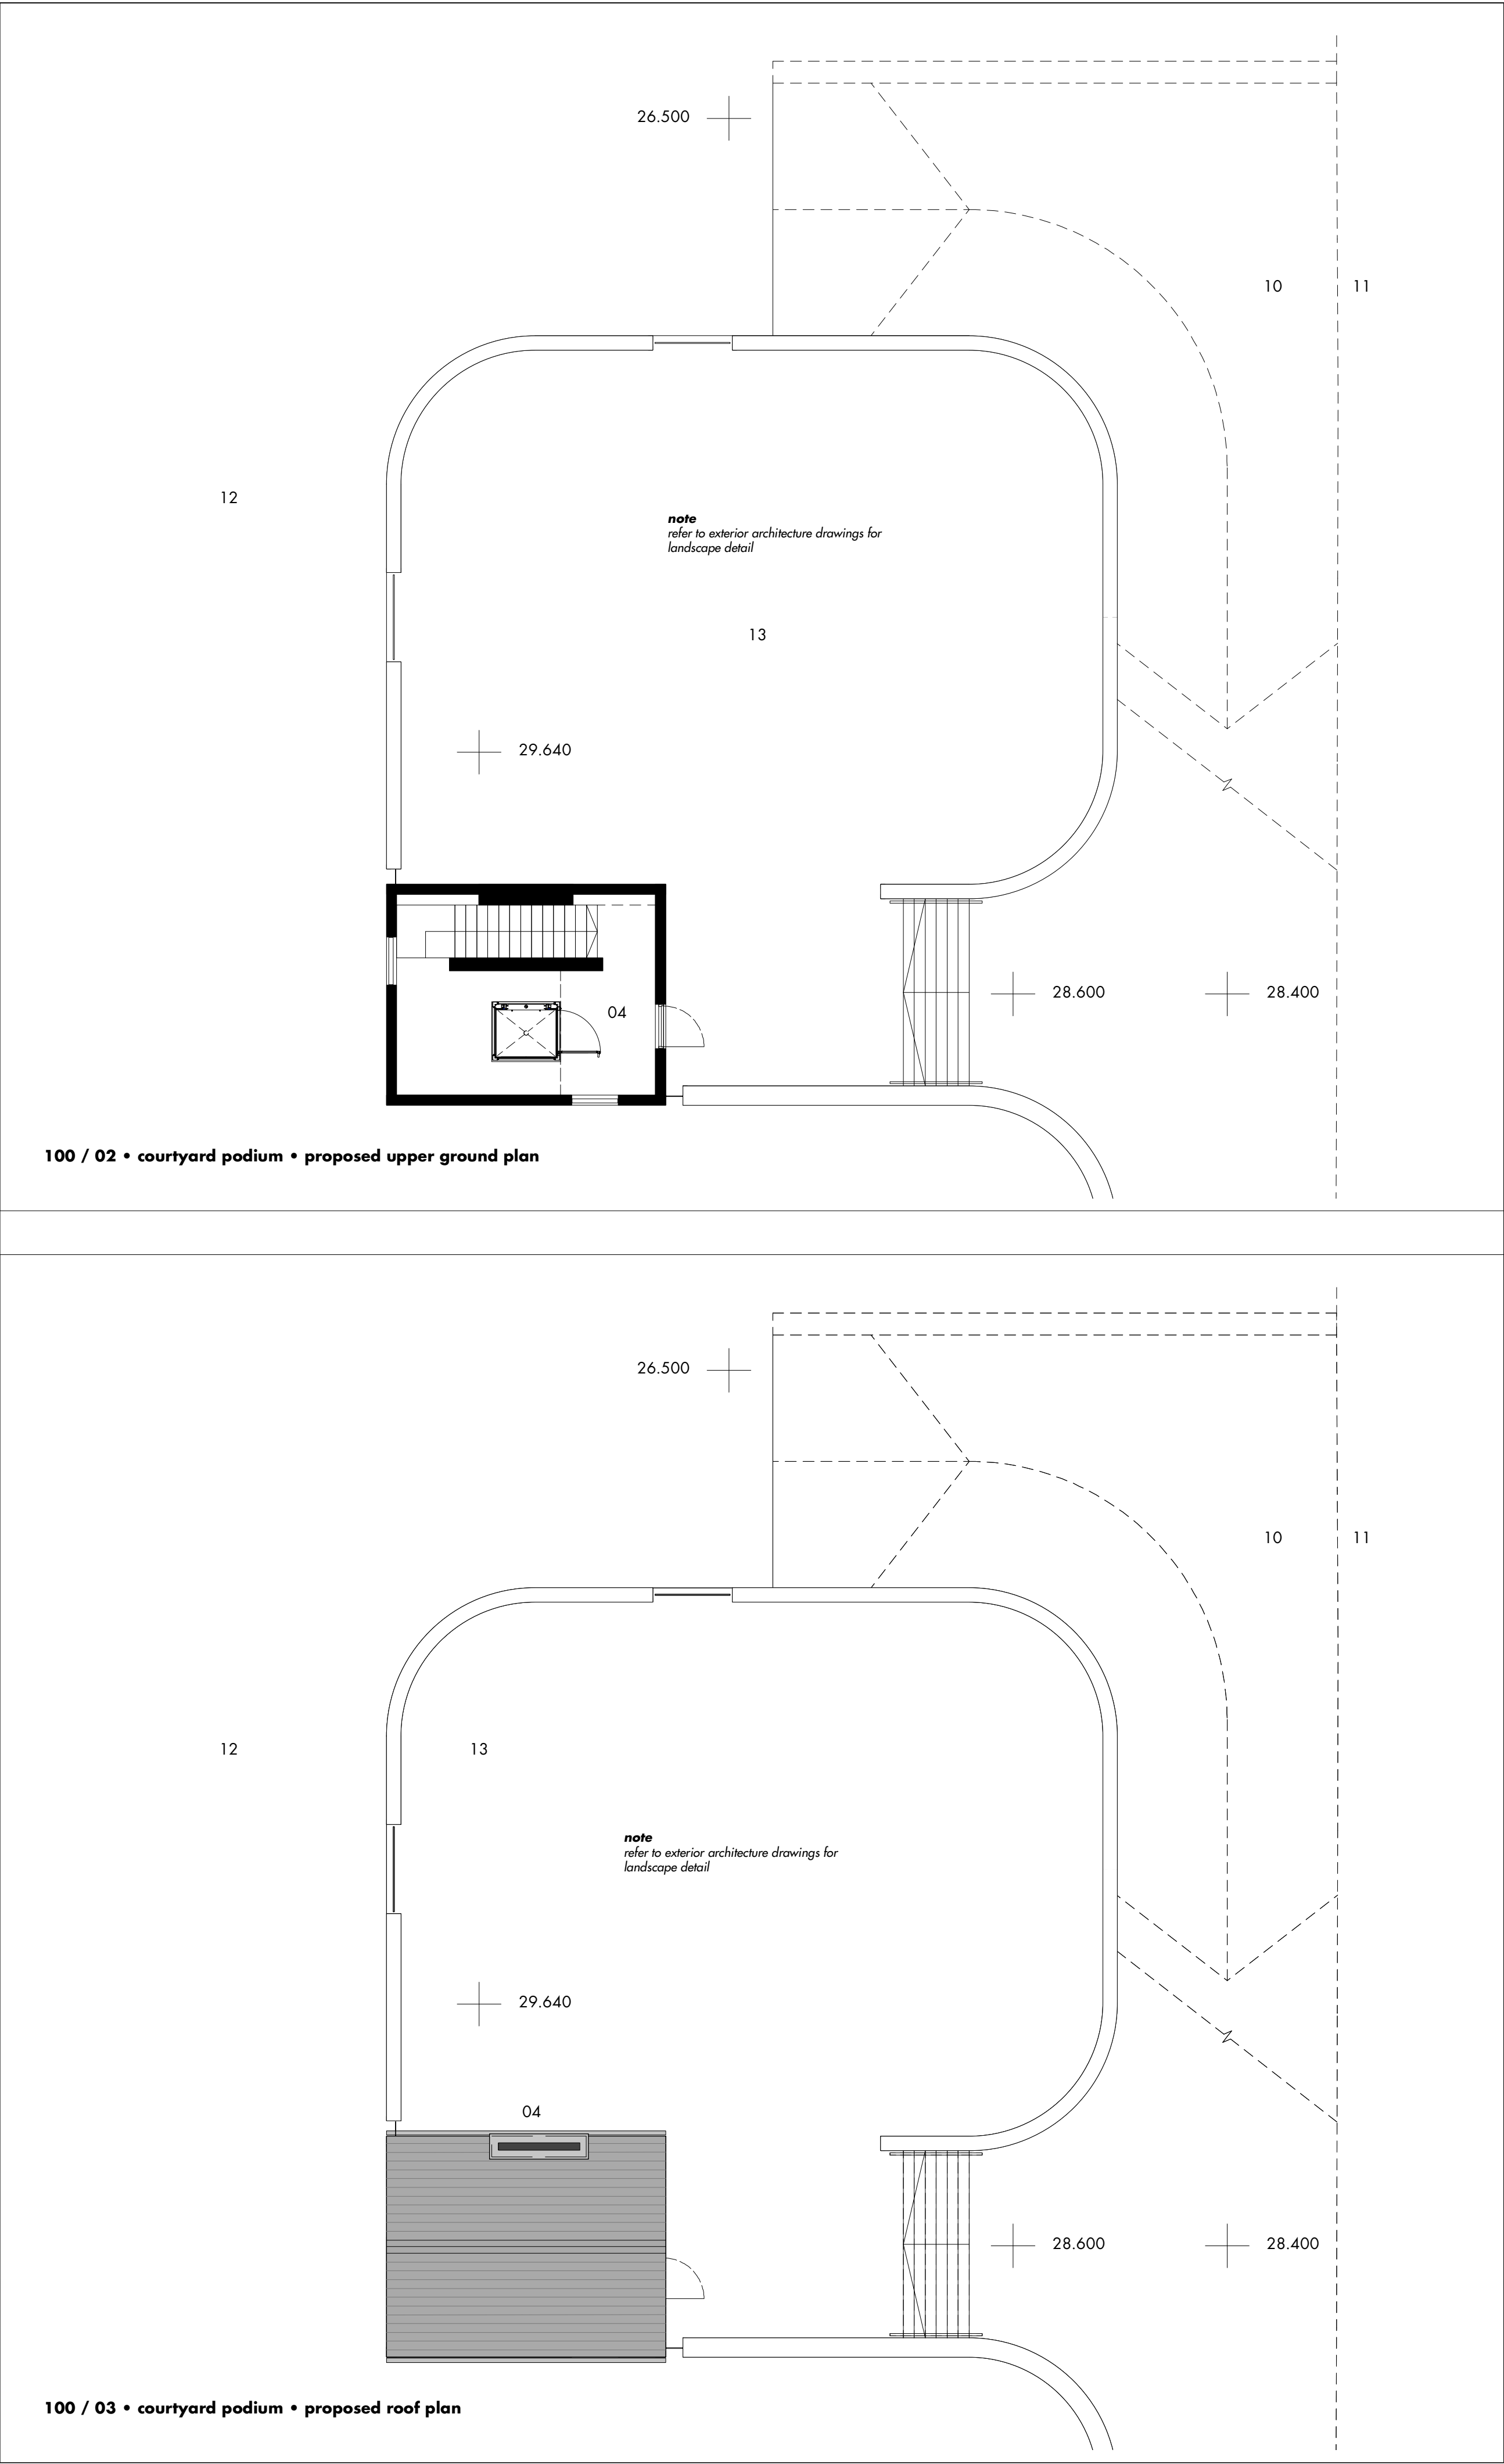


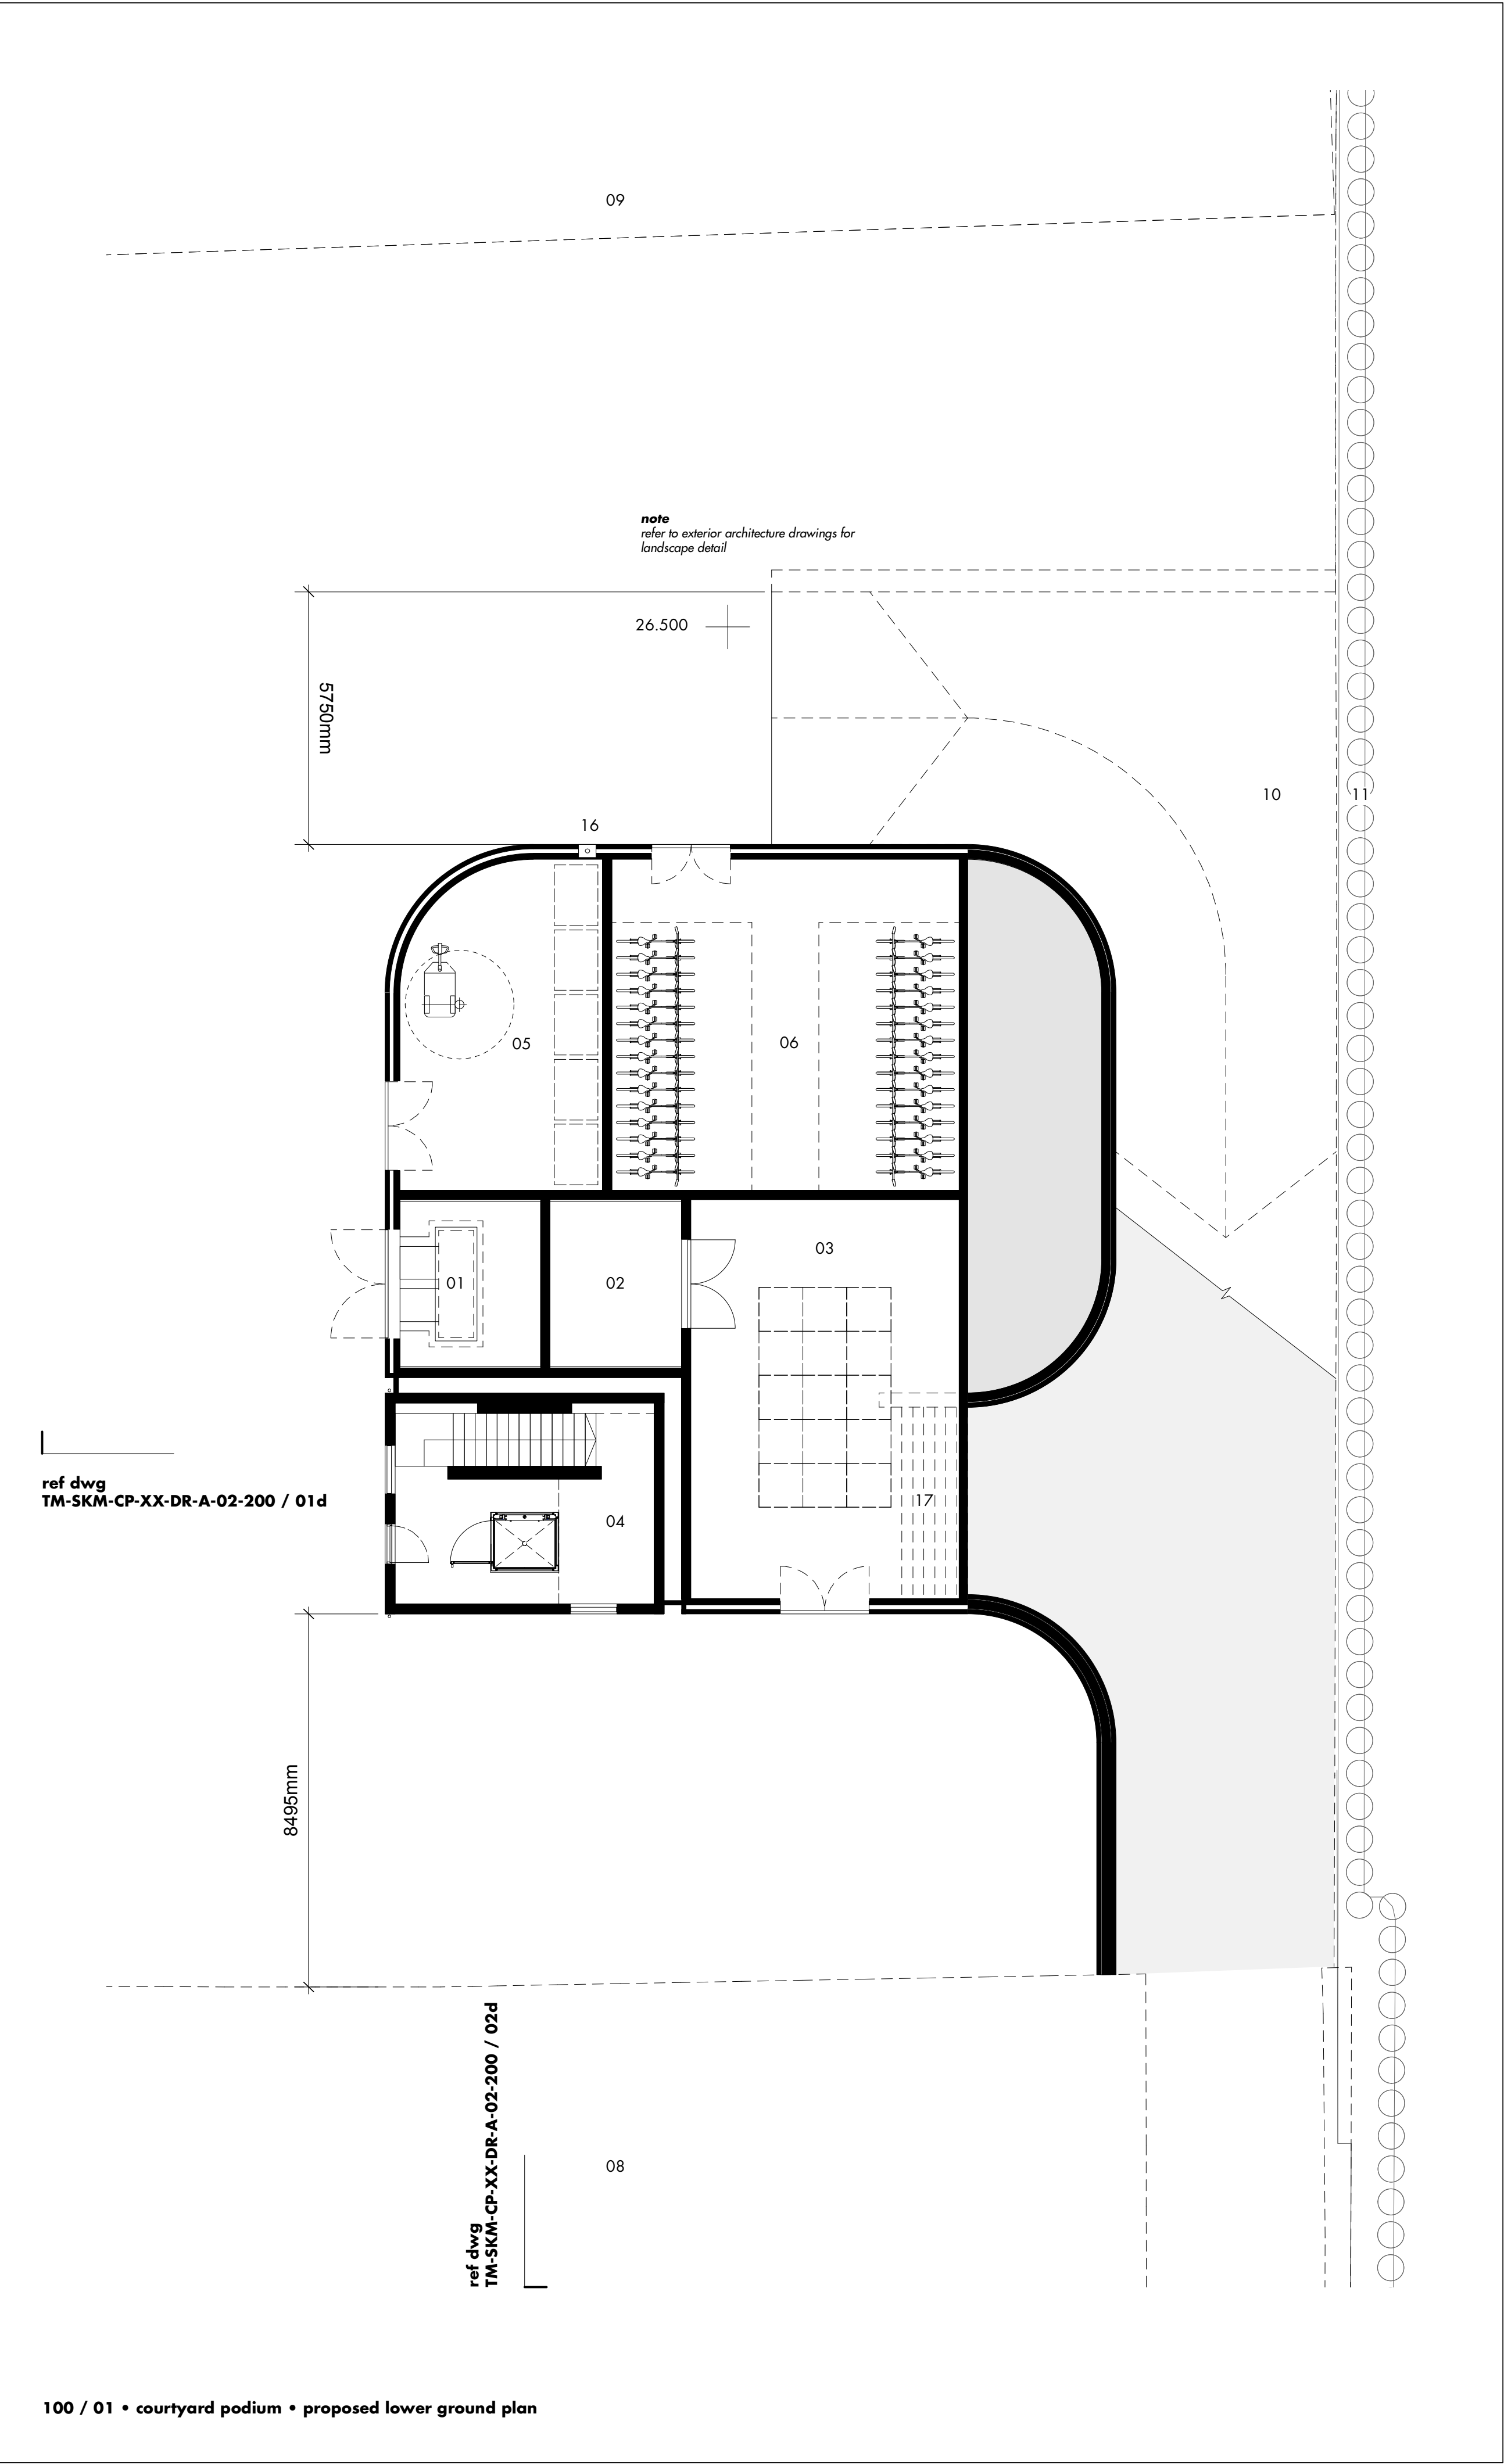

0m 1 5 10

P01 • planning issue - for S73 application
rev • description

09 06 22 • ar • mj
issued • drawn • checked

shedkm
project talbot mill
client CAPITAL&CENTRIC
drawing number TM-SKM-CP-XX-DR-A-02-100 P01
scale 1:100 @ a1
status stage 03

courtyard podium - proposed plans

do not scale from this drawing • all dimensions are to be set out and checked on site prior to starting construction • any discrepancy found between information given on this drawing and that given elsewhere or recorded on site shall be brought to the attention of the project architect immediately