

52 PRINCESS STREET

L3 - BEAMS & PLASTERBOARD LOCATIONS


TENDER

THIS DRAWING IS PROTECTED UNDER COPYRIGHT AND AT NO TIME MUST ANY PORTION OF THIS DRAWING BE REPRODUCED OR COPIED IN ANYWAY WITHOUT THE PERMISSION OF RU CREATIVE LTD.
ALL DIMENSIONS MUST BE CHECKED ON SITE AND NOT SCALED FROM THIS DRAWING.

SUBJECT TO SITE SURVEY

IMPORTANT NOTE
THIS DRAWING SHOWS DESIGN INTENT AND IS SUBJECT TO SITE CONDITIONS .
ANY PART OF THE DESIGN THAT CONTRADICTS BEST PRACTICE THEN PLEASE MAKE THE DESIGN TEAM AWARE.
SITE SURVEY REQUIRED PRIOR TO PLACING ORDERS.

DESIGN INTENT

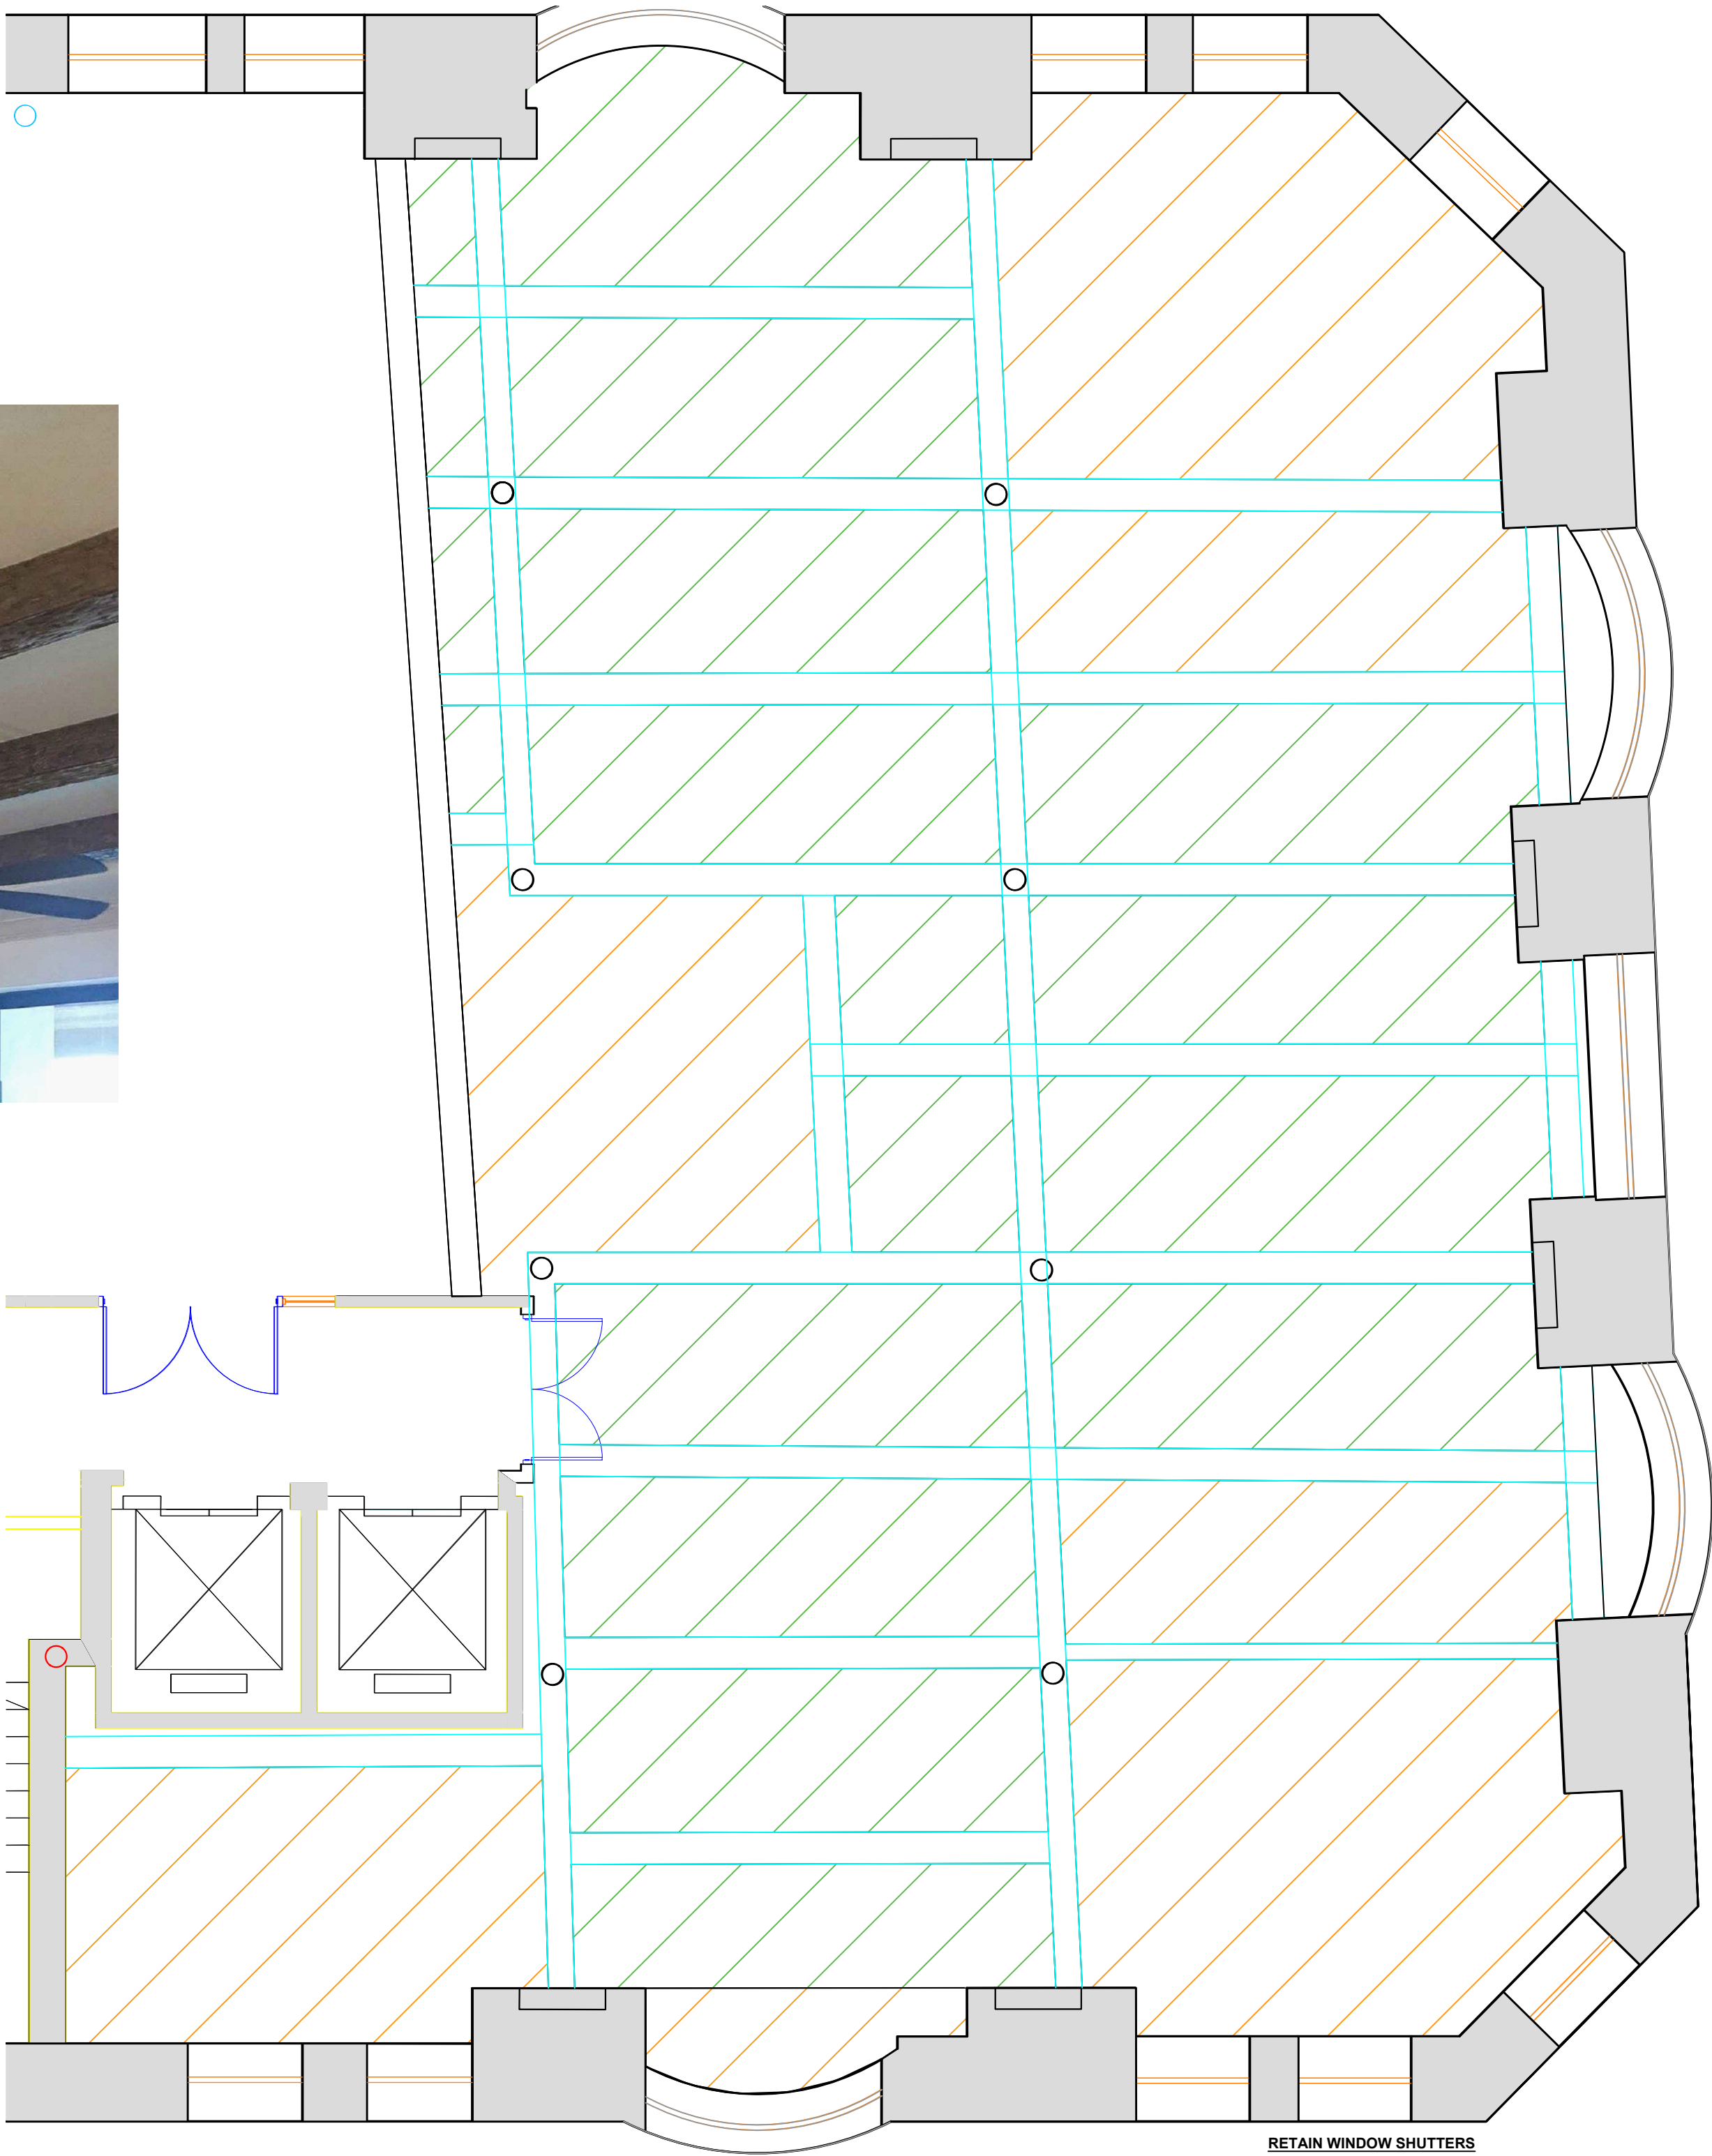

- RCP (BEAMS & PLASTERBOARD LOCATIONS)
- EXISTING PLASTERBOARD CEILING
 - NEW PLASTERBOARD CEILING
 - APPROX LOCATION OF EXISTING BEAMS

REV	DETAILS	BY	DATE

ruCREATIVE

6.34 WINDSOR HOUSE
HARROGATE HG1 2PW
TELEPHONE: 01423 52 02 69
EMAIL:INFO@RUCREATIVE.CO.UK
WEB: WWW.RUCREATIVE.CO.UK

CLIENT

ADAPT REAL ESTATE

PROJECT

52 PRINCESS STREET
MANCHESTER
M1 6JX

TITLE

BEAMS & PLASTERBOARD LOCATIONS

SCALE	DATE	DESIGNER	CHECKED BY	
1:50 @ A1	08.12.21	JBH	RU	
DRAWING NO.				
PROJECT NO.	BUILDING	LEVEL	DRAWING NO.	REV
52.PRIN.ST	52PS	L3	L3-GA040	~