



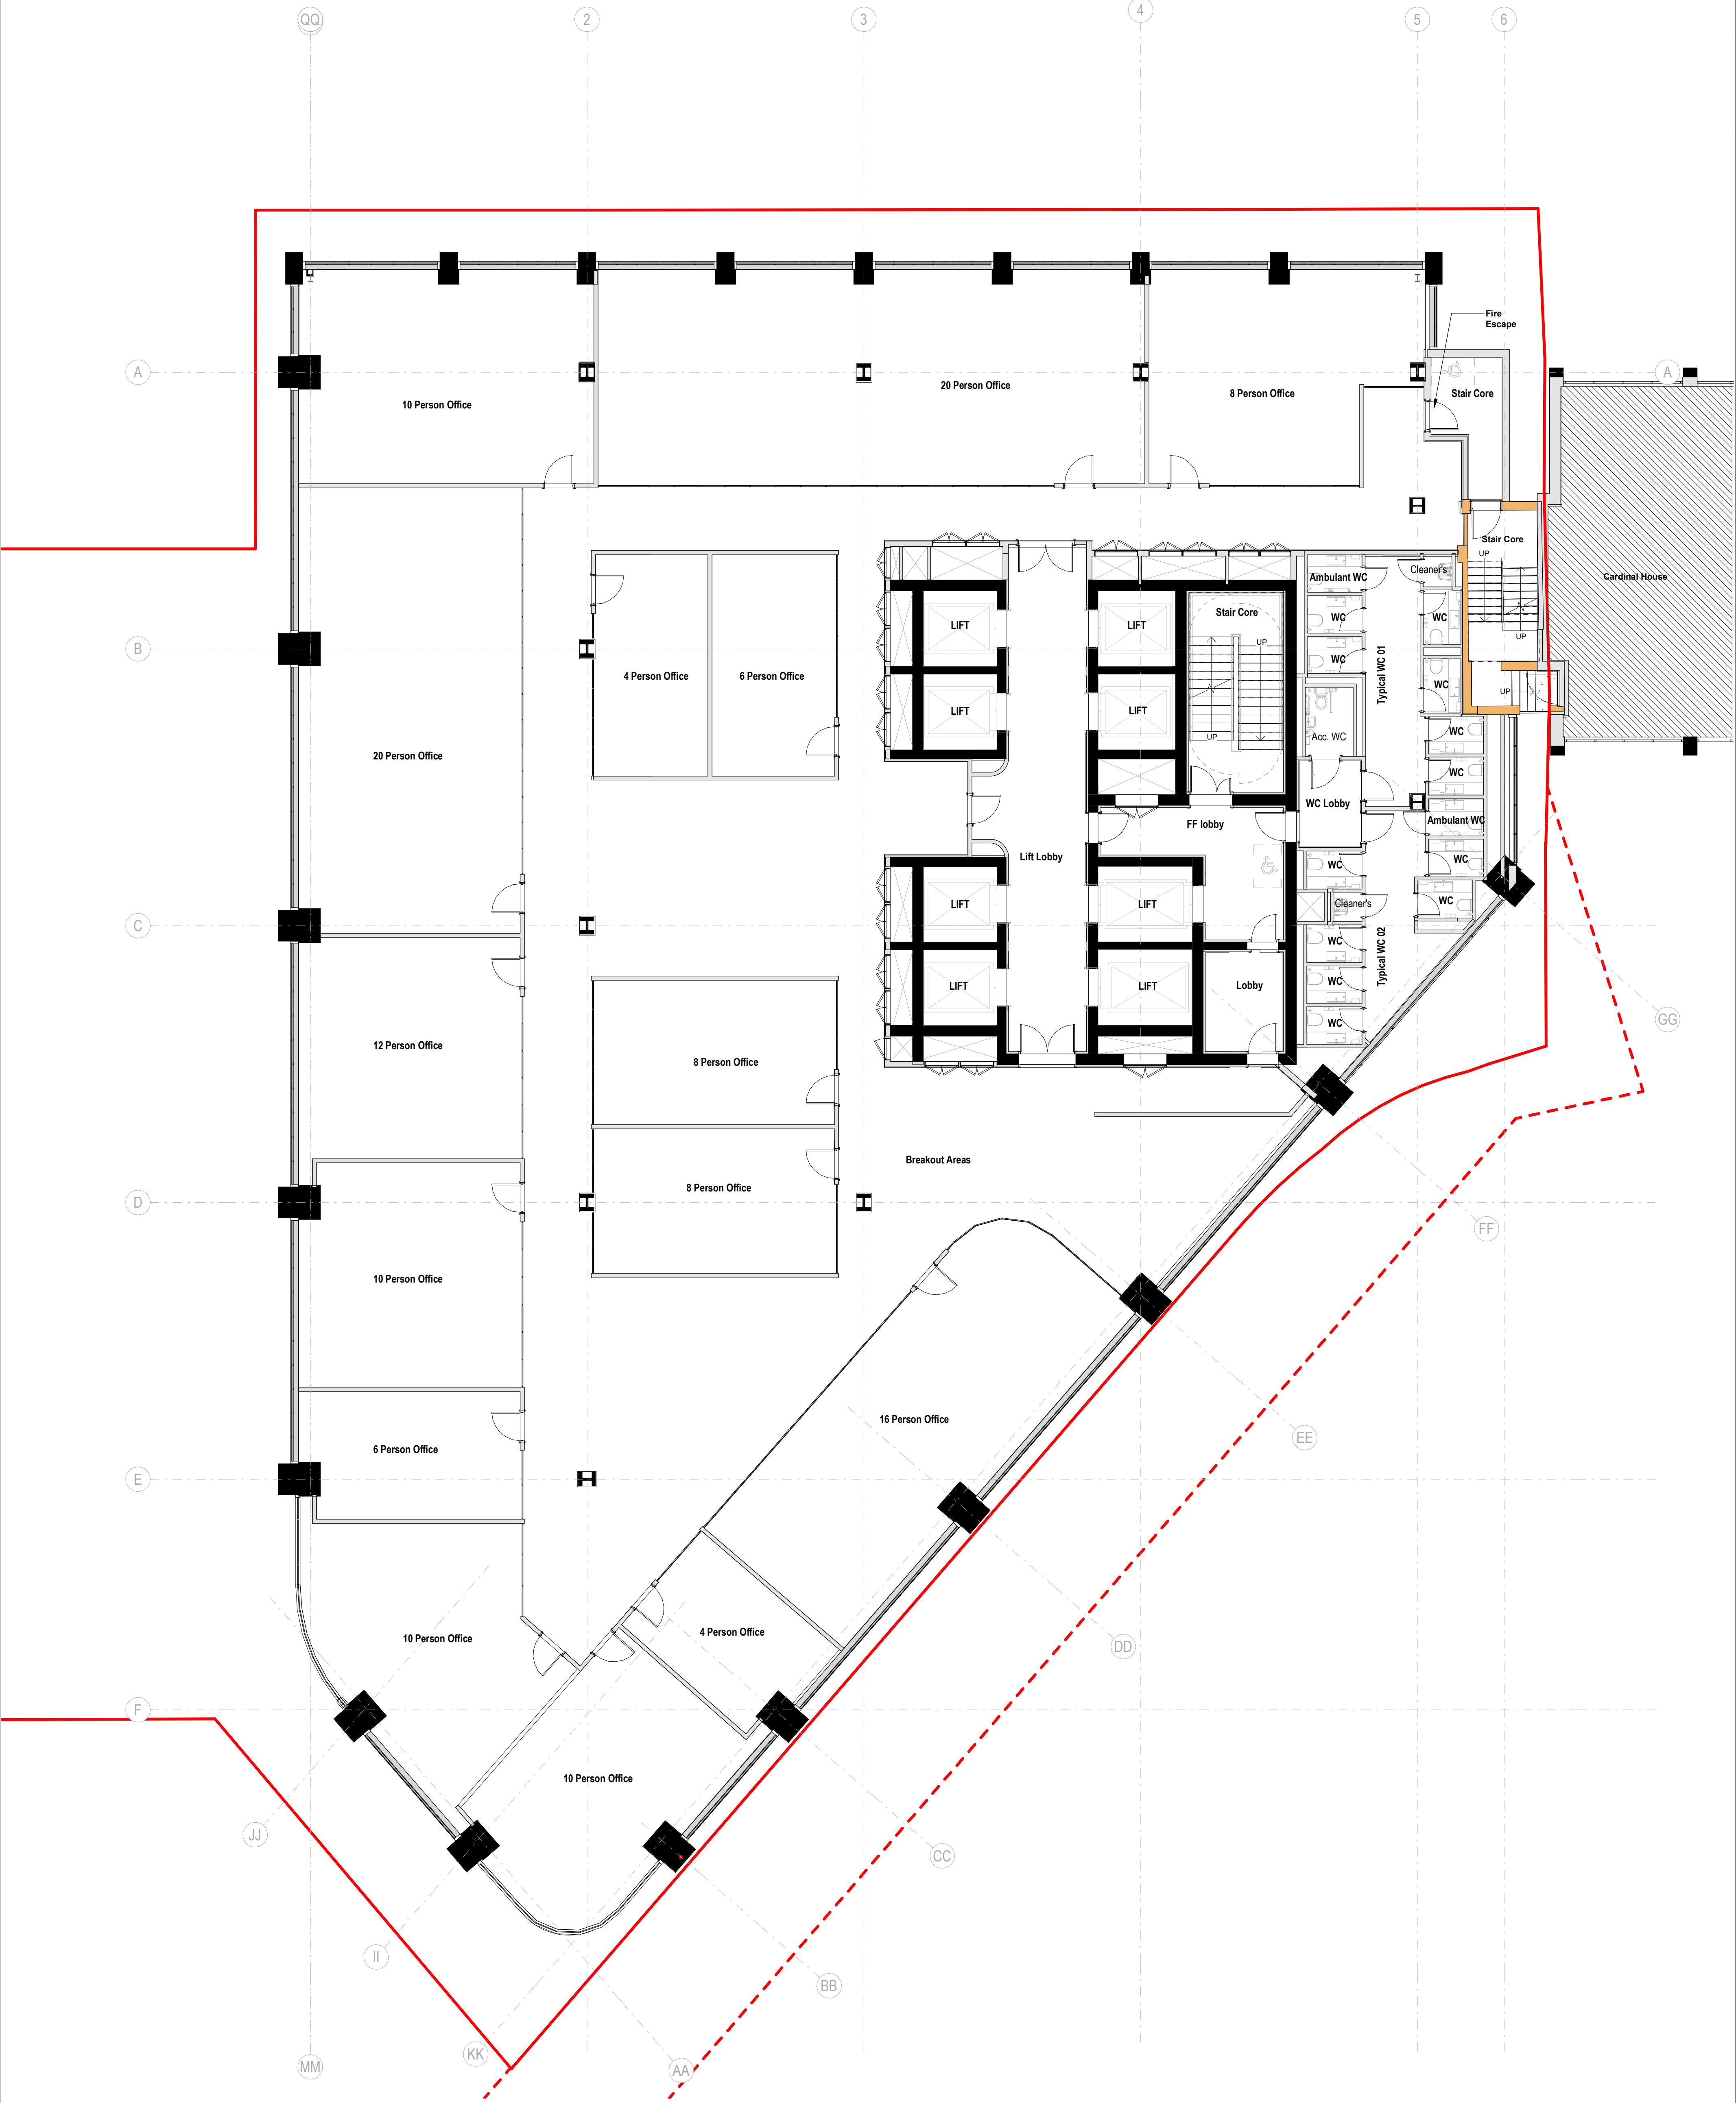

Keyplan

North

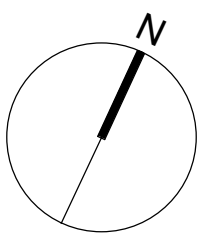

**Notes:**  
Do not scale off this document/drawing/model for any purposes other than those required in connection with the application for planning consent for the project.  
This document/drawing/model is prepared for the sole use of EPR Architects' employer and the benefit of the employer's permitted licensees. No liability to any other persons is accepted by EPR Architects.  
EPR Architects accepts no liability for any use of this document/drawing/model by parties other than the party for whom it was prepared or for purposes other than those for which it was prepared.  
Copyright in the design contained in this document/drawing/model remains vested in EPR Architects.

**Key:**

- Existing
- Proposed
- Cardinal House
- Alberton House Planning Application Boundary
- Extent of highways works to be delivered via s278 in association with this development

|     |               |          |         |       |
|-----|---------------|----------|---------|-------|
| P02 | Town Planning | 24.06.22 | DH      | DNB   |
| P01 | Town Planning | 17.06.22 | WW      | DNB   |
| No. | Revision      | Date     | Initial | Chk'd |

**EPR Architects**

30 Millbank, London SW1P 4DU  
+44(0)20 73327600  
www.epr.co.uk

Alberton House  
St Mary's Parsonage, Manchester  
Proposed GA Plans  
Serviced Office Floor - Level 02

EPR Project No  
11343

Scale @A1 Status Suitability Revision  
As indicated Planning S2 - P02

Project Code Originator Zone Level Type Role Class Number  
ALBH - EPR - ZZ - 02 - TP - A - 02-0244