


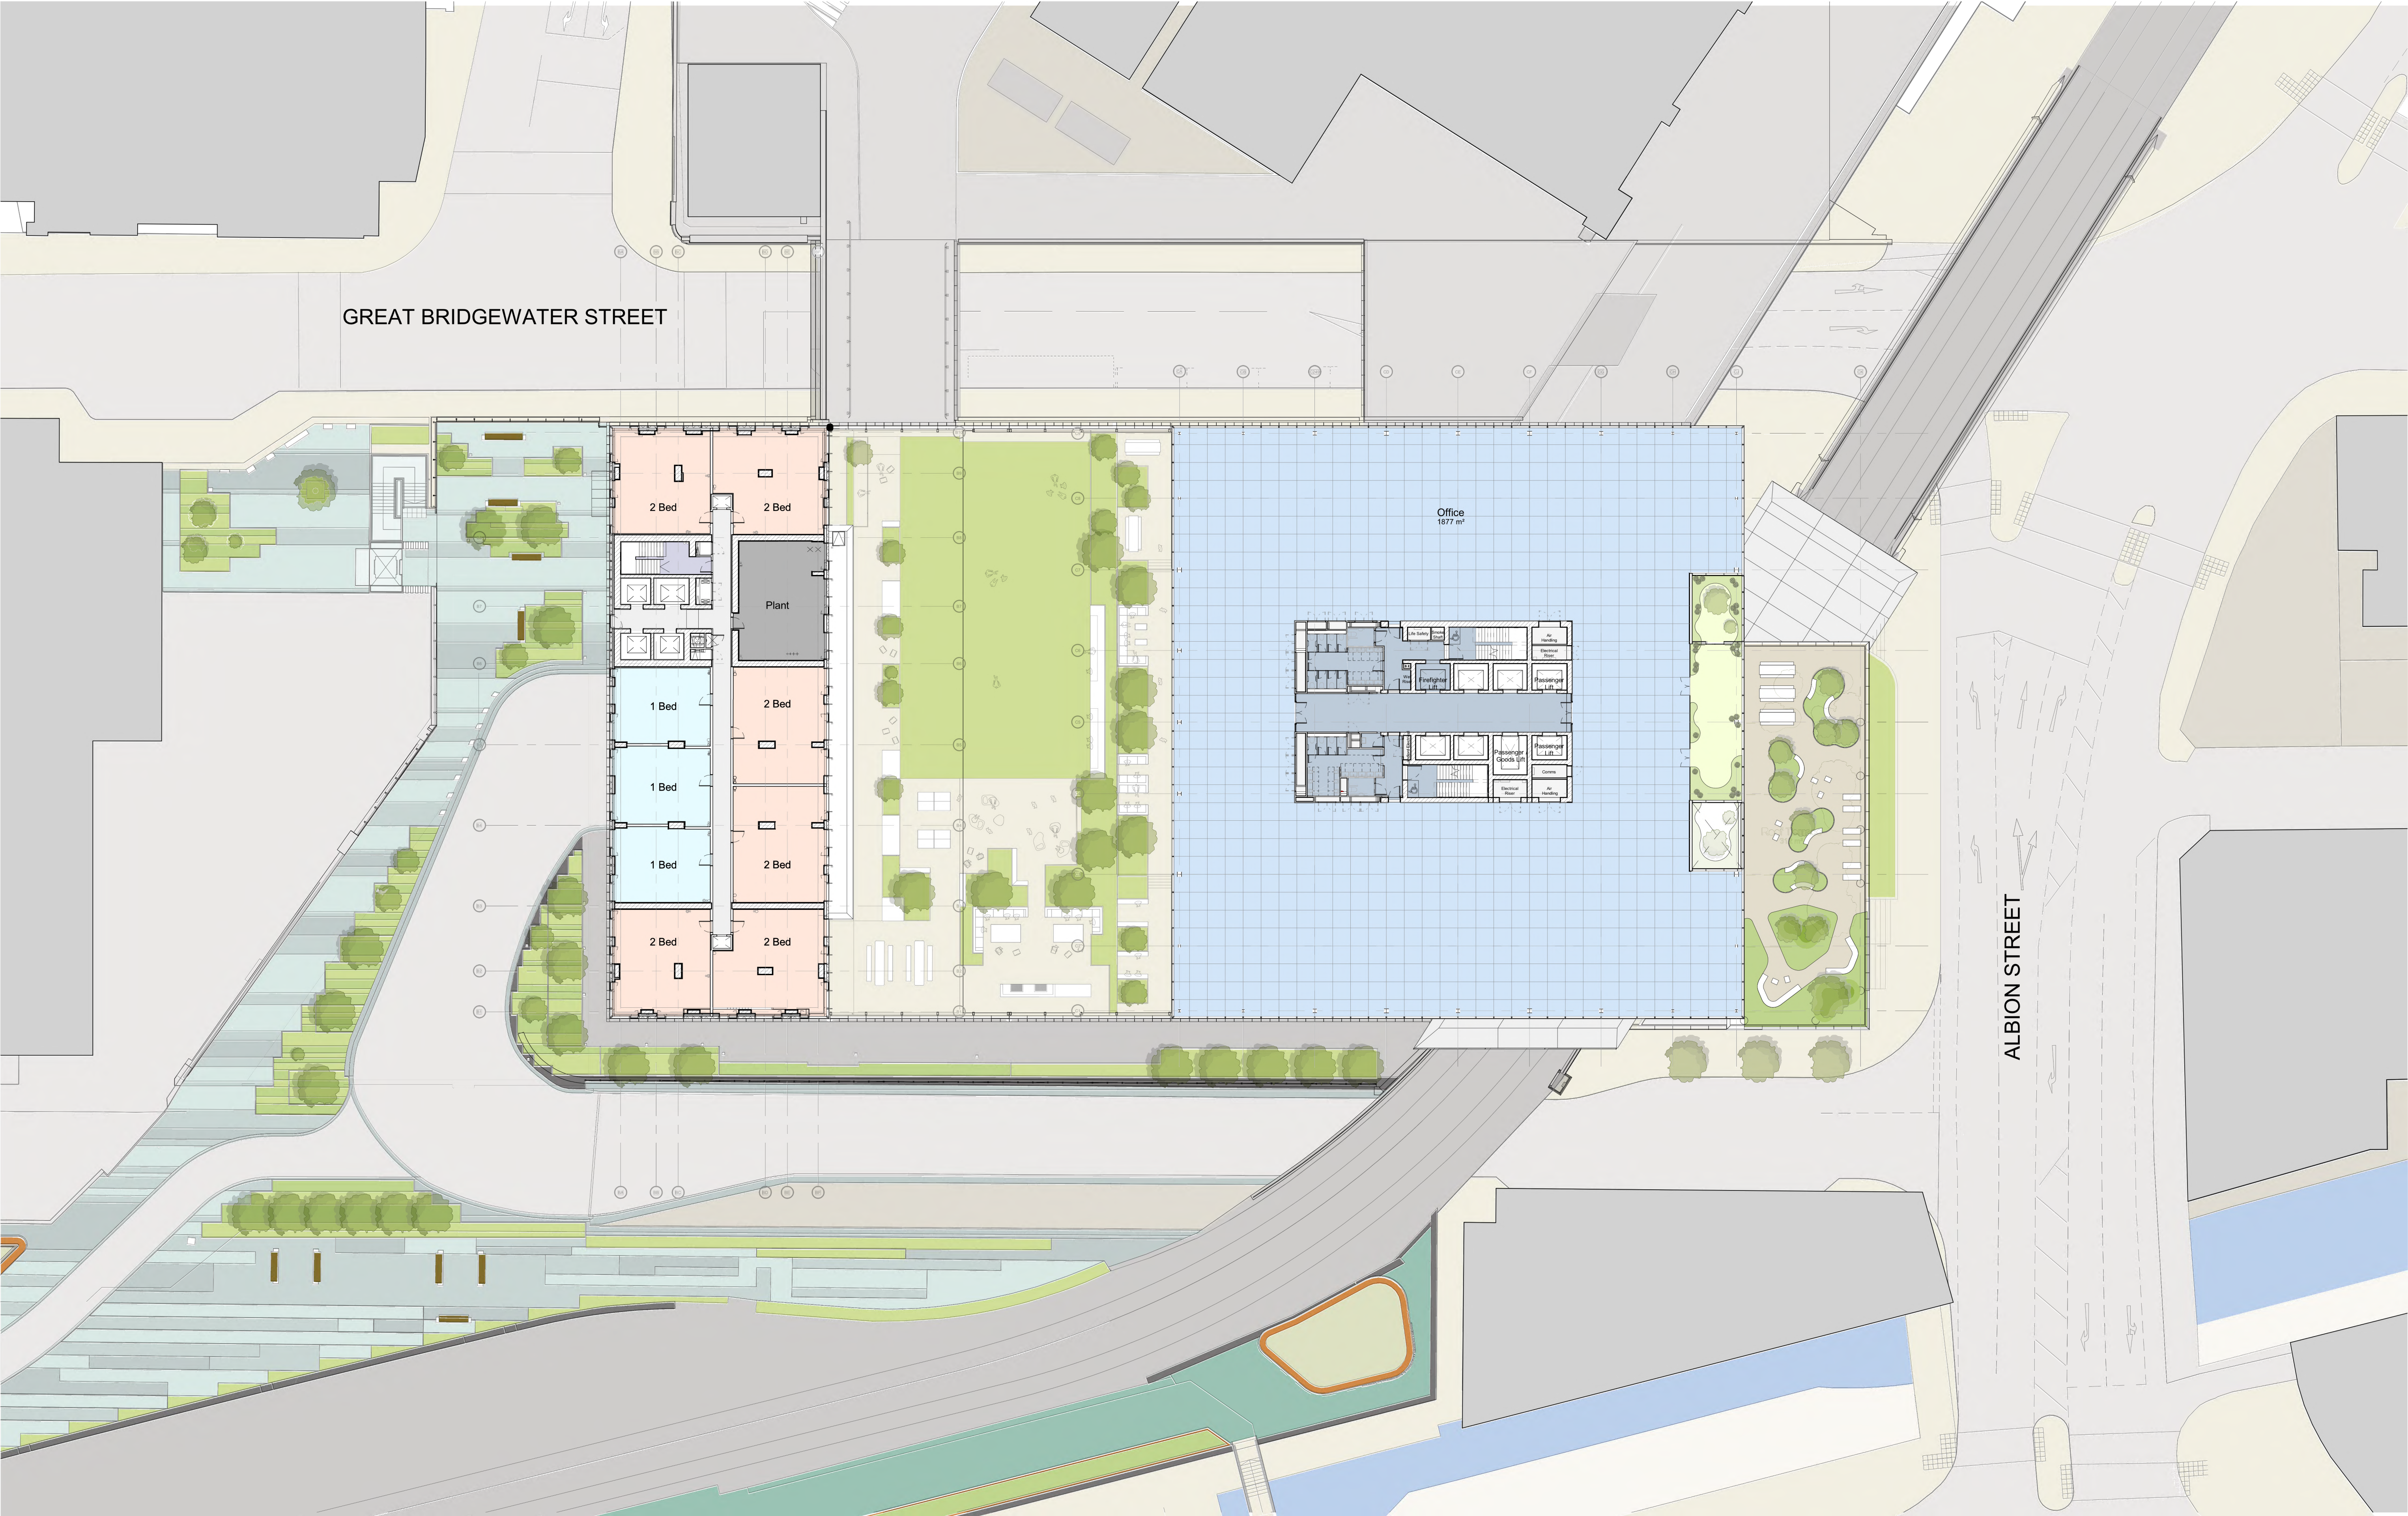

This drawing is copyright Do not scale off dimensions. All dimensions to be checked on site by contractor. Contractor to report any dimensional discrepancies, errors or omissions prior to commencing on site. 0m2.5m5m10m	Rev/ Date Description		Rev/ Date Description		Rev/ Date Description		North	Project Title Former Bauer Millet Site		Status Planning	
	00 17-03-2017 Planning Issue							Scale 1:500 @ A3 / 1:250 @ A1		Date March 2017	
	01 30-04-2020 Minor Material Amendment Application							Job No 10053		Drawing No 10053-MP-B5D9-A-G100-P-14-001	
	02 29-05-2020 Minor Material Amendment Application							Revision 05		MANCHESTER Riverside, 4 Commercial St Manchester M15 4BG +44 (0)161 835 2342 www.simpsonhaugh.com LONDON 5-8 Roberts Place London EC1R 6BB +44 (0)20 7549 4000 mail@simpsonhaugh.com	
	03 15-12-2020 Non-Material Amendment Application										
	04 19-02-2021 Non-Material Amendment Application										
05 04-04-2022 Minor Material Amendment Application											