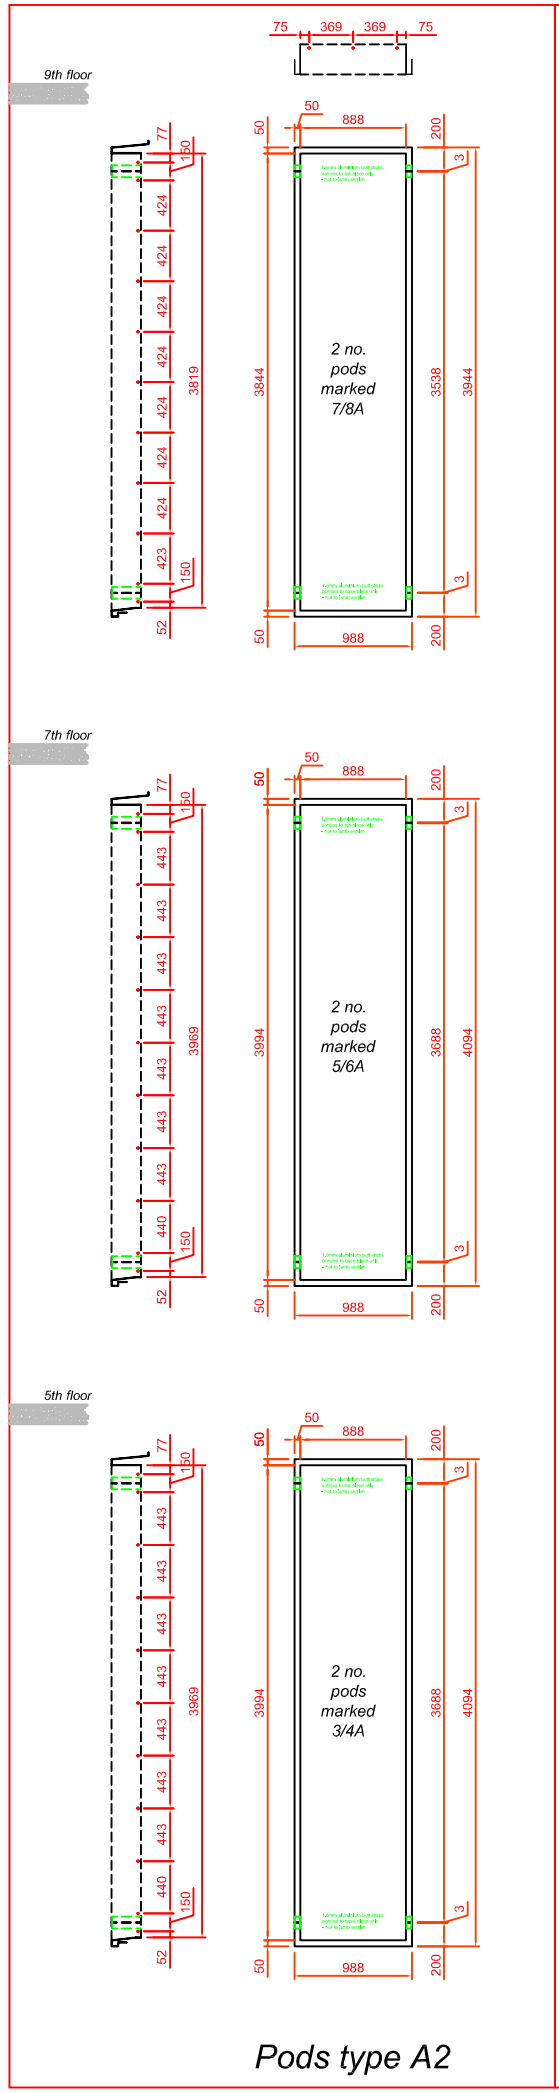

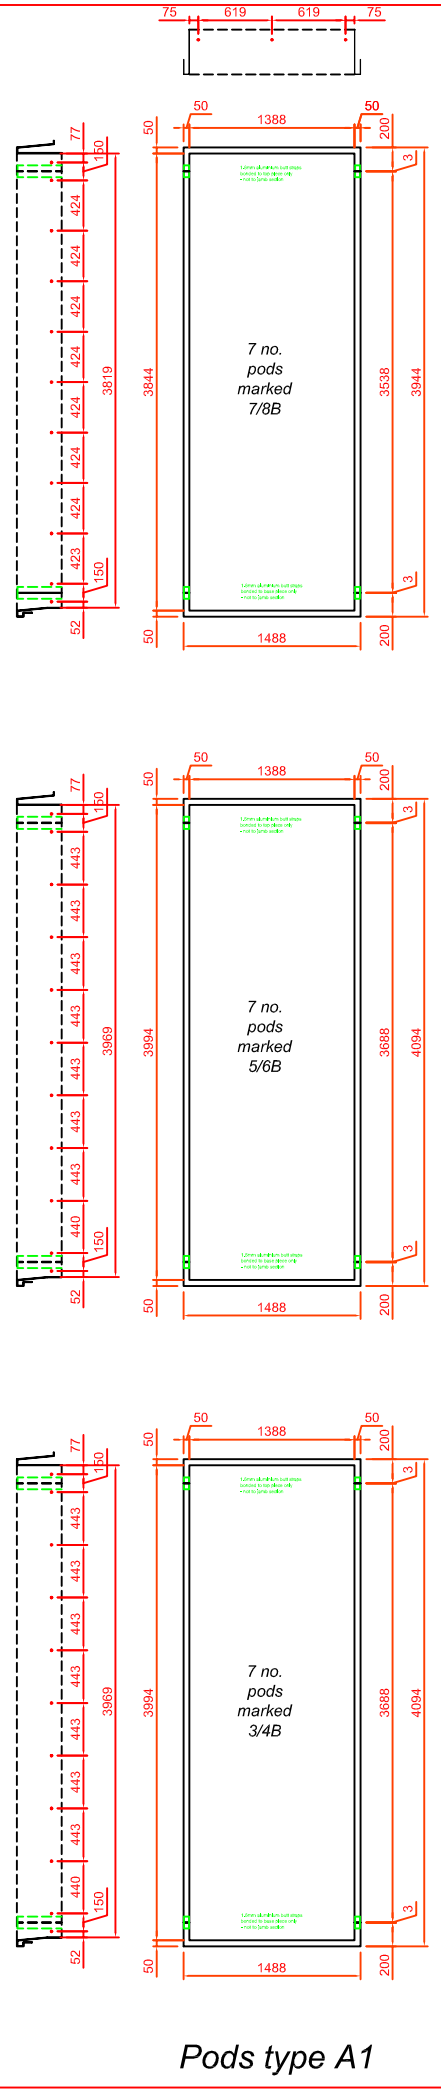

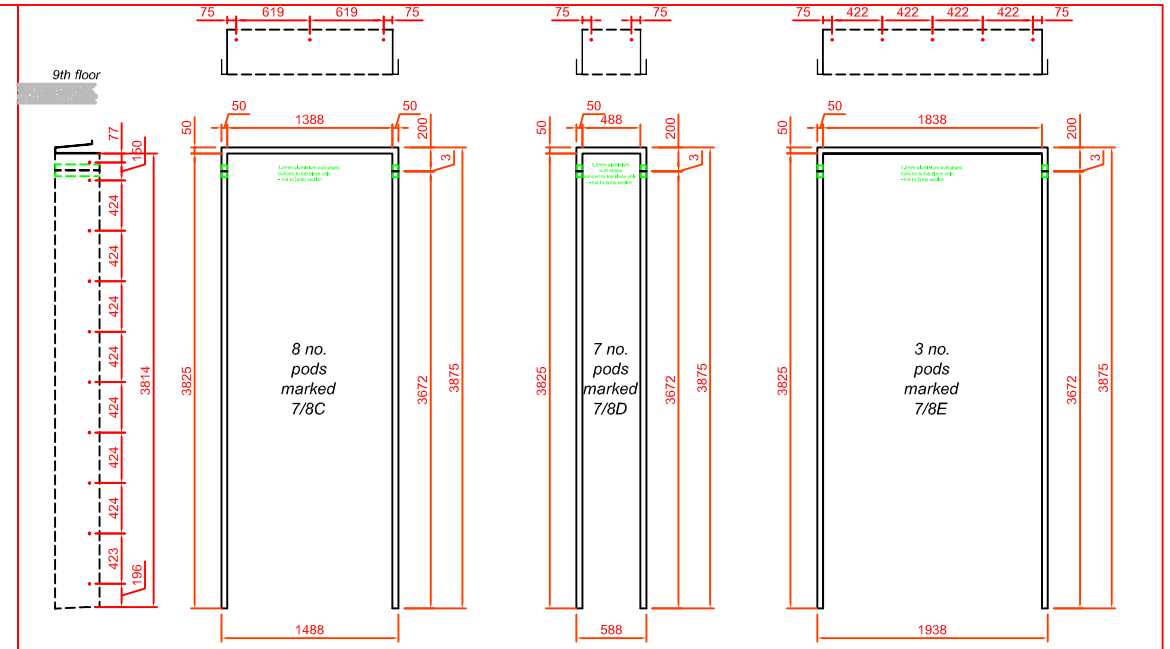

Pods type B

Pods type A2

Pods type A1

Spandrel pods type C

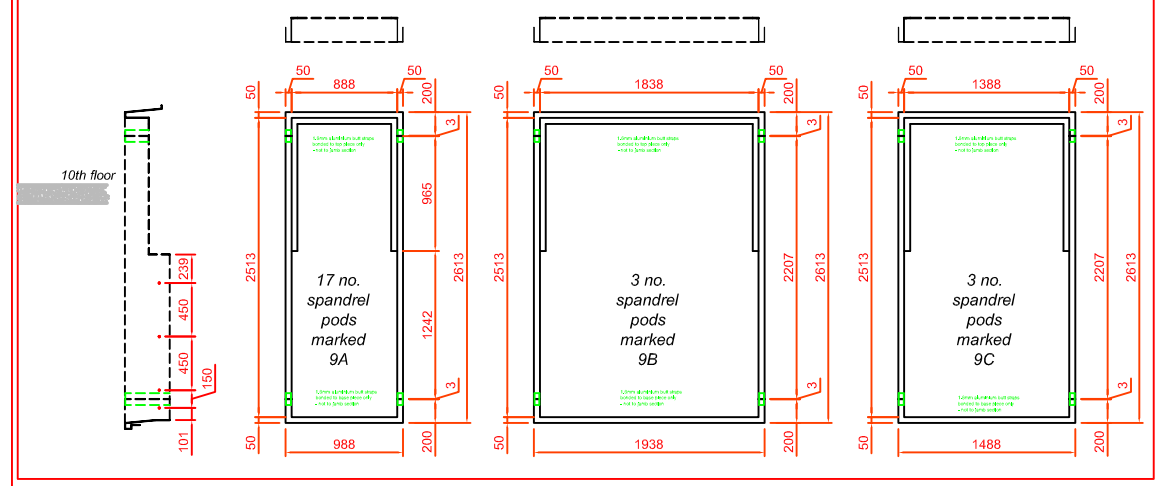

3mm thick polyester powder coated RAL1035 aluminium window pod fabrication details

Dimensions to be finalised following site survey

AMENDMENTS

-

THIS DRAWING IS COPYRIGHT & SENT TO YOU IN CONFIDENCE. IT MUST NOT BE COPIED, USED OR DISCLOSED IN WHOLE OR INPART WITHOUT OUR WRITTEN PERMISSION. IT REMAINS THE PROPERTY OF G. M. SERVICES LTD & MUST BE RETURNED ON REQUEST. DO NOT SCALE

G.M. SERVICES LTD
Whitefield Road, Bredbury,
Stockport Cheshire SK6 2QR
TEL. 0161 406 2960
FAX. 0161 406 0102
EMAIL. info@gmservs.co.uk
VISIT. www.gmservs.co.uk

Title: Window pod fabrication details

Client: Pochin Contractors Ltd

Project: Sky Gardens

Address: Hulme Hall Road, off Chester Road, Manchester, M15 4LZ

Drawn:	Checked:
LAJ	
Date: June 2018	Status: **For Manufacture**
Scale: -	Revision No: -
Contract No: 2203	**Drawing No:** F2