


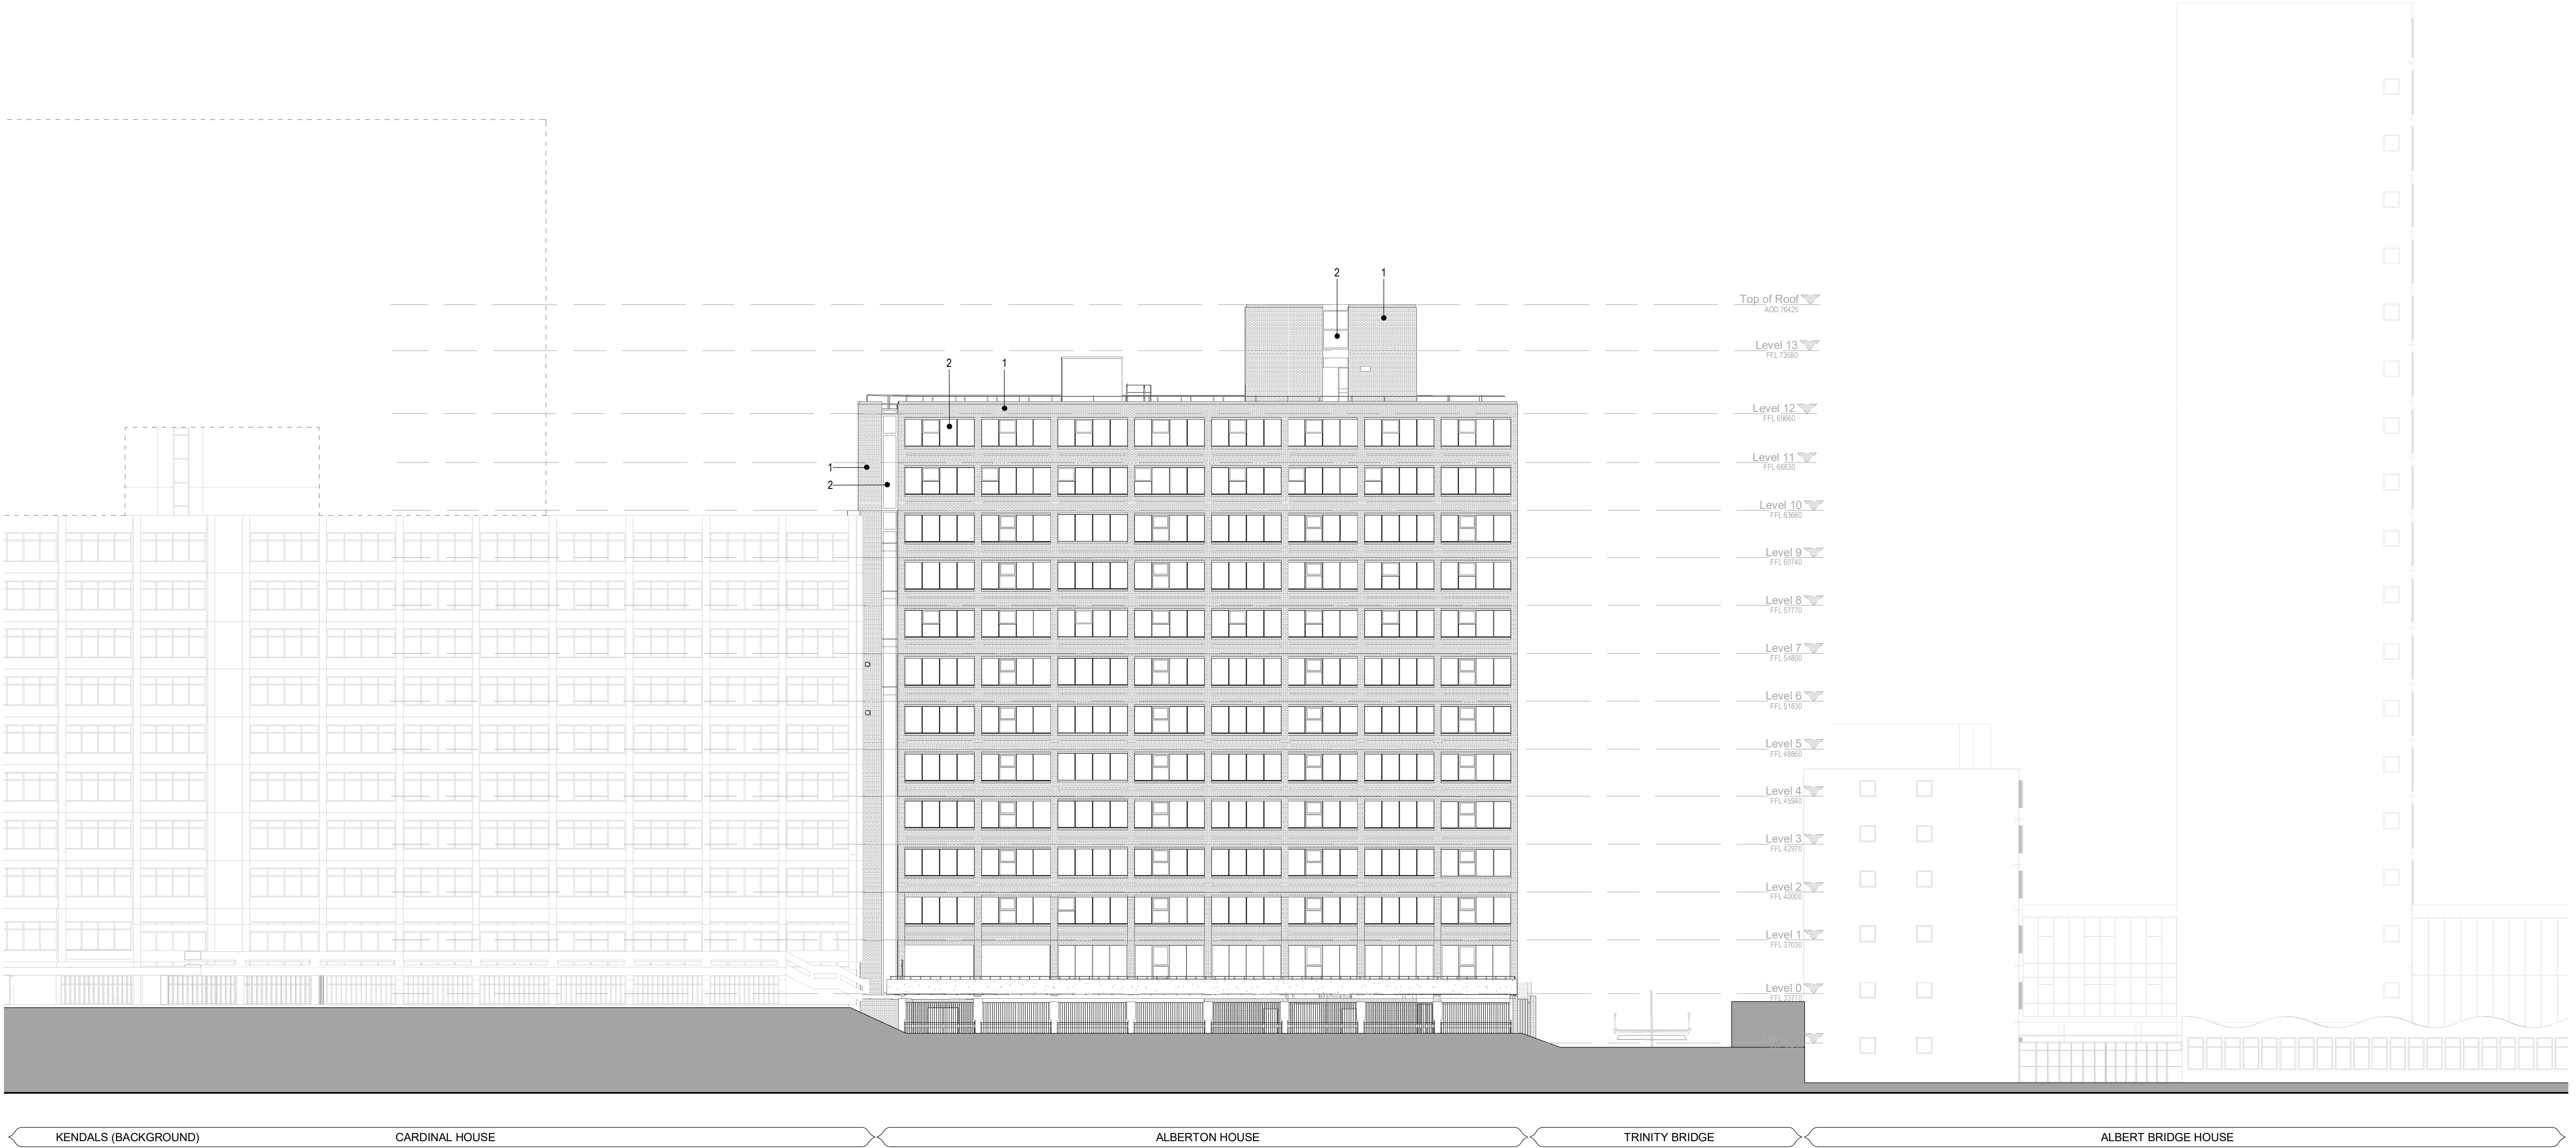

Keyplan

NORTH

North

Notes:

Do not scale off this document/drawing/model for any purposes other than those required in connection with the application for planning consent for the project.

This document/drawing/model is prepared for the sole use of EPR Architects' employer and the benefit of the employer's permitted licensees. No liability to any other persons is accepted by EPR Architects.

EPR Architects accepts no liability for any use of this document/drawing/model by parties other than the party for whom it was prepared or for purposes other than those for which it was prepared.

Copyright in the design contained in this document/drawing/model remains vested in EPR Architects.

Existing Materials:

1. Existing Dark Brown Brick
2. Existing Glazing

**EPR Architects**

30 Millbank, London SW1P 4DU  
+44(0)20 75327600  
www.epr.co.uk

Alberton House  
St Mary's Parsonage, Manchester

EPR Project No  
11343

Existing Elevations  
North Elevation

Scale @A1

Status

Suitability Revision

1:200

Planning

S2 - P02

Project Code Originator Zone Level Type Rate Class Number

ALBH - EPR - ZZ - NO - TP - A - 04-0401

P02

P01

No.

Town Planning

Town Planning

Revision

24.06.22

17.06.22

Date

WW

WW

Initial

DNB

DNB

Chk'd