



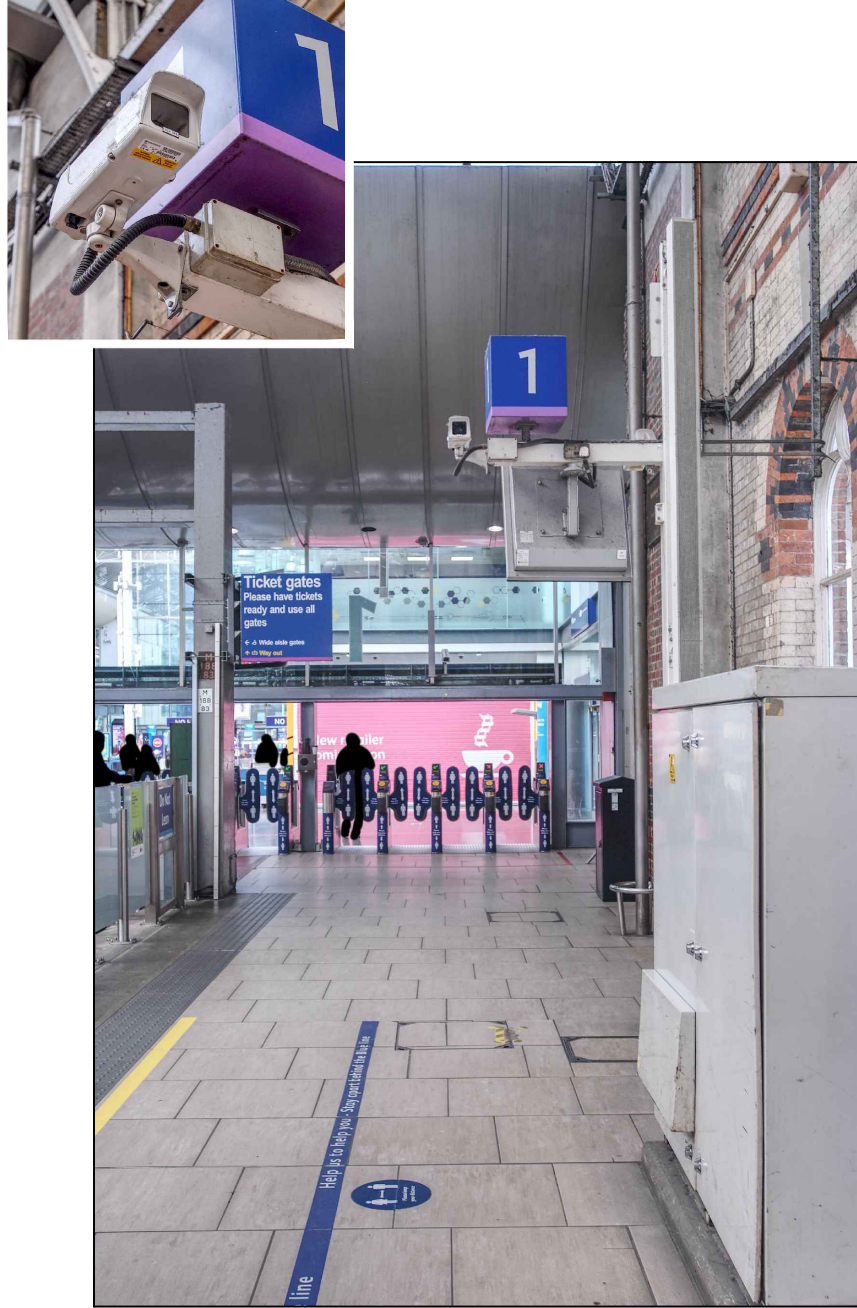


PERSPECTIVE VIEW 115 - EXISTING
APPLIES TO CAMERAS 24066 AND 24069




PERSPECTIVE VIEW 115 - PROPOSED

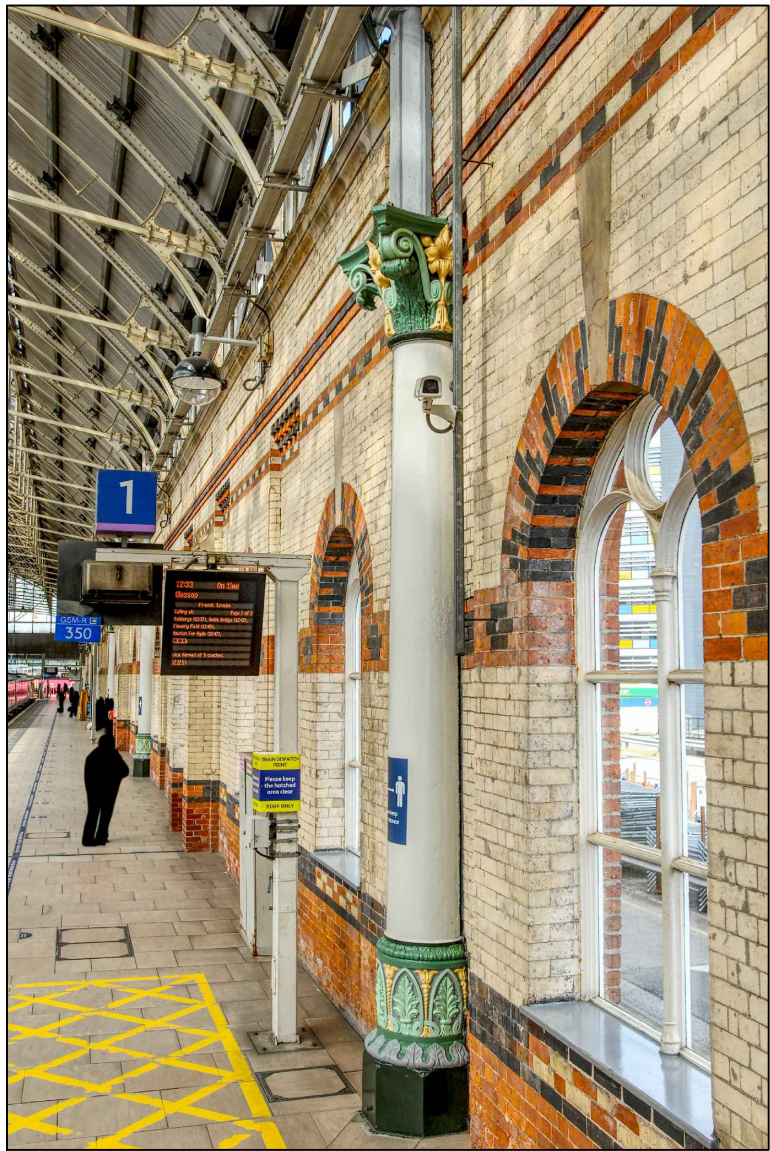


PERSPECTIVE VIEW 116 - EXISTING
APPLIES TO CAMERA 24073

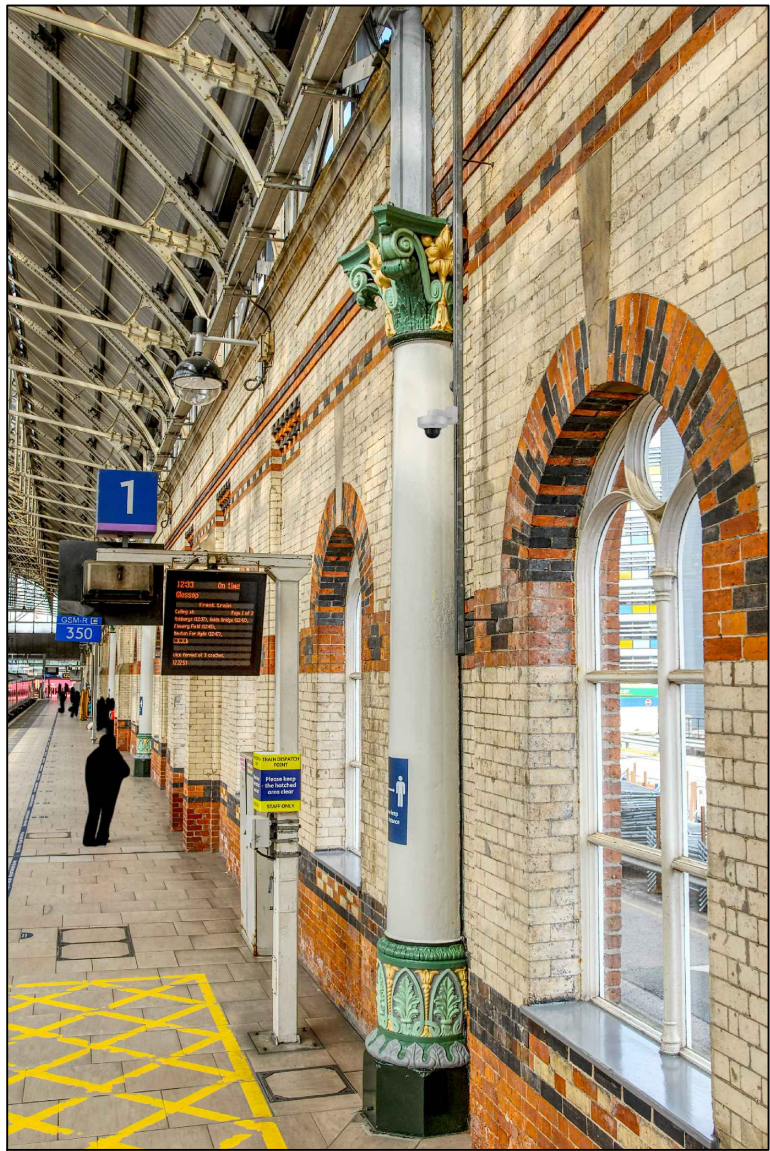

PERSPECTIVE VIEW 116 - PROPOSED

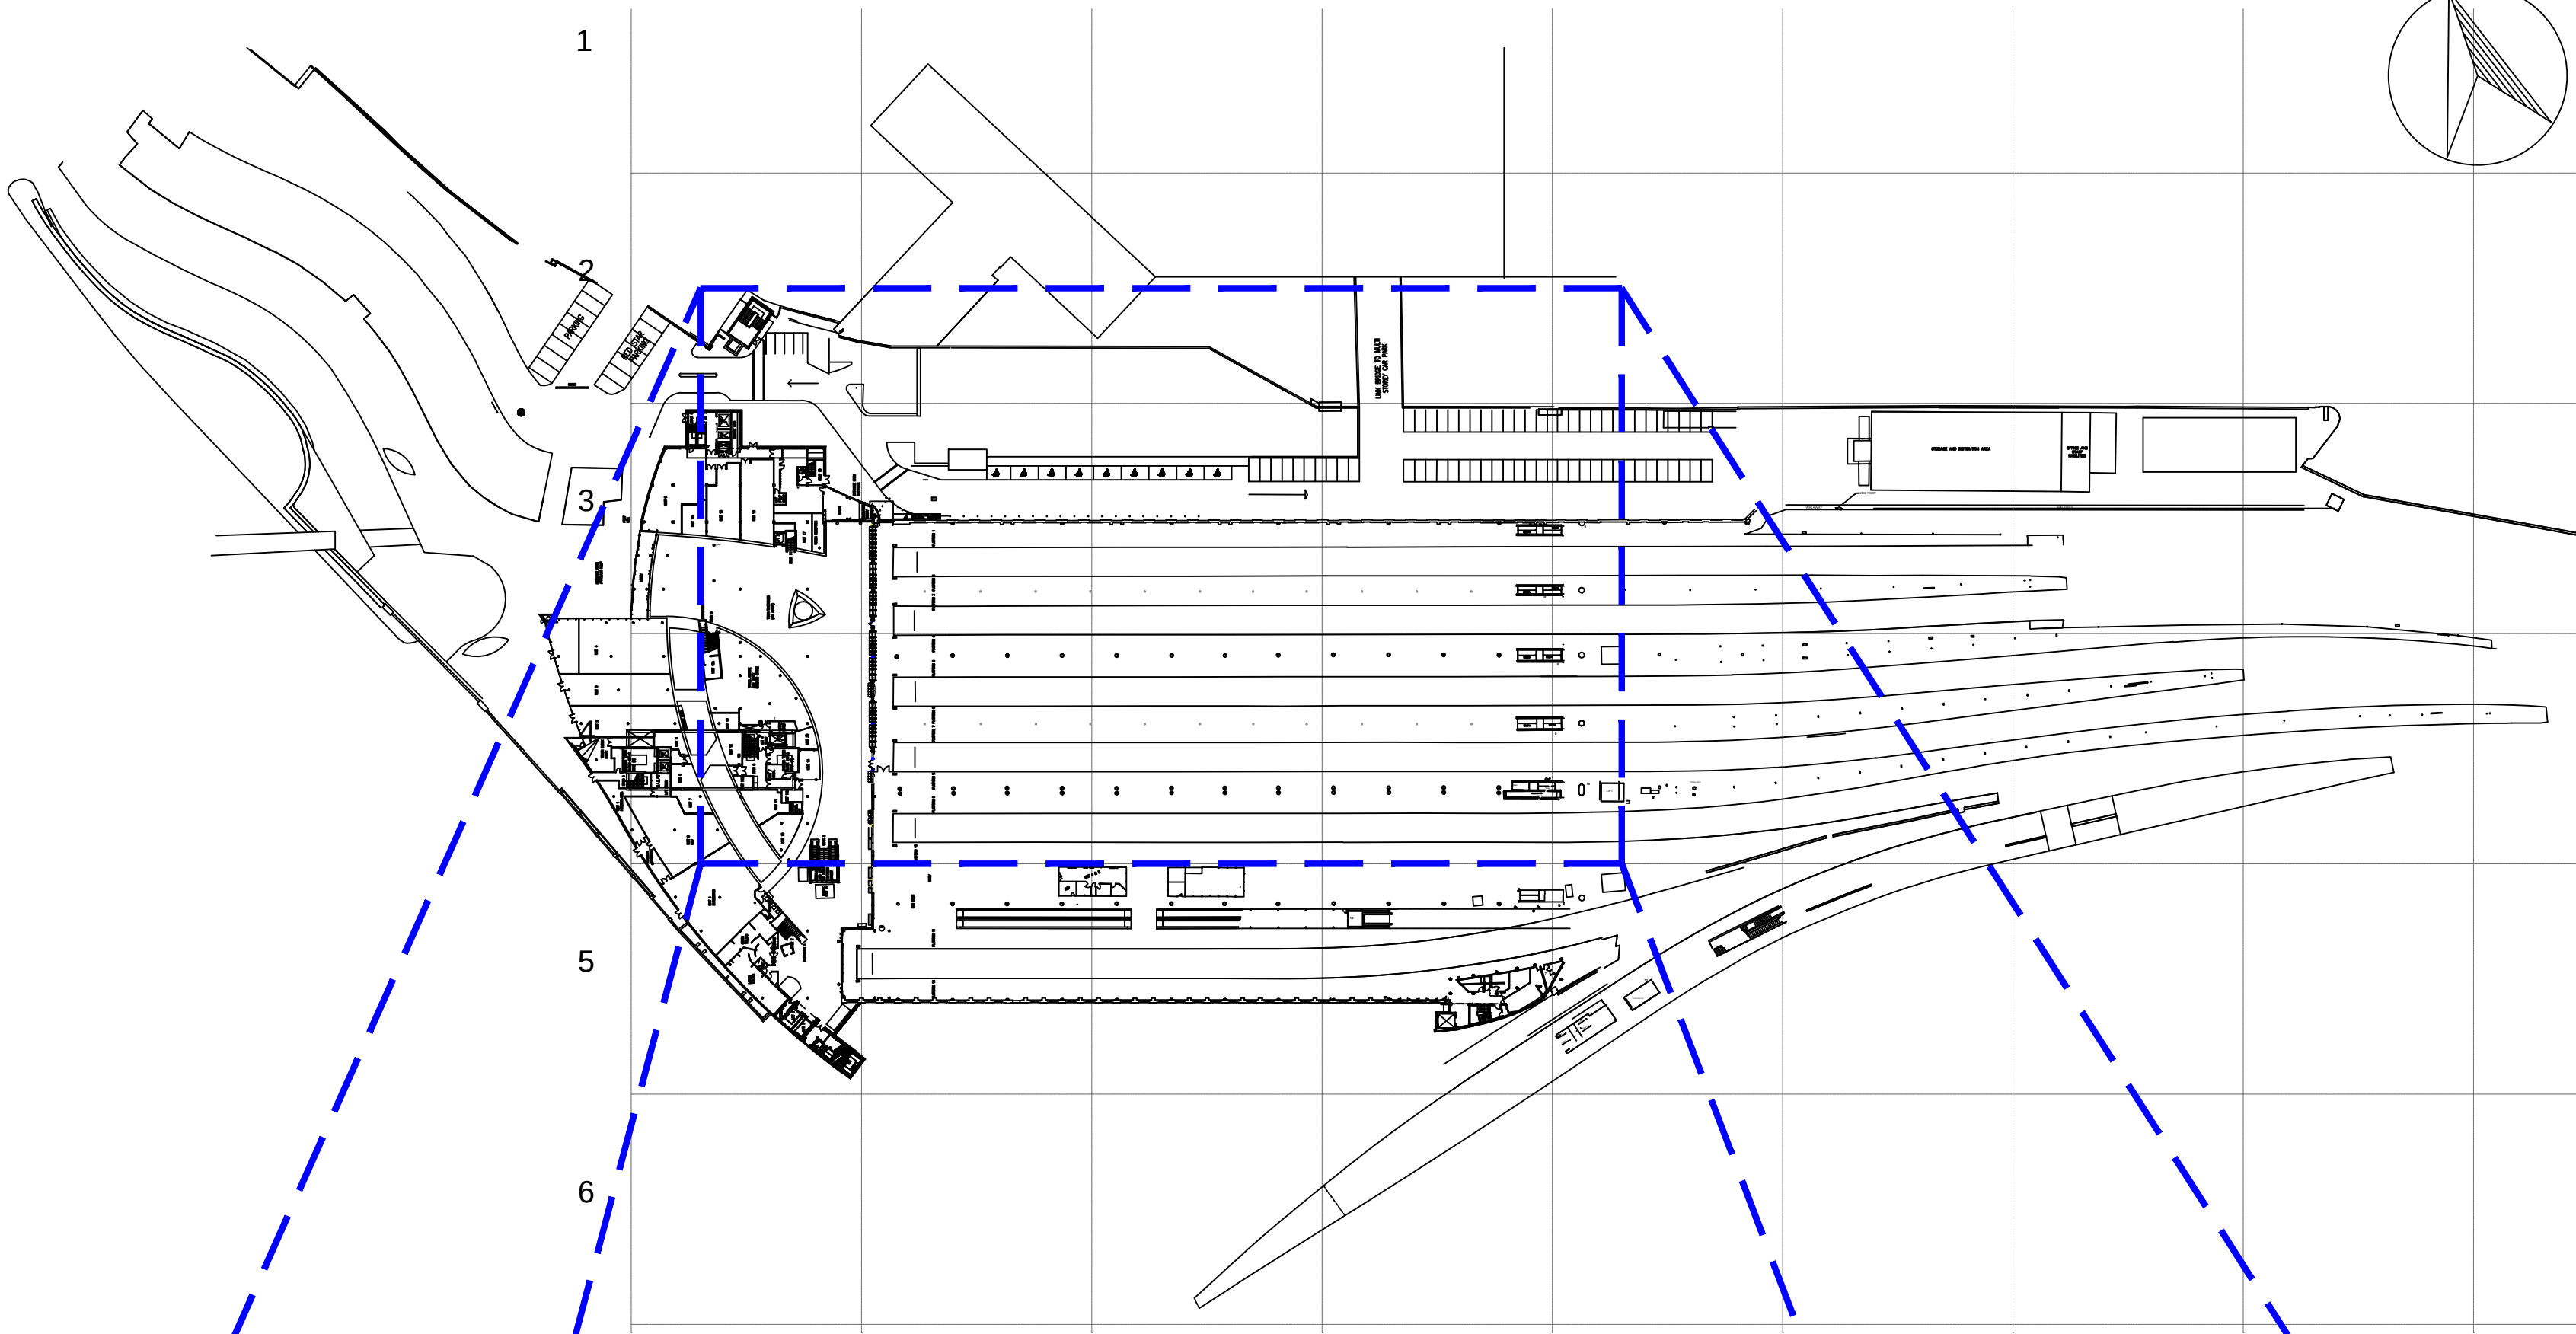

MANCHESTER PICCADILLY STATION LOCATION PLAN - SCALE 1:1250

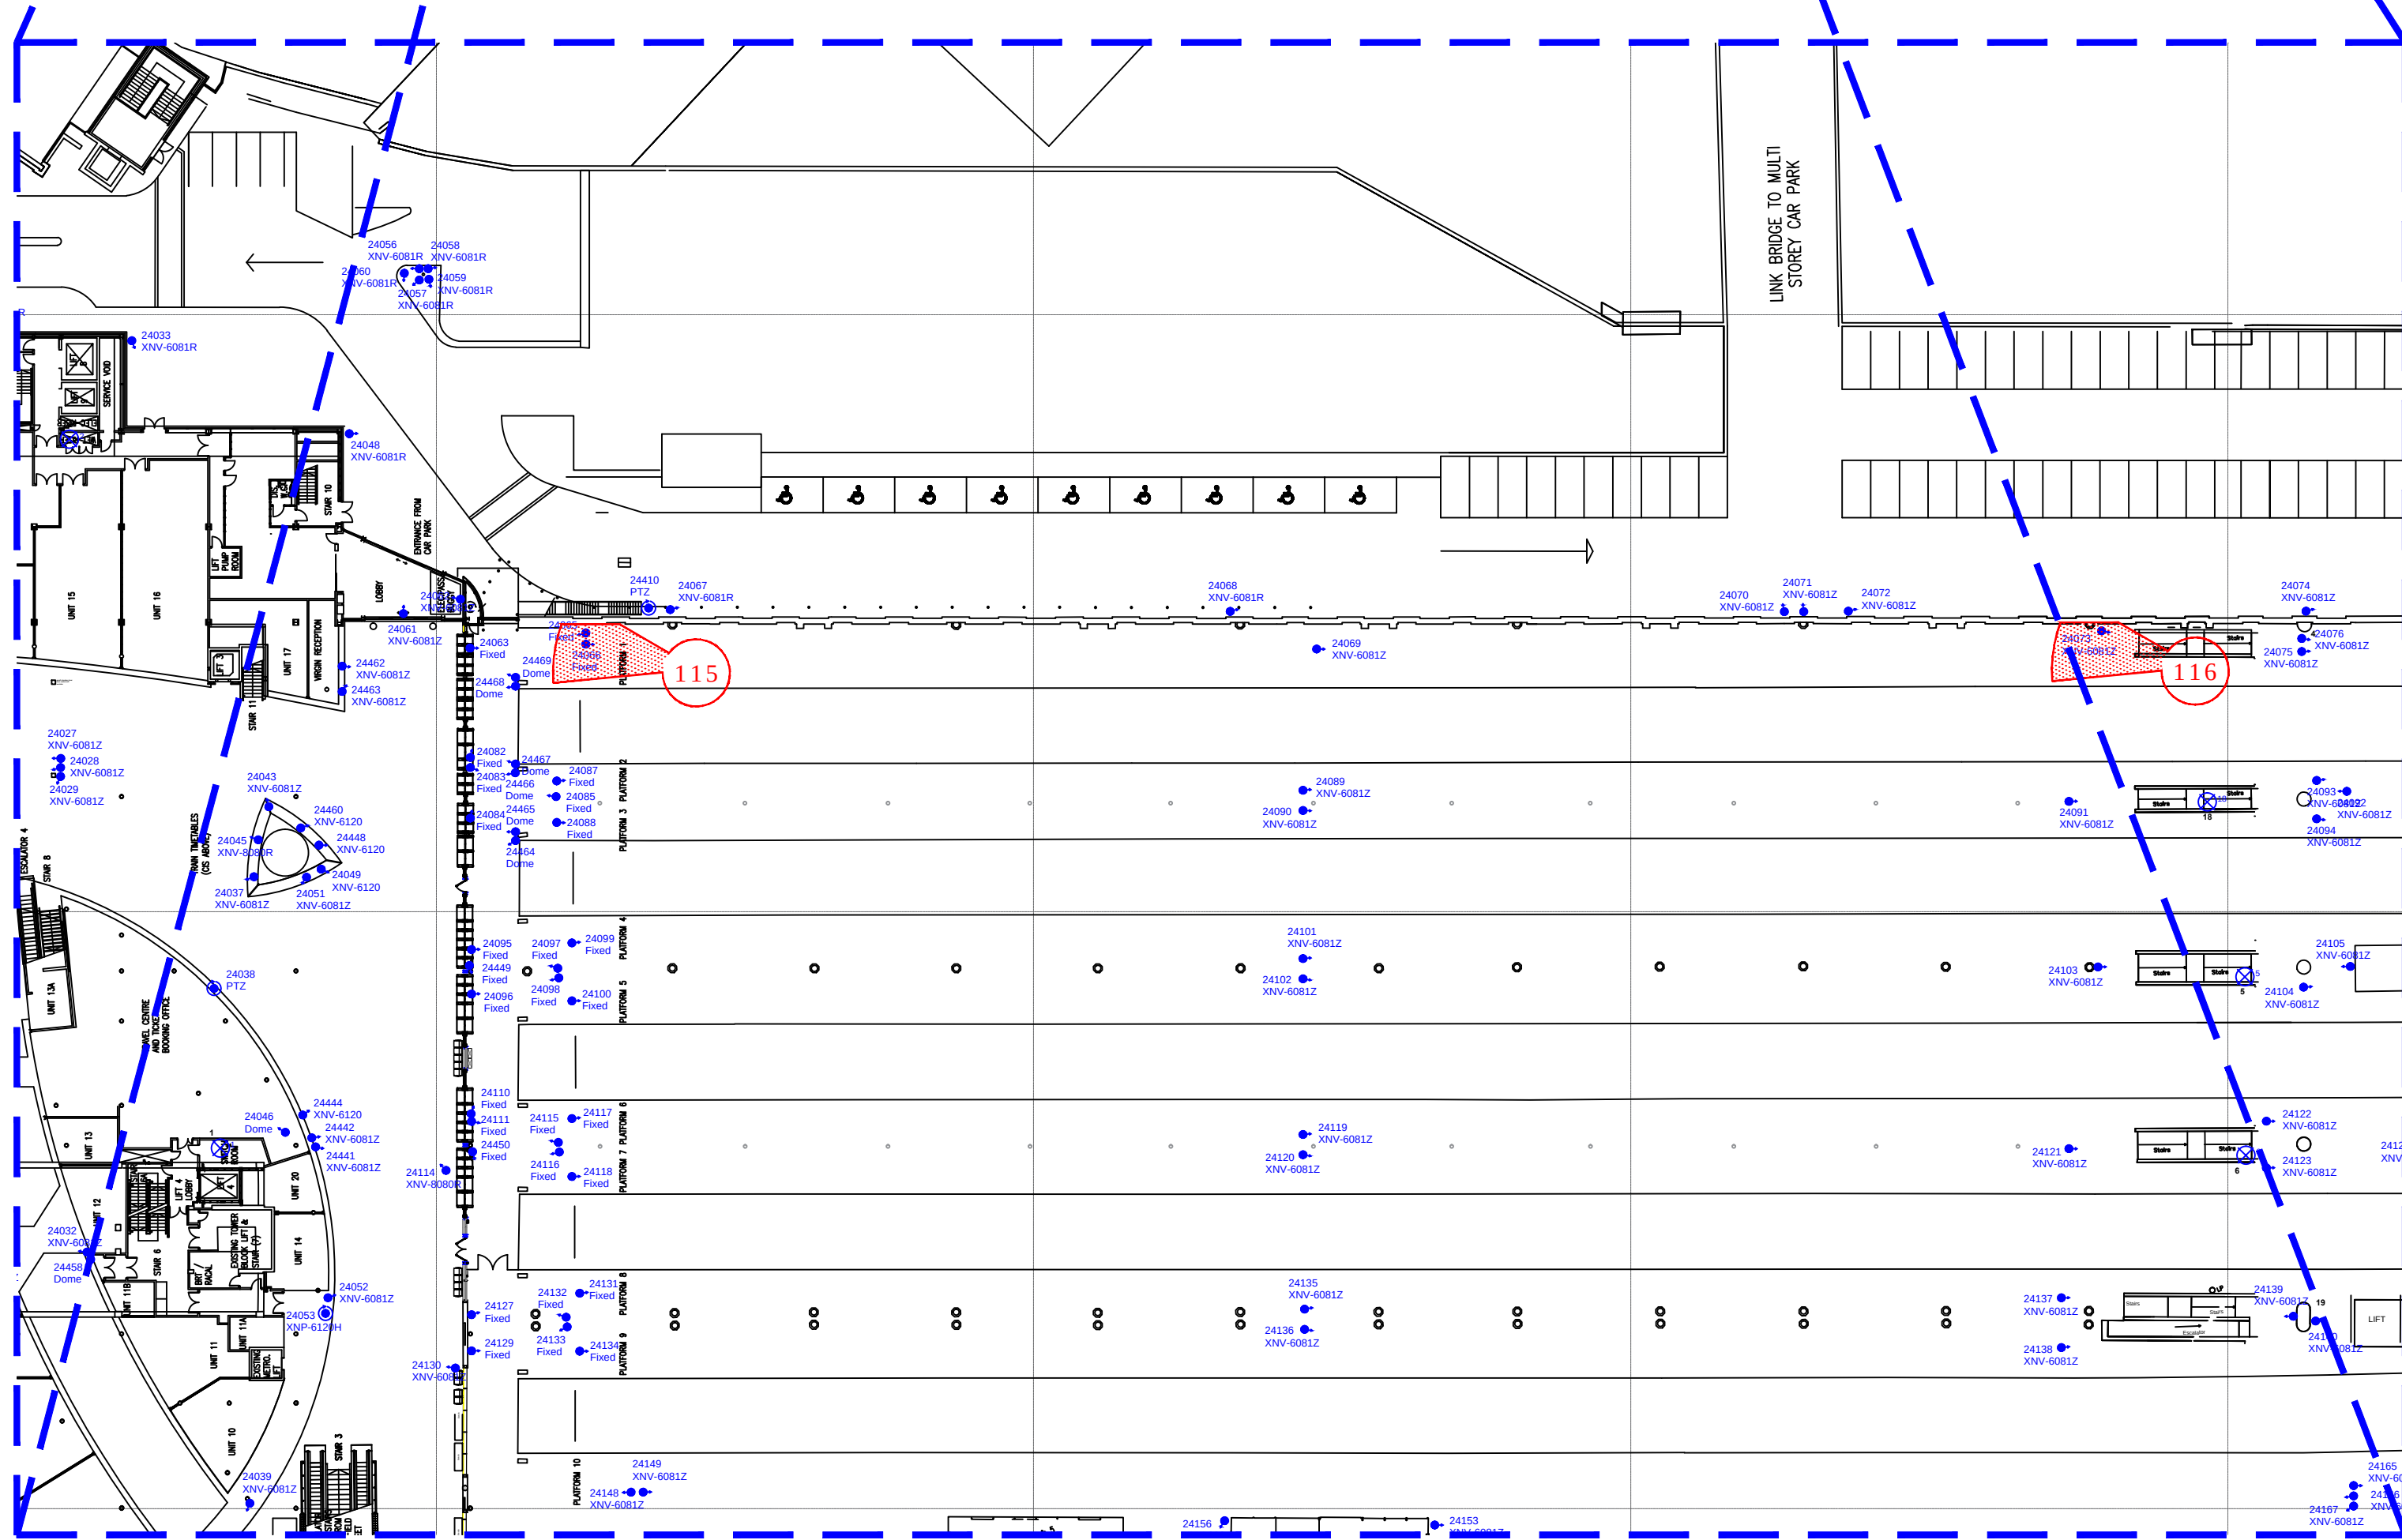

**MANCHESTER PICCADILLY STATION PLAN
PLATFORM 1 - SCALE 1:500**

COLOUR KEY

- EQUIPMENT IN BLACK - DENOTES EXISTING EQUIPMENT
- EQUIPMENT IN BLUE - DENOTES EXISTING TO BE REPLACED
- EQUIPMENT IN GREEN - DENOTES EXISTING TO BE RECOVERED
- EQUIPMENT IN MAGENTA - DENOTES ENHANCED NWR EQUIPMENT
- EQUIPMENT IN RED - DENOTES NEW NWR EQUIPMENT

LEGEND

- EXISTING NODE LOCATION
- EXISTING FIXED/DOME CAMERA
- EXISTING PTZ CAMERA

P01	29/7/21	DRAFT FOR LISTED BUILDING CONSENT	JPT	CRC	-
Rev	Date	Description of Revisions	Drawn	Chkd	Appr
Status	DRAFT				
					
Contractor					
					
Unit 3 & 4 Churchill Way Chapeltown Sheffield S35 2PY					
Project					
NWR MANAGED STATIONS SISS RENEWALS - 169779					
Drawing Title					
MANCHESTER PICCADILLY STATION EQUIPMENT LOCATION VIEWS EQUIPMENT TO BE REPLACED PLATFORM 1					
Designed	J.Gatley	Sig	Date	28/5/21	
Drawn	J.Tobin	Sig	Date	29/7/21	
Checked	-	Sig	Date	-	
Approved	-	Sig	Date	-	
Scale	1:500	ELR & Mileage	CMP2		
Alternative Reference	N/A			Sheet	7 of 71
Drawing Number	MAN-NWR-LBR-PLAN-102000-Y641			Revision	P01
Sheet Size: A3 594 x 841					