



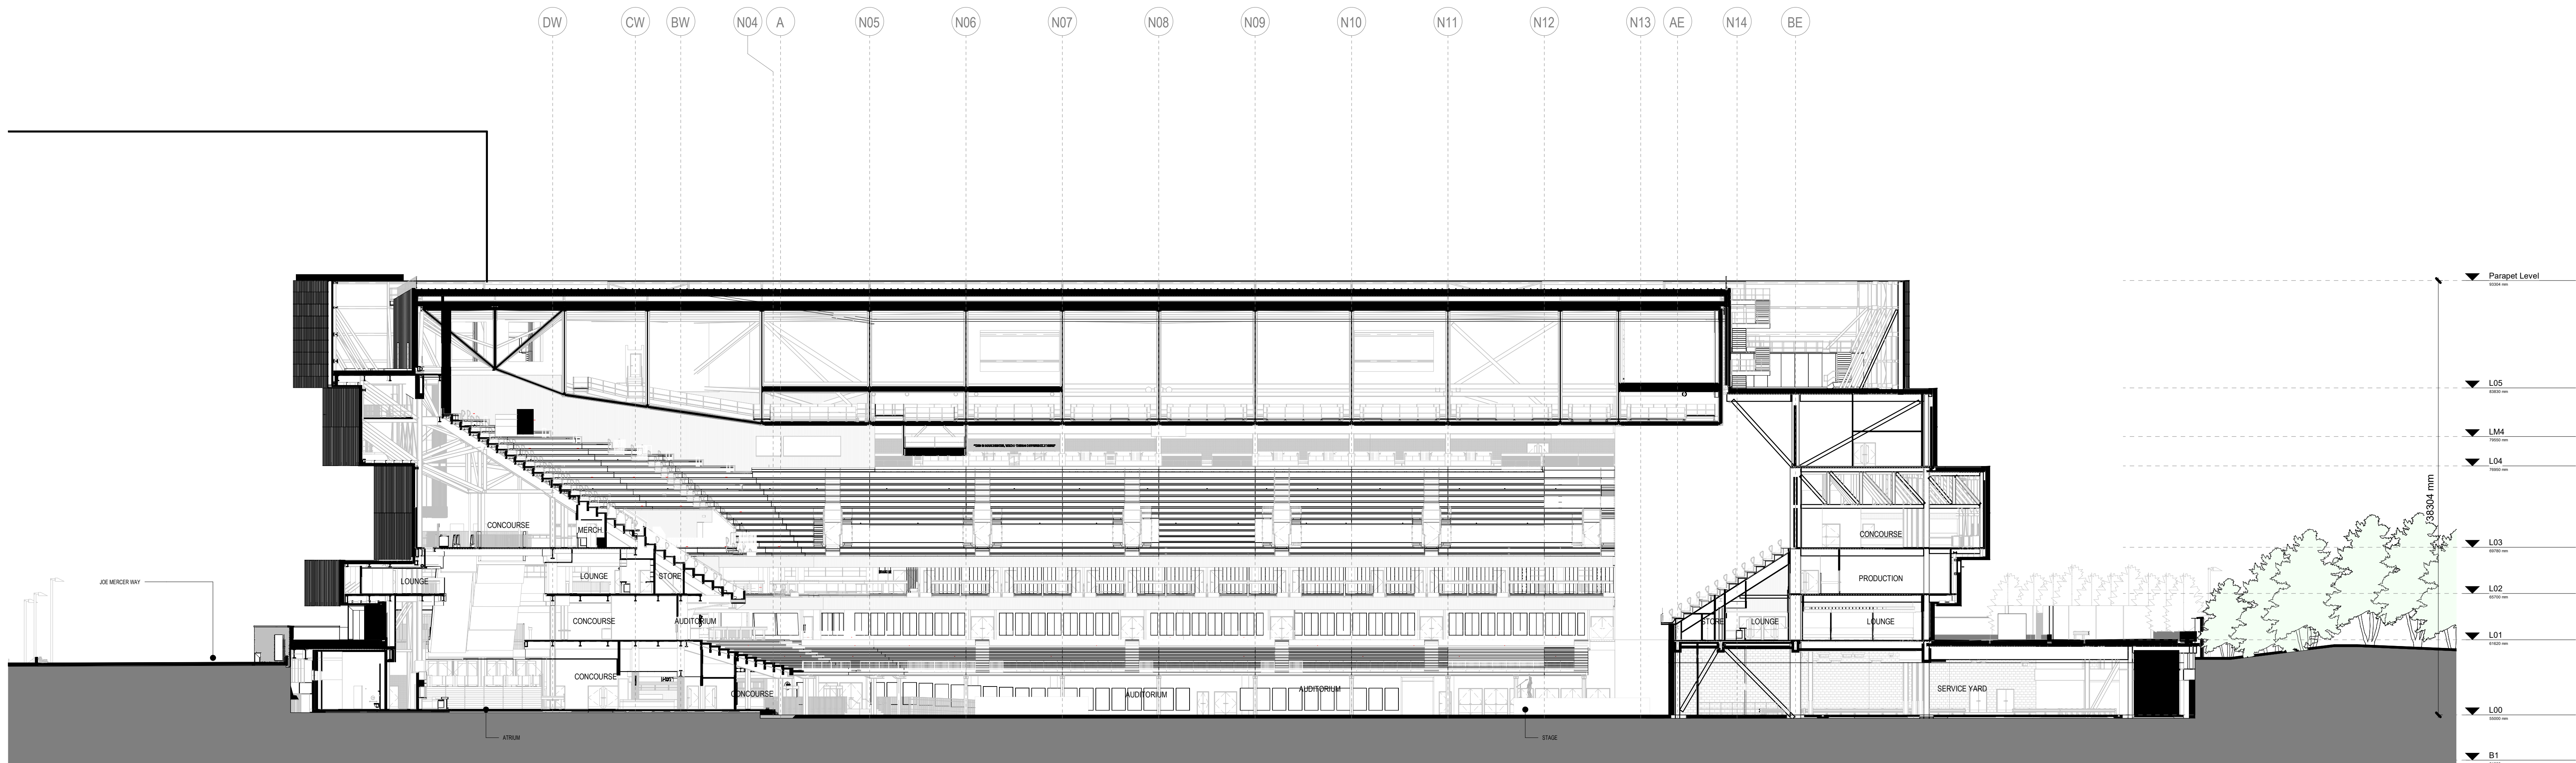


1 PLANNING SECTION - E/W - CENTRE
1:250

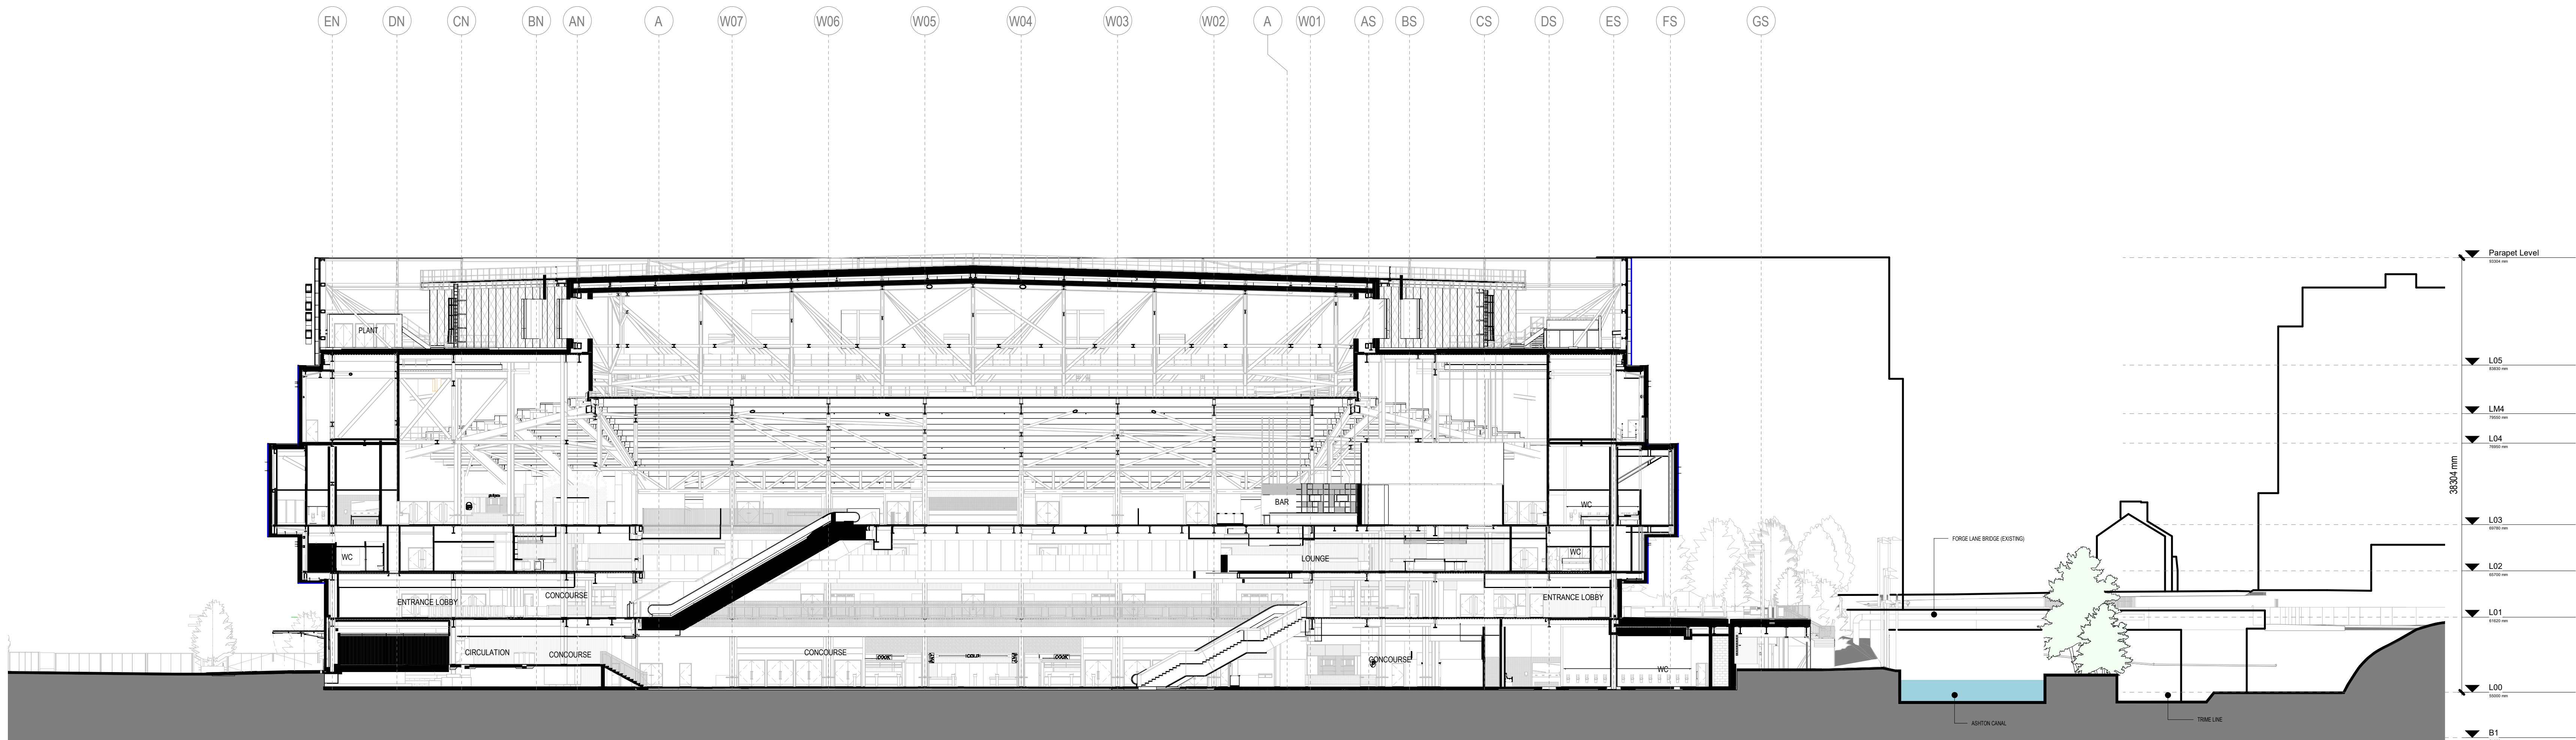

2 PLANNING SECTION - N/S - WEST ATRIUM
1:250

REVISIONS		
REV	DATE	DESCRIPTION
10	14/02/2020	PLANNING
01	03/11/2021	PLANNING NON MATERIAL AMENDMENT - BUBBLES REMOVED
02	01/03/2022	PLANNING NON MATERIAL AMENDMENT - BUBBLES REMOVED
03	25/05/2022	PLANNING NON MATERIAL AMENDMENT - REVISION FOR ROOF BUILDUP
04	26/05/2022	PLANNING NON MATERIAL AMENDMENT - BUBBLES REMOVED

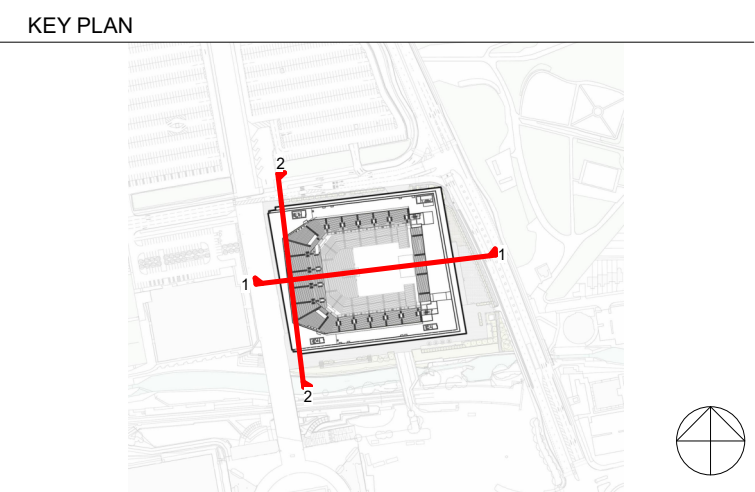

THIS DRAWING IS ONLY TO SCALE IF IT IS REPRODUCED AT THE CORRECT PAPER SIZE
1:250@A0

0 5 10 20
m


ALL INTERNAL LAYOUTS AND USES ARE SHOWN FOR ILLUSTRATIVE PURPOSES ONLY AND ARE NOT FOR DETERMINATION



© COPYRIGHT: ALL RIGHTS RESERVED

THIS WORK IS COPYRIGHT AND CANNOT BE REPRODUCED OR COPIED IN ANY FORM OR BY ANY MEANS (INCLUDING ELECTRONIC OR MECHANICAL) WITHOUT THE WRITTEN PERMISSION OF POPULOUS. THE USE OF THIS DOCUMENT FOR ANY PURPOSE WHATSOEVER IS RESTRICTED TO THE TERMS OF THE AGREEMENT FOR SERVICES AGREEMENT BETWEEN POPULOUS AND THE INSTRUCTING PARTY.

USE FIGURED DIMENSIONS IN PREFERENCE TO SCALED. CHECK ALL DIMENSIONS ON SITE BEFORE FABRICATION OR SETTING OUT.

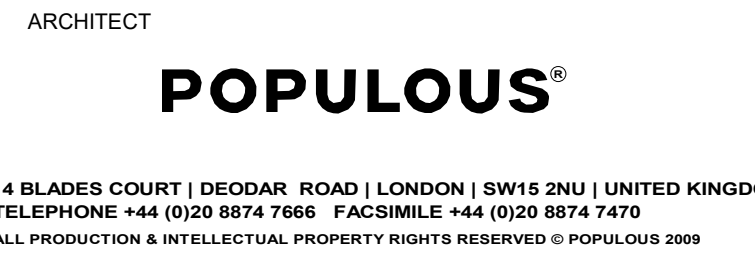

14 BLADE COURT | DEODAR ROAD | LONDON | SW15 2NU | UNITED KINGDOM
TELEPHONE: +44 (0)20 8074 7476 | FACSIMILE: +44 (0)20 8074 7475
ALL PRODUCTION & INTELLECTUAL PROPERTY RIGHTS RESERVED © POPULOUS 2009

PROJECT NAME

OVG MANCHESTER

DRAWING TITLE

SECTIONS 01 & 02

STATUS		PROJECT No.
PLANNING NON MATERIAL AMENDMENT		4933
DATE	SCALE	SIZE
14/02/2020	1 : 250	A0
DRAWN CHECKED APPROVED		
MC	PG	DS
PROJECT	ORIGIN	ZONE
BRA-POP-XX-	ZZ-	DR-
A-	0625	04