
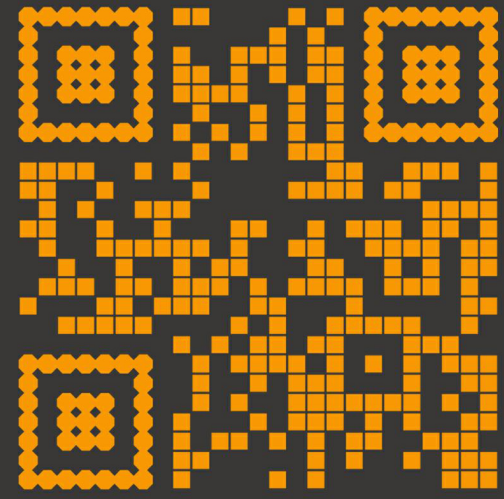


REFER TO DRAWING A2000 FOR CALL OUT DETAILS

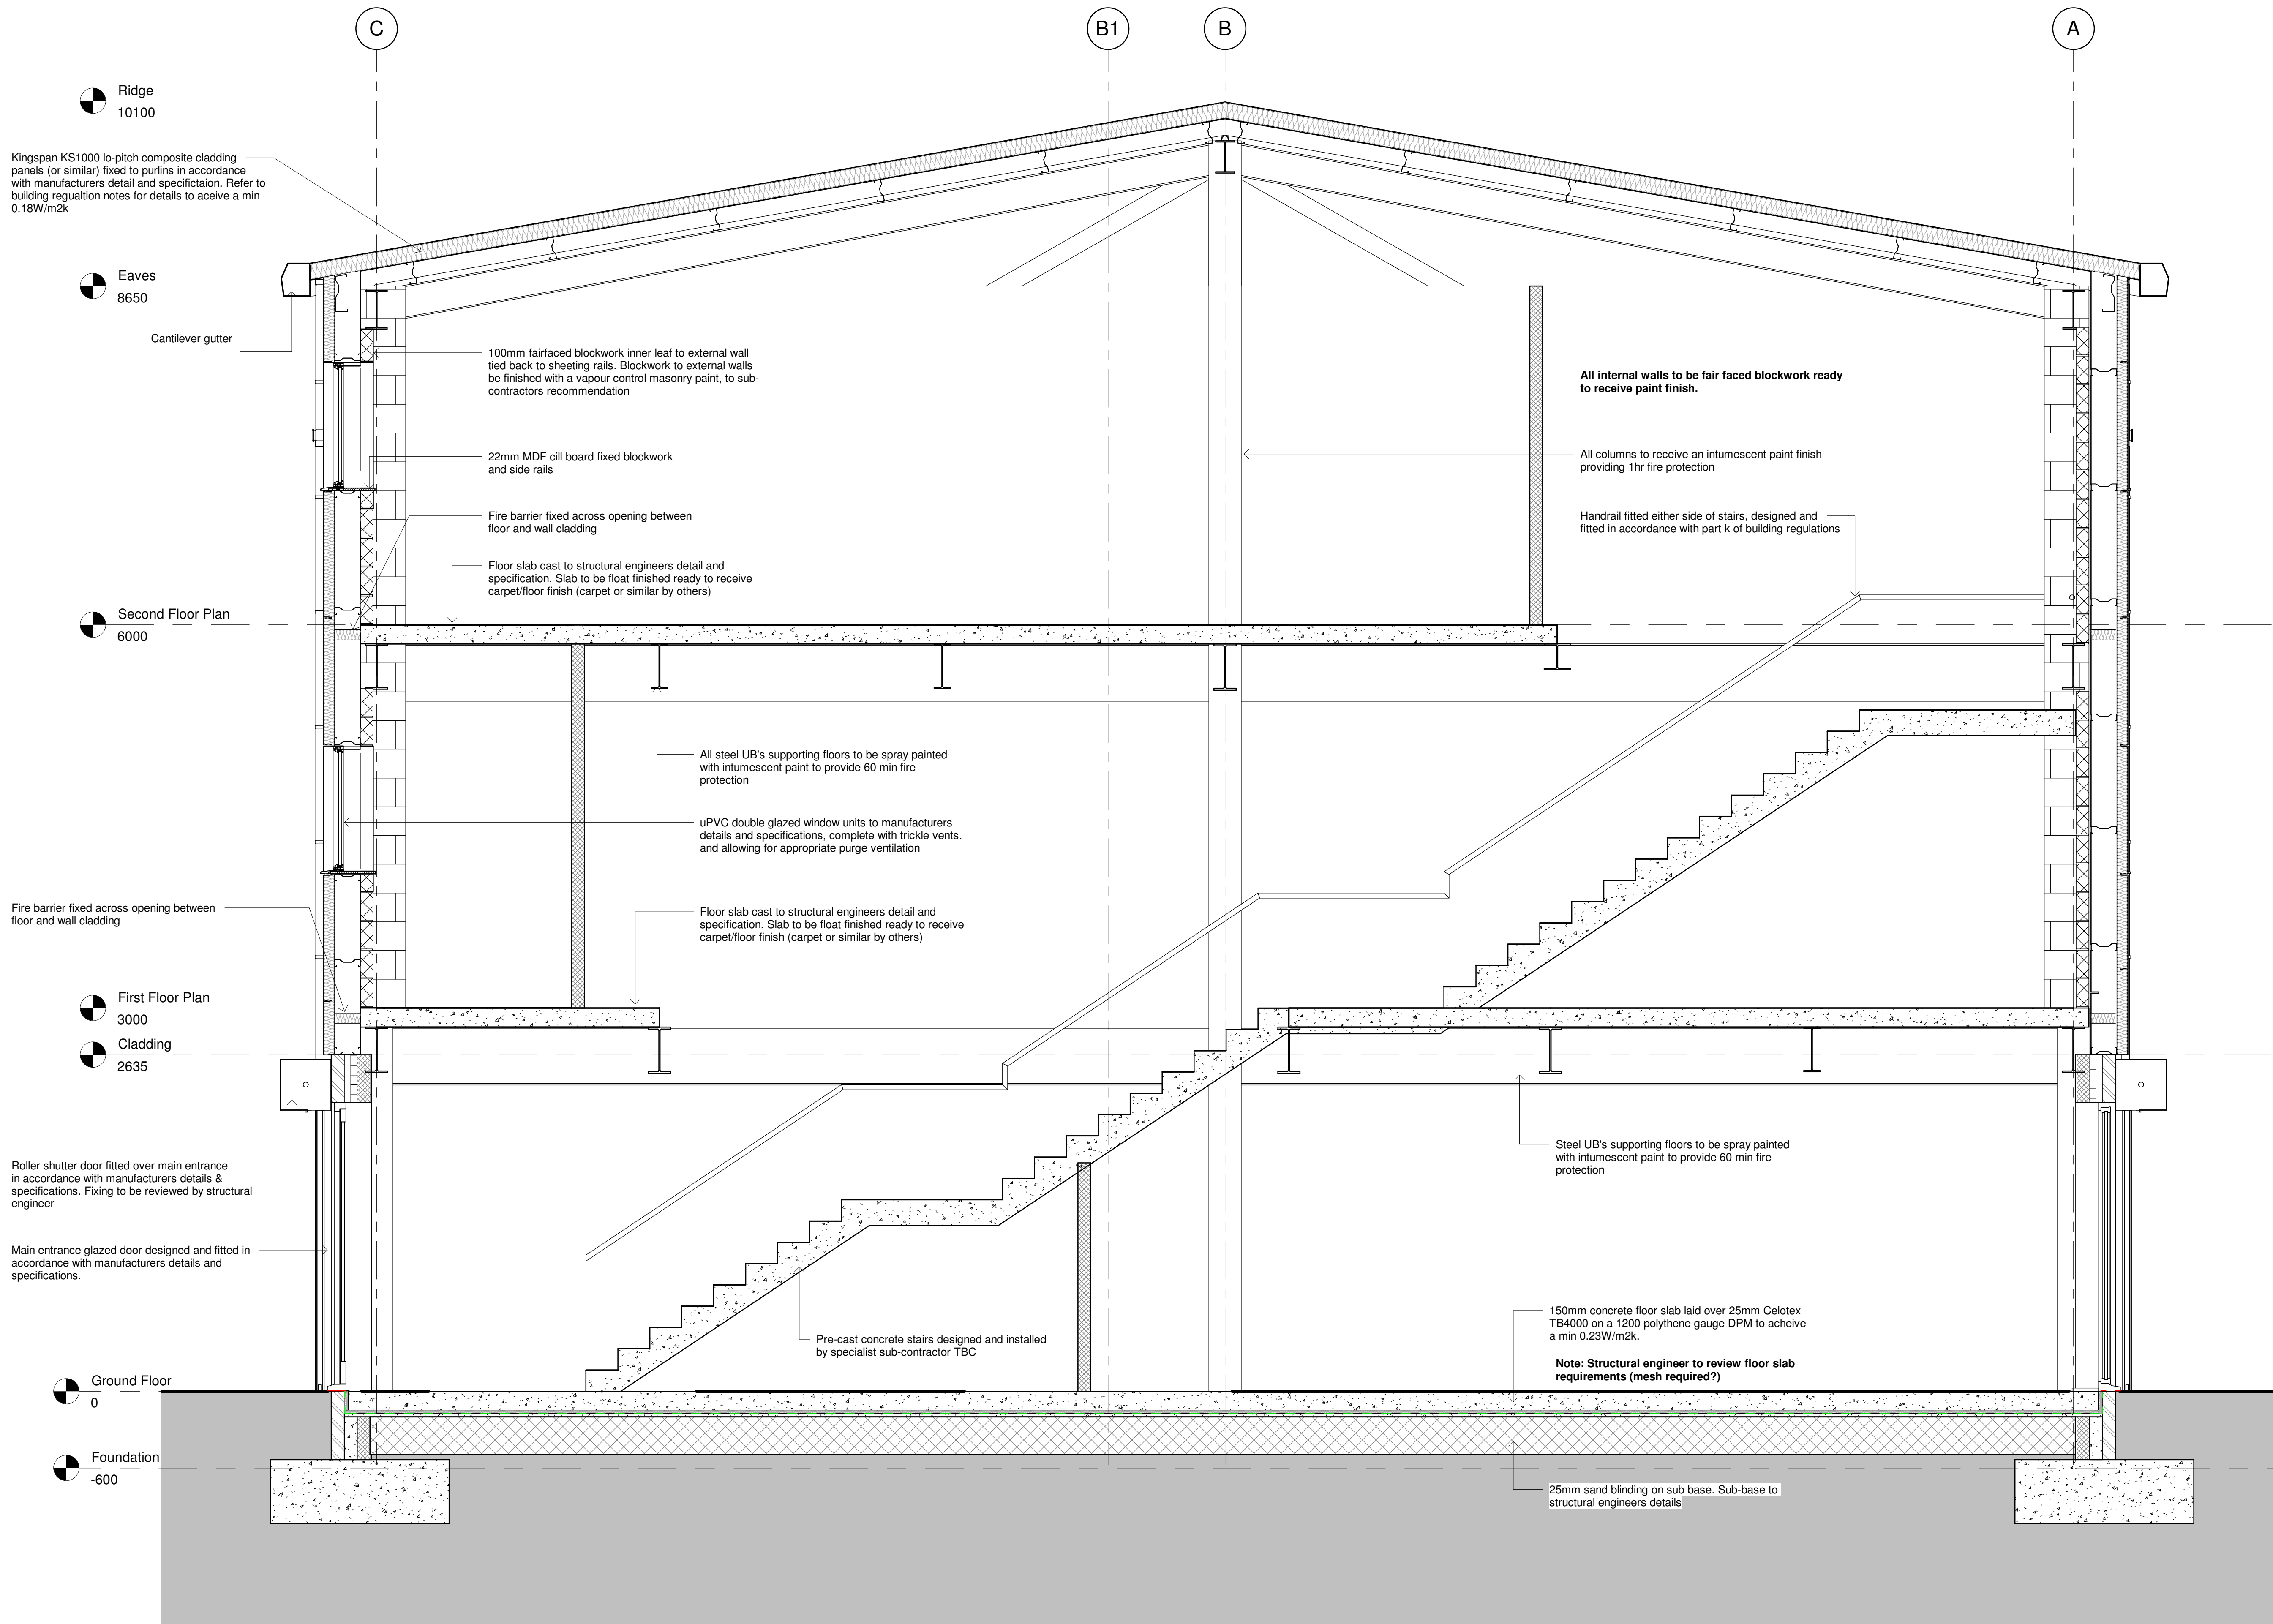

© Ideal Architects Limited
WWW.Ideal-Architects.co.uk
This Drawing & Design is the copyright of Ideal Architects Ltd and should not be reproduced without written consent.
Contractors are to check all levels & dimensions on site prior to site works commencing & report discrepancies to the Designers.
DO NOT SCALE FROM THIS DRAWING

Bradstone Road
Cheetham Hill, Manchester

Rev Description Date

Client: Supreme Developments
Manchester

Proposed Section
Through Stairs

Blk A (DR) A203
Revision



DRAFT