



SITE DETAIL

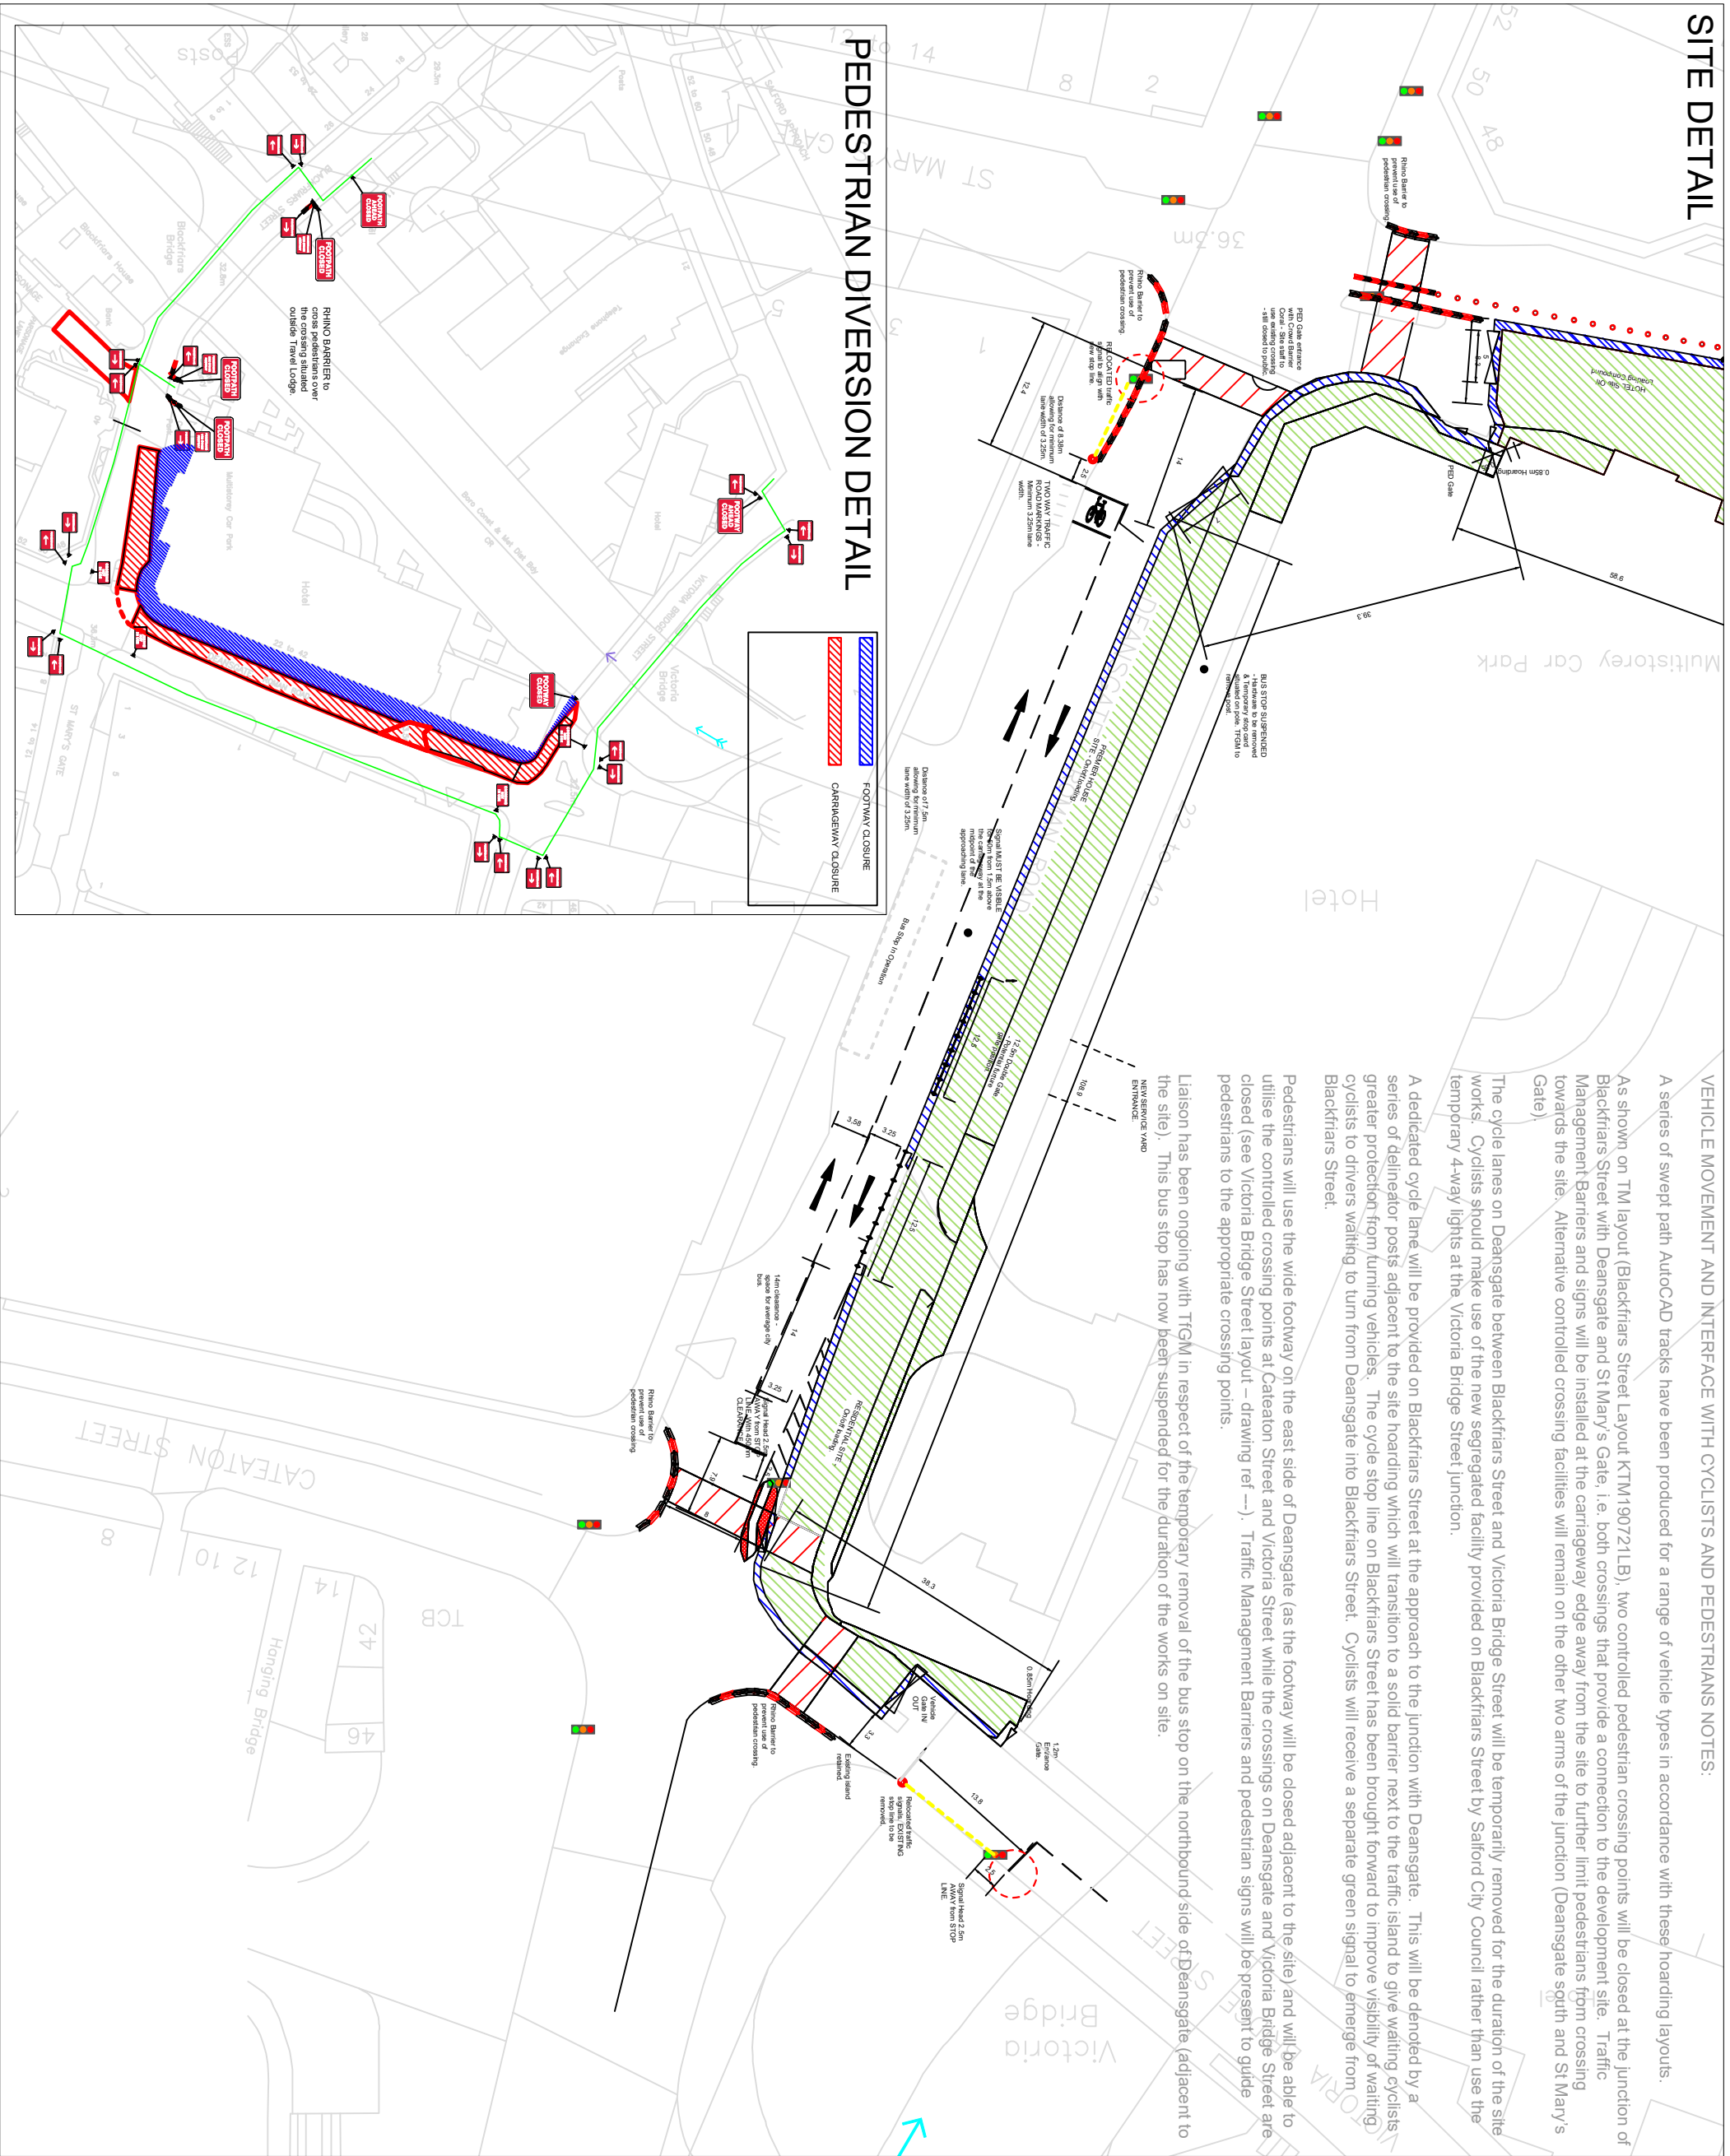

PEDESTRIAN DIVERSION DETAIL

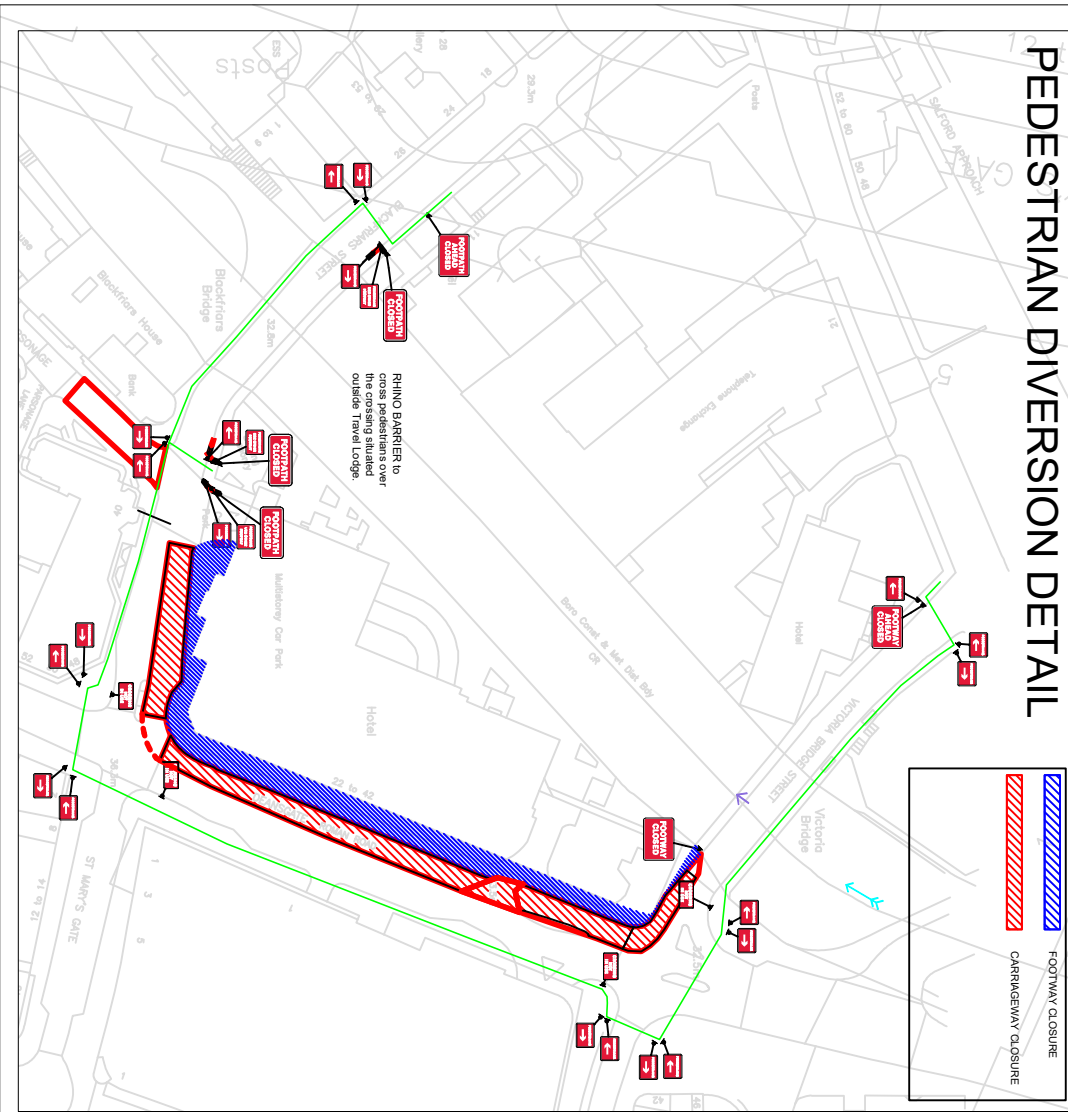

Client.
Starwood
Capital/ Property
Alliance JV

- KEY.**
- HOARDING (0.85m)
 - DUCTING
 - PED DIVERSION
 - CONES
 - RHINO BARRIER
 - CONCERTINA MESH VEHICLE BARRIER
 - DELINEATION POSTS

Property Alliance Group Victoria Bridge St, Deansgate, Manchester - Two Way Traffic & Multiphase Signals	
Drg No. KTM200721LB	
Drawn By. L Boyle	Not to scale A3 Dimensions: Metres
Date. 20/07/21	
Notes. This drawing has been produced for the client displayed and therefore not for use by any other company or persons for any other requirement. - All signs follow chapter 8 requirements - Distances are NOT to scale due to drawing purposes - All placement of the TM equipment as stated per traffic management plan is to be adjusted to the layout and safety of the site aligning with the 'Safety at Street Works and Road Works - Code of Practice' & the 'Traffic Signs Manual Chapter 8.	