


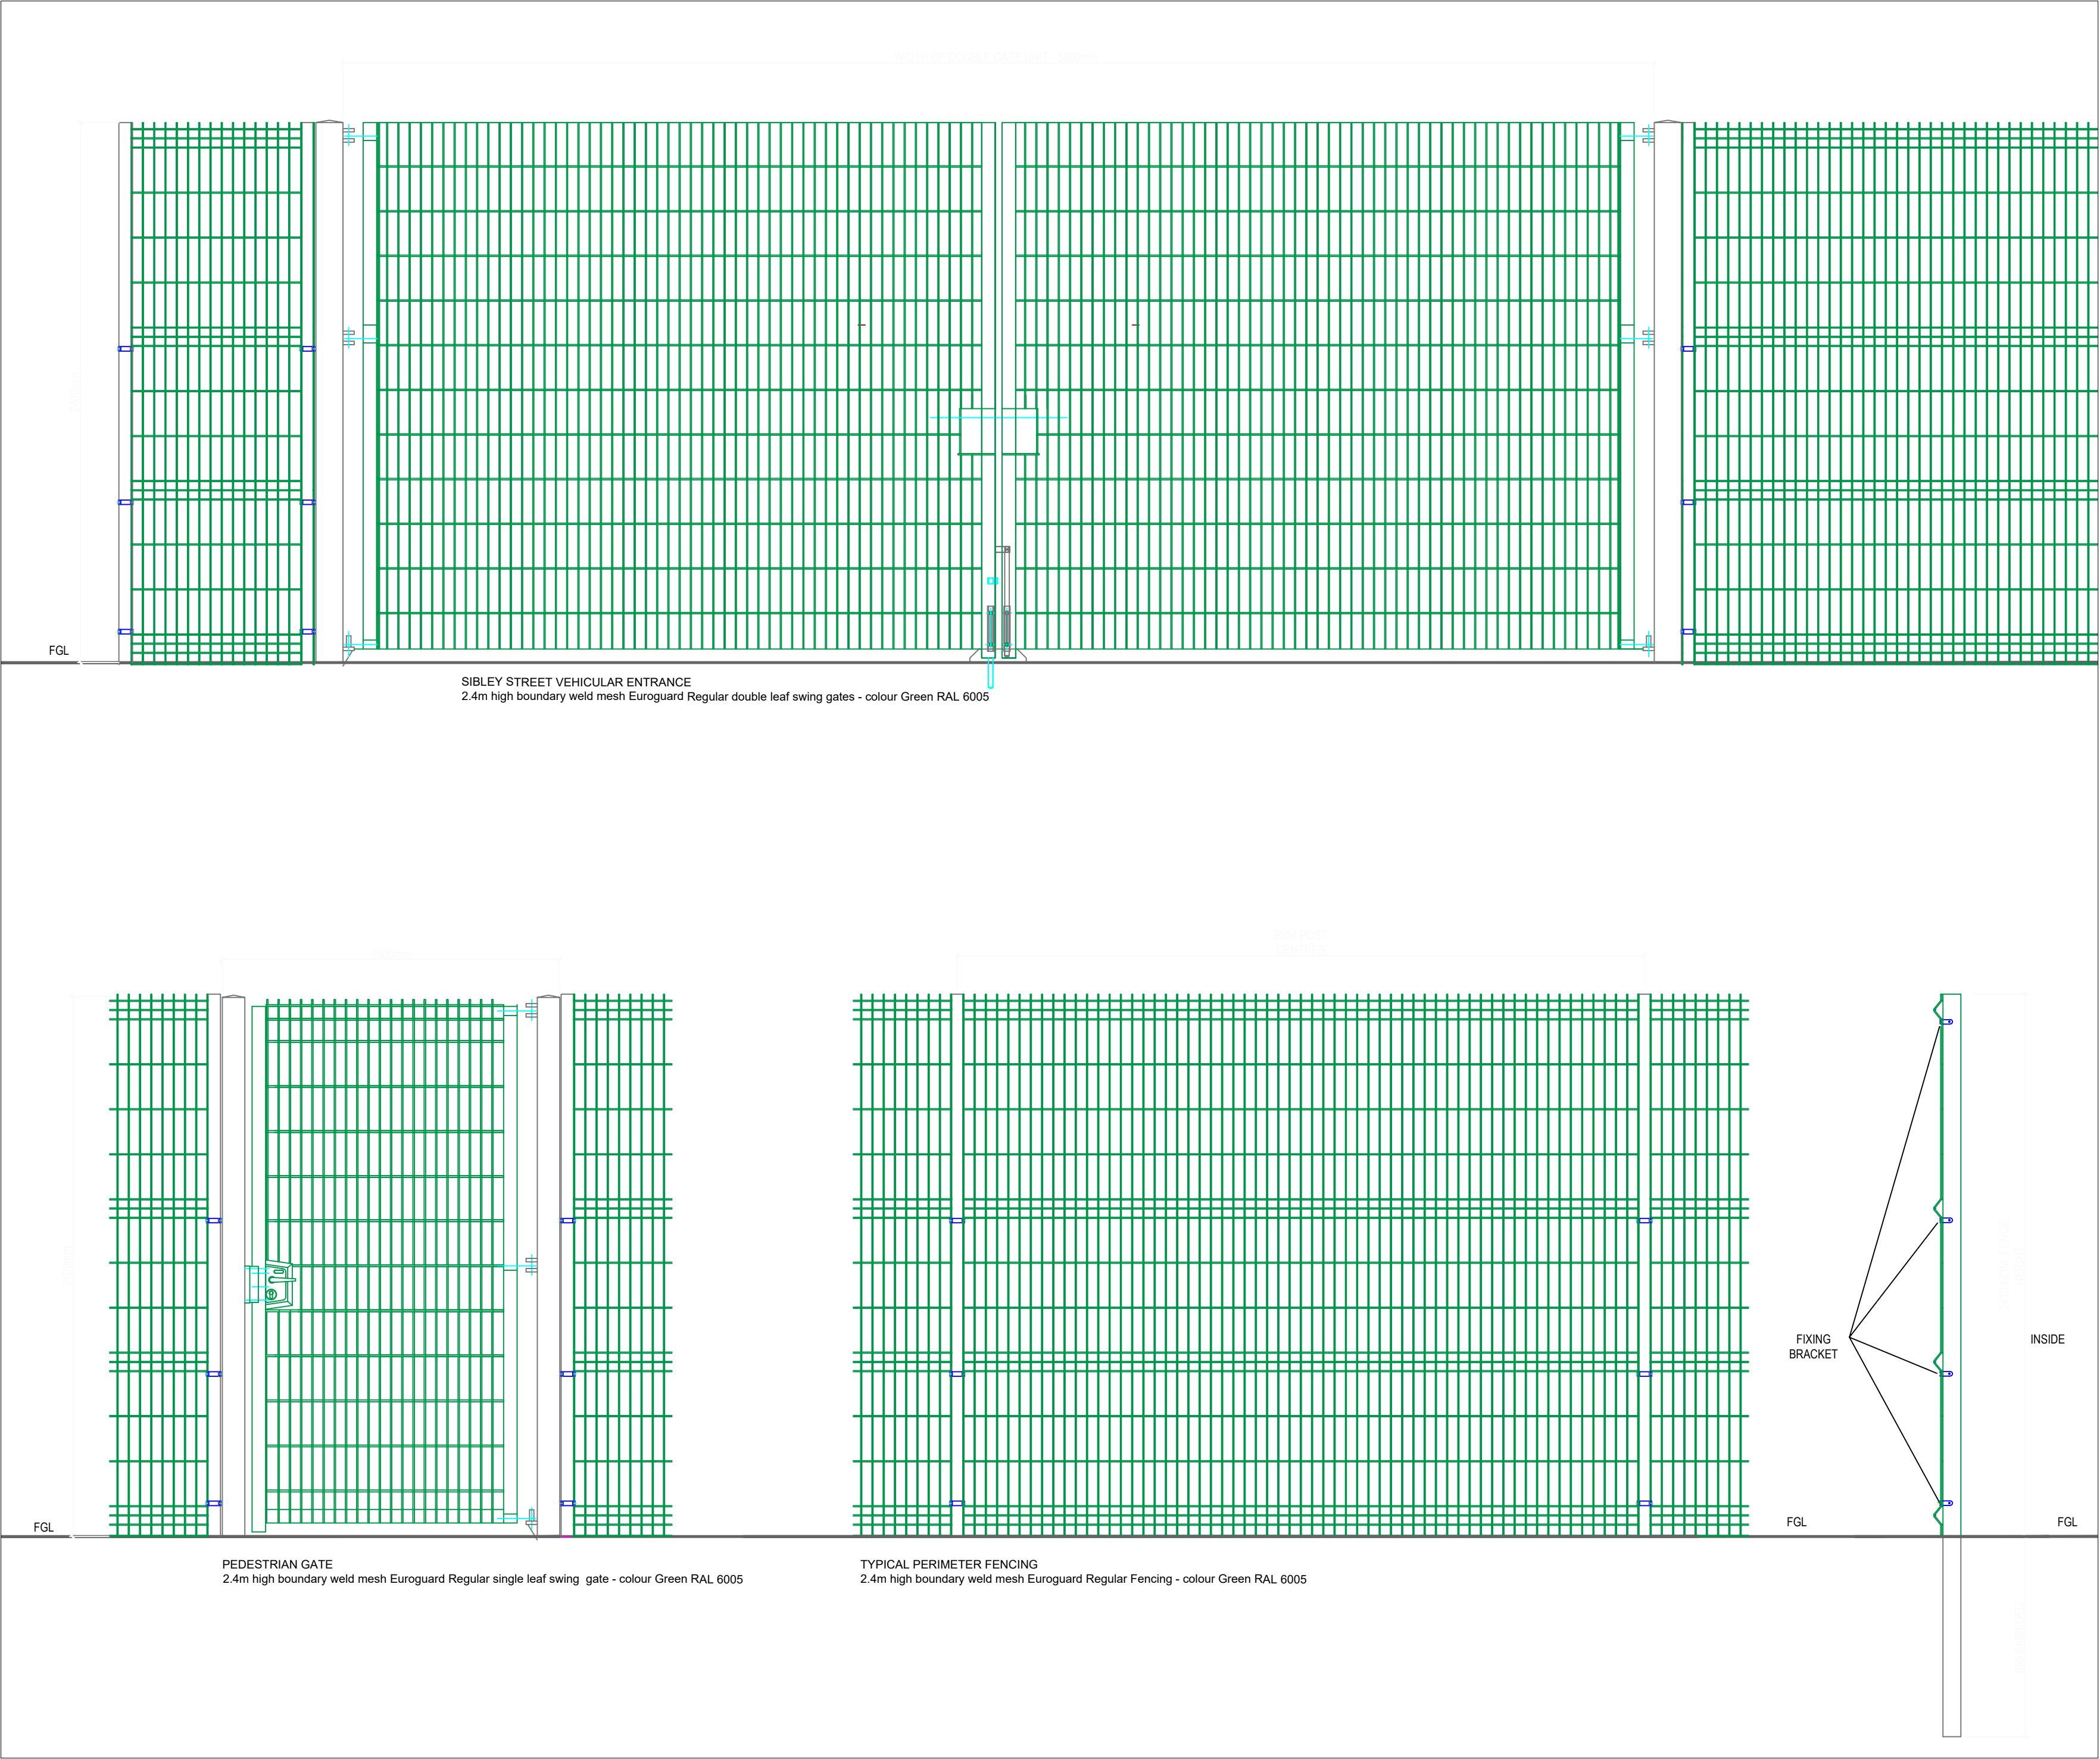

Notes:

- This drawing is copyright.
- Do not scale dimensions from this drawing.
- All discrepancies on this drawing are to be reported to the architect.
- Do not modify any element of this drawing.
- Use drawing only for purpose(s) issued.

North Sign / Key Plan

The following external model files are included within this drawing:

Rev	Date	Revision Notes	Dn	Rv
Client / Contractor				

www.ibigroup.com

Project
GORTON_LIBRARY_CAR_PARK

Drawing Title
PROPOSED_BOUNDARY_DETAILS

Job Number 50786	Date 27/07/22	Scale@A2 1:20
Status FINAL	Purpose PLANNING_APPLICATION	

Drawing Number	Revision
LCP-IBI-WS-00-DR-A-100-005	-