



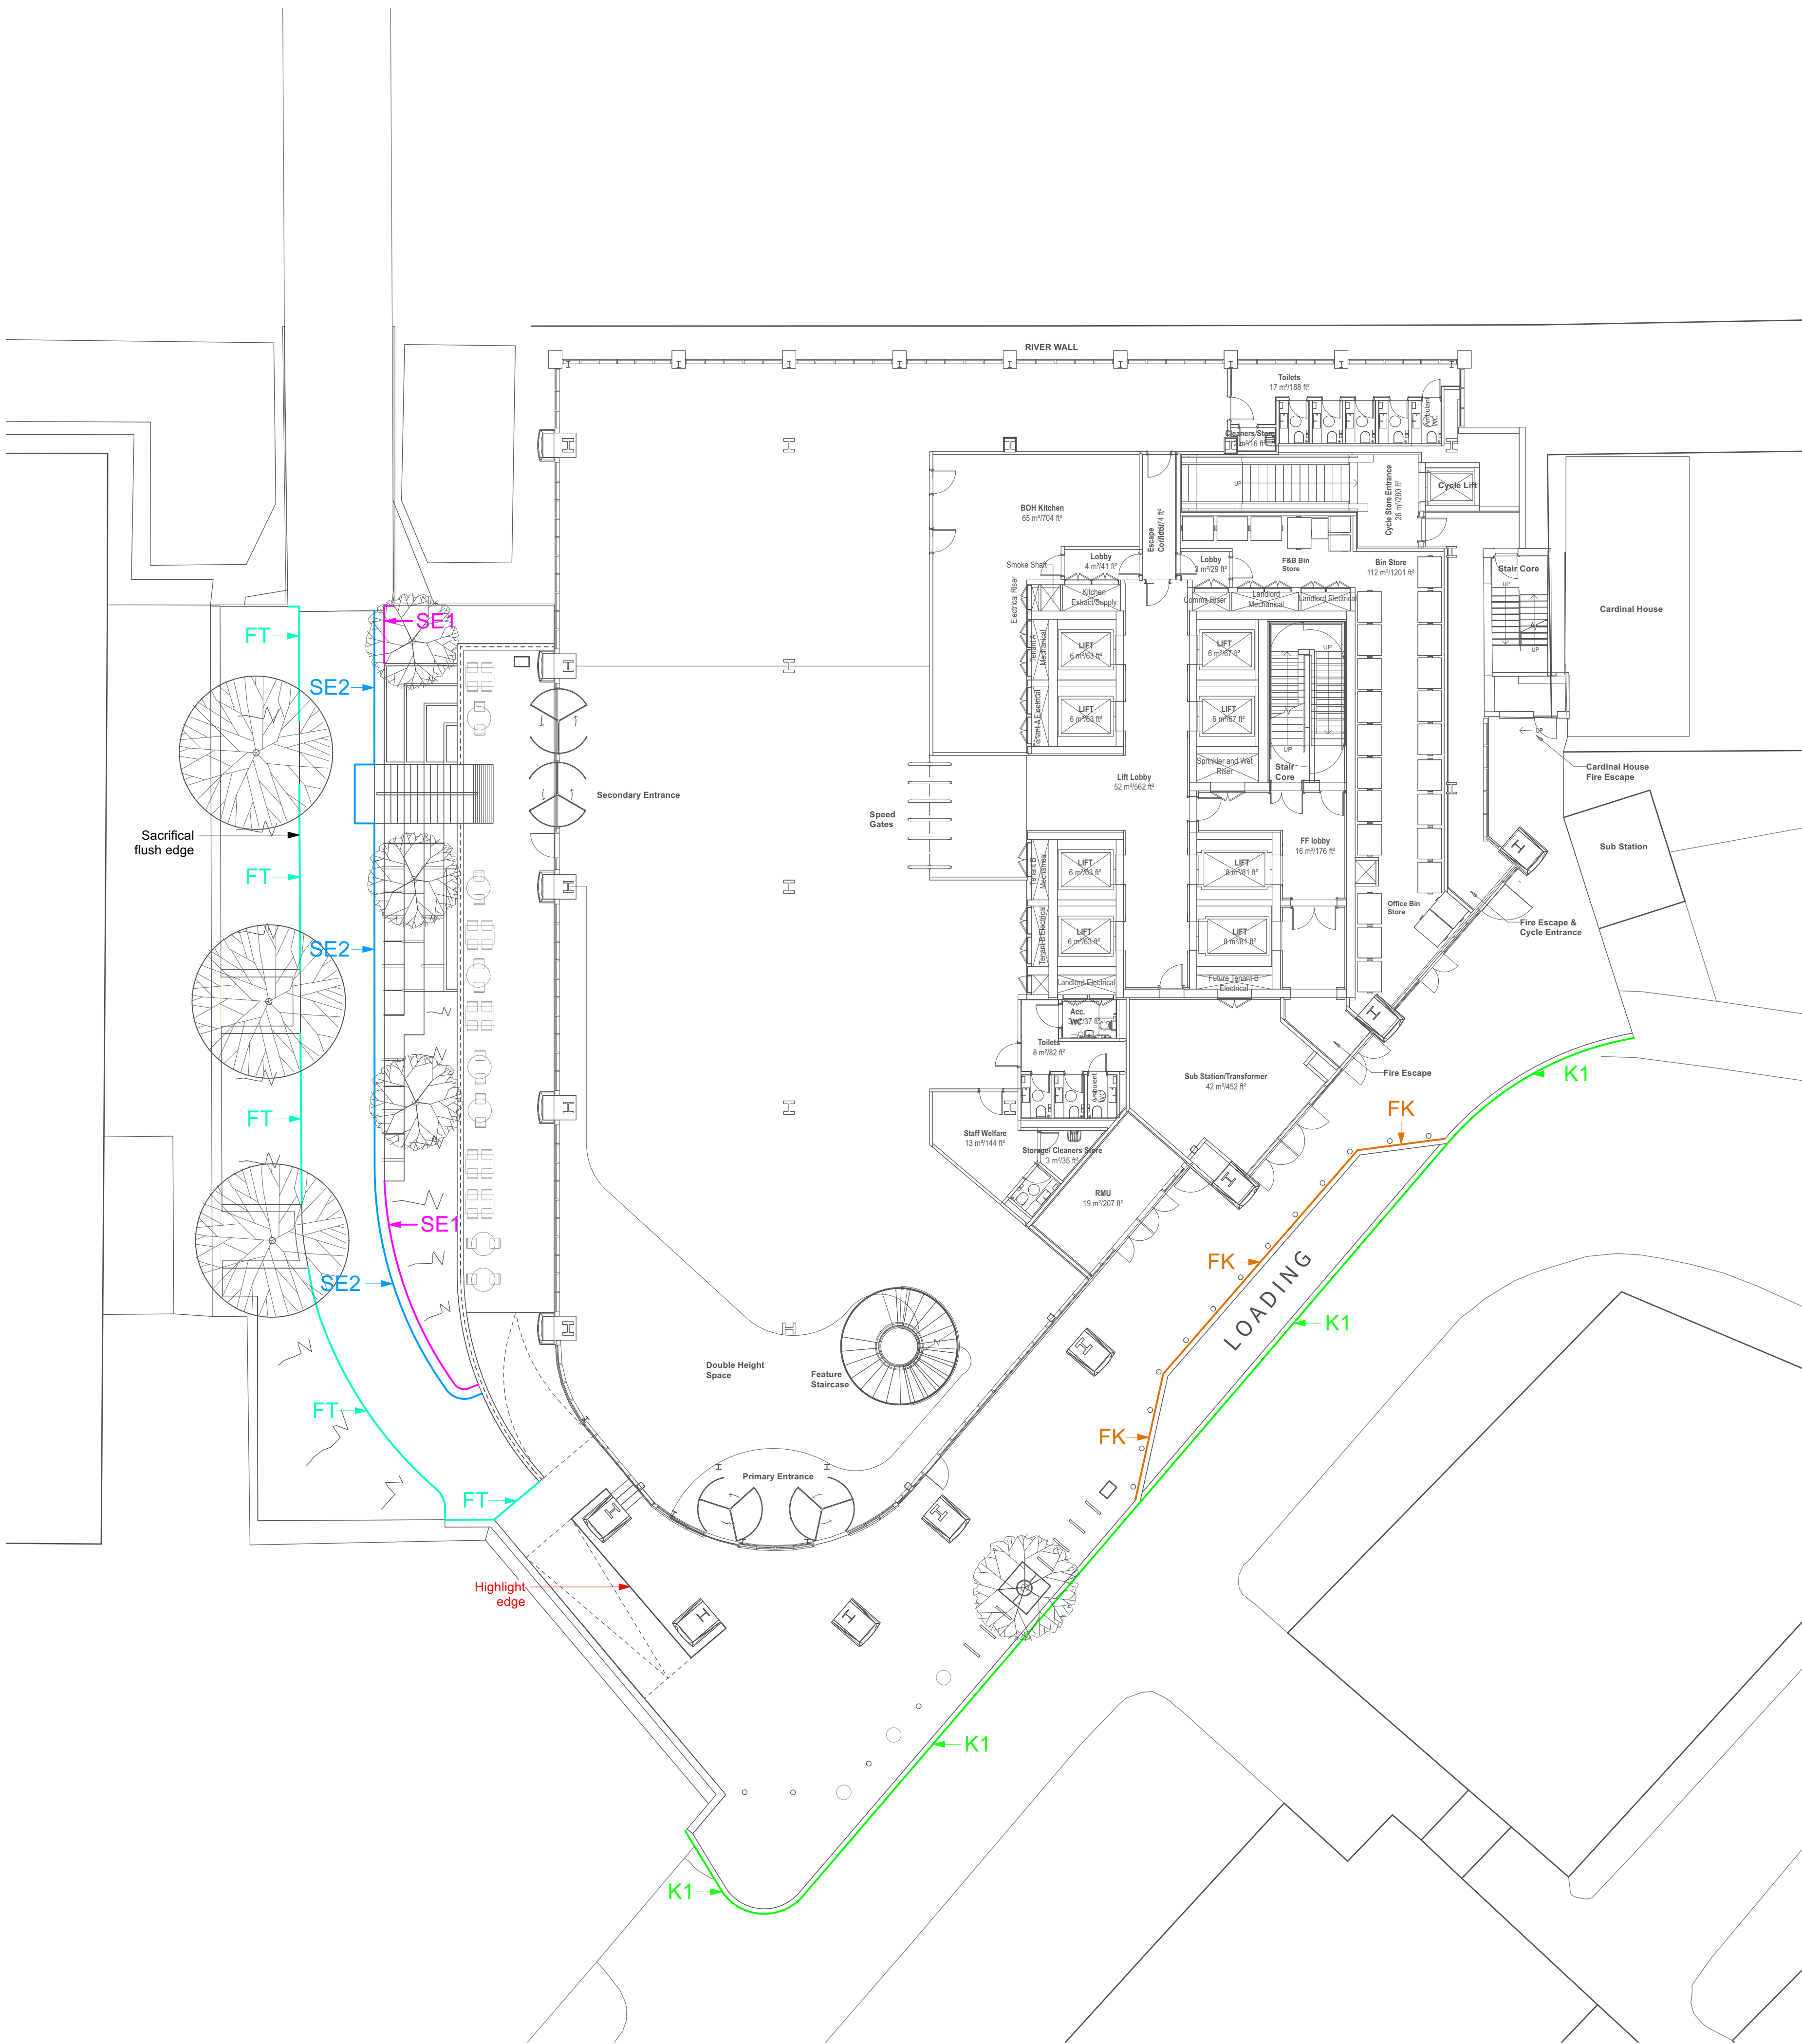

KERBS & EDGES

- Granite Kerb [REF: K1]**
Material: Granite
Size: 200 x 915 x 205mm
Colour: Azul noche
Manufacturer: Hardscape Ltd
Notes: 50mm upstand
Profile: Bullnose
- Flush Granite Kerb [REF: FK]**
Material: Granite
Size: 200 x 915 x 205mm
Colour: Azul noche
Manufacturer: Hardscape Ltd
Notes: Laid flush
Profile: Flat top
- Flat Top Edging [REF: FT]**
Material: Concrete
Size: 150mm Depth x 50mm Width x 914 Length
Laid: Flush
Manufacturer: Marshalls or similar
Notes: Used to retain temporary finishes
- Steel Edging [REF: SE1]**
Material: Corten Steel
Size: 160mm Depth, 6mm gauge
Laid: 50mm upstand
Manufacturer: Kinley Systems or similar
- Steel Edging [REF: SE2]**
Material: Corten Steel
Size: 160mm Depth, 6mm gauge
Laid: Flush
Manufacturer: Kinley Systems or similar

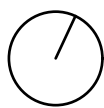

THIS DRAWING IS COPYRIGHT PROTECTED AND MAY NOT BE REPRODUCED IN WHOLE OR PART WITHOUT WRITTEN AUTHORITY FROM THE OWNER.

- NOTES:**
1. Do not scale from this drawing.
 2. Always work to noted dimensions.
 3. All dimensions are in millimetres unless otherwise stated.
 4. All setting out, levels and dimensions to be agreed on site.
 5. The dimensions of all materials must be checked on site before being laid out.
 6. This drawing must be read with the relevant specification clauses and detail drawings.
 7. Order of construction and setting out to be agreed on site.

P01	17.06.22	For Planning	JC	RM
Revision	Date	Description	Drawn	Apprvd.



Planit I.E. Limited
E: info@planit-ie.com W: planit-ie.com
MANCHESTER
2 Back Grafton St., Altrincham, WA14 1DY
T: 0161 928 9281
LONDON
Unit 6 Waterside, 44-48 Wharf Road, London, N1 7UX
T: 0207 253 5678
LIVERPOOL
Tempest 5.3, 12 Tithebarn Street, Liverpool, L2 2DT
T: 0151 363 1230

Client Bruntwood

Project Alberton House

Drg Title Kerbs & Edges GA

Created on	Created by	Approved by
17-01-22	JC	RM
Scale	Size	Workstage
1:150	A1	Planning

Drg No.	Suitability	Revision
2805-PLA-GF-XX-DR-L-1001	S3	P01