


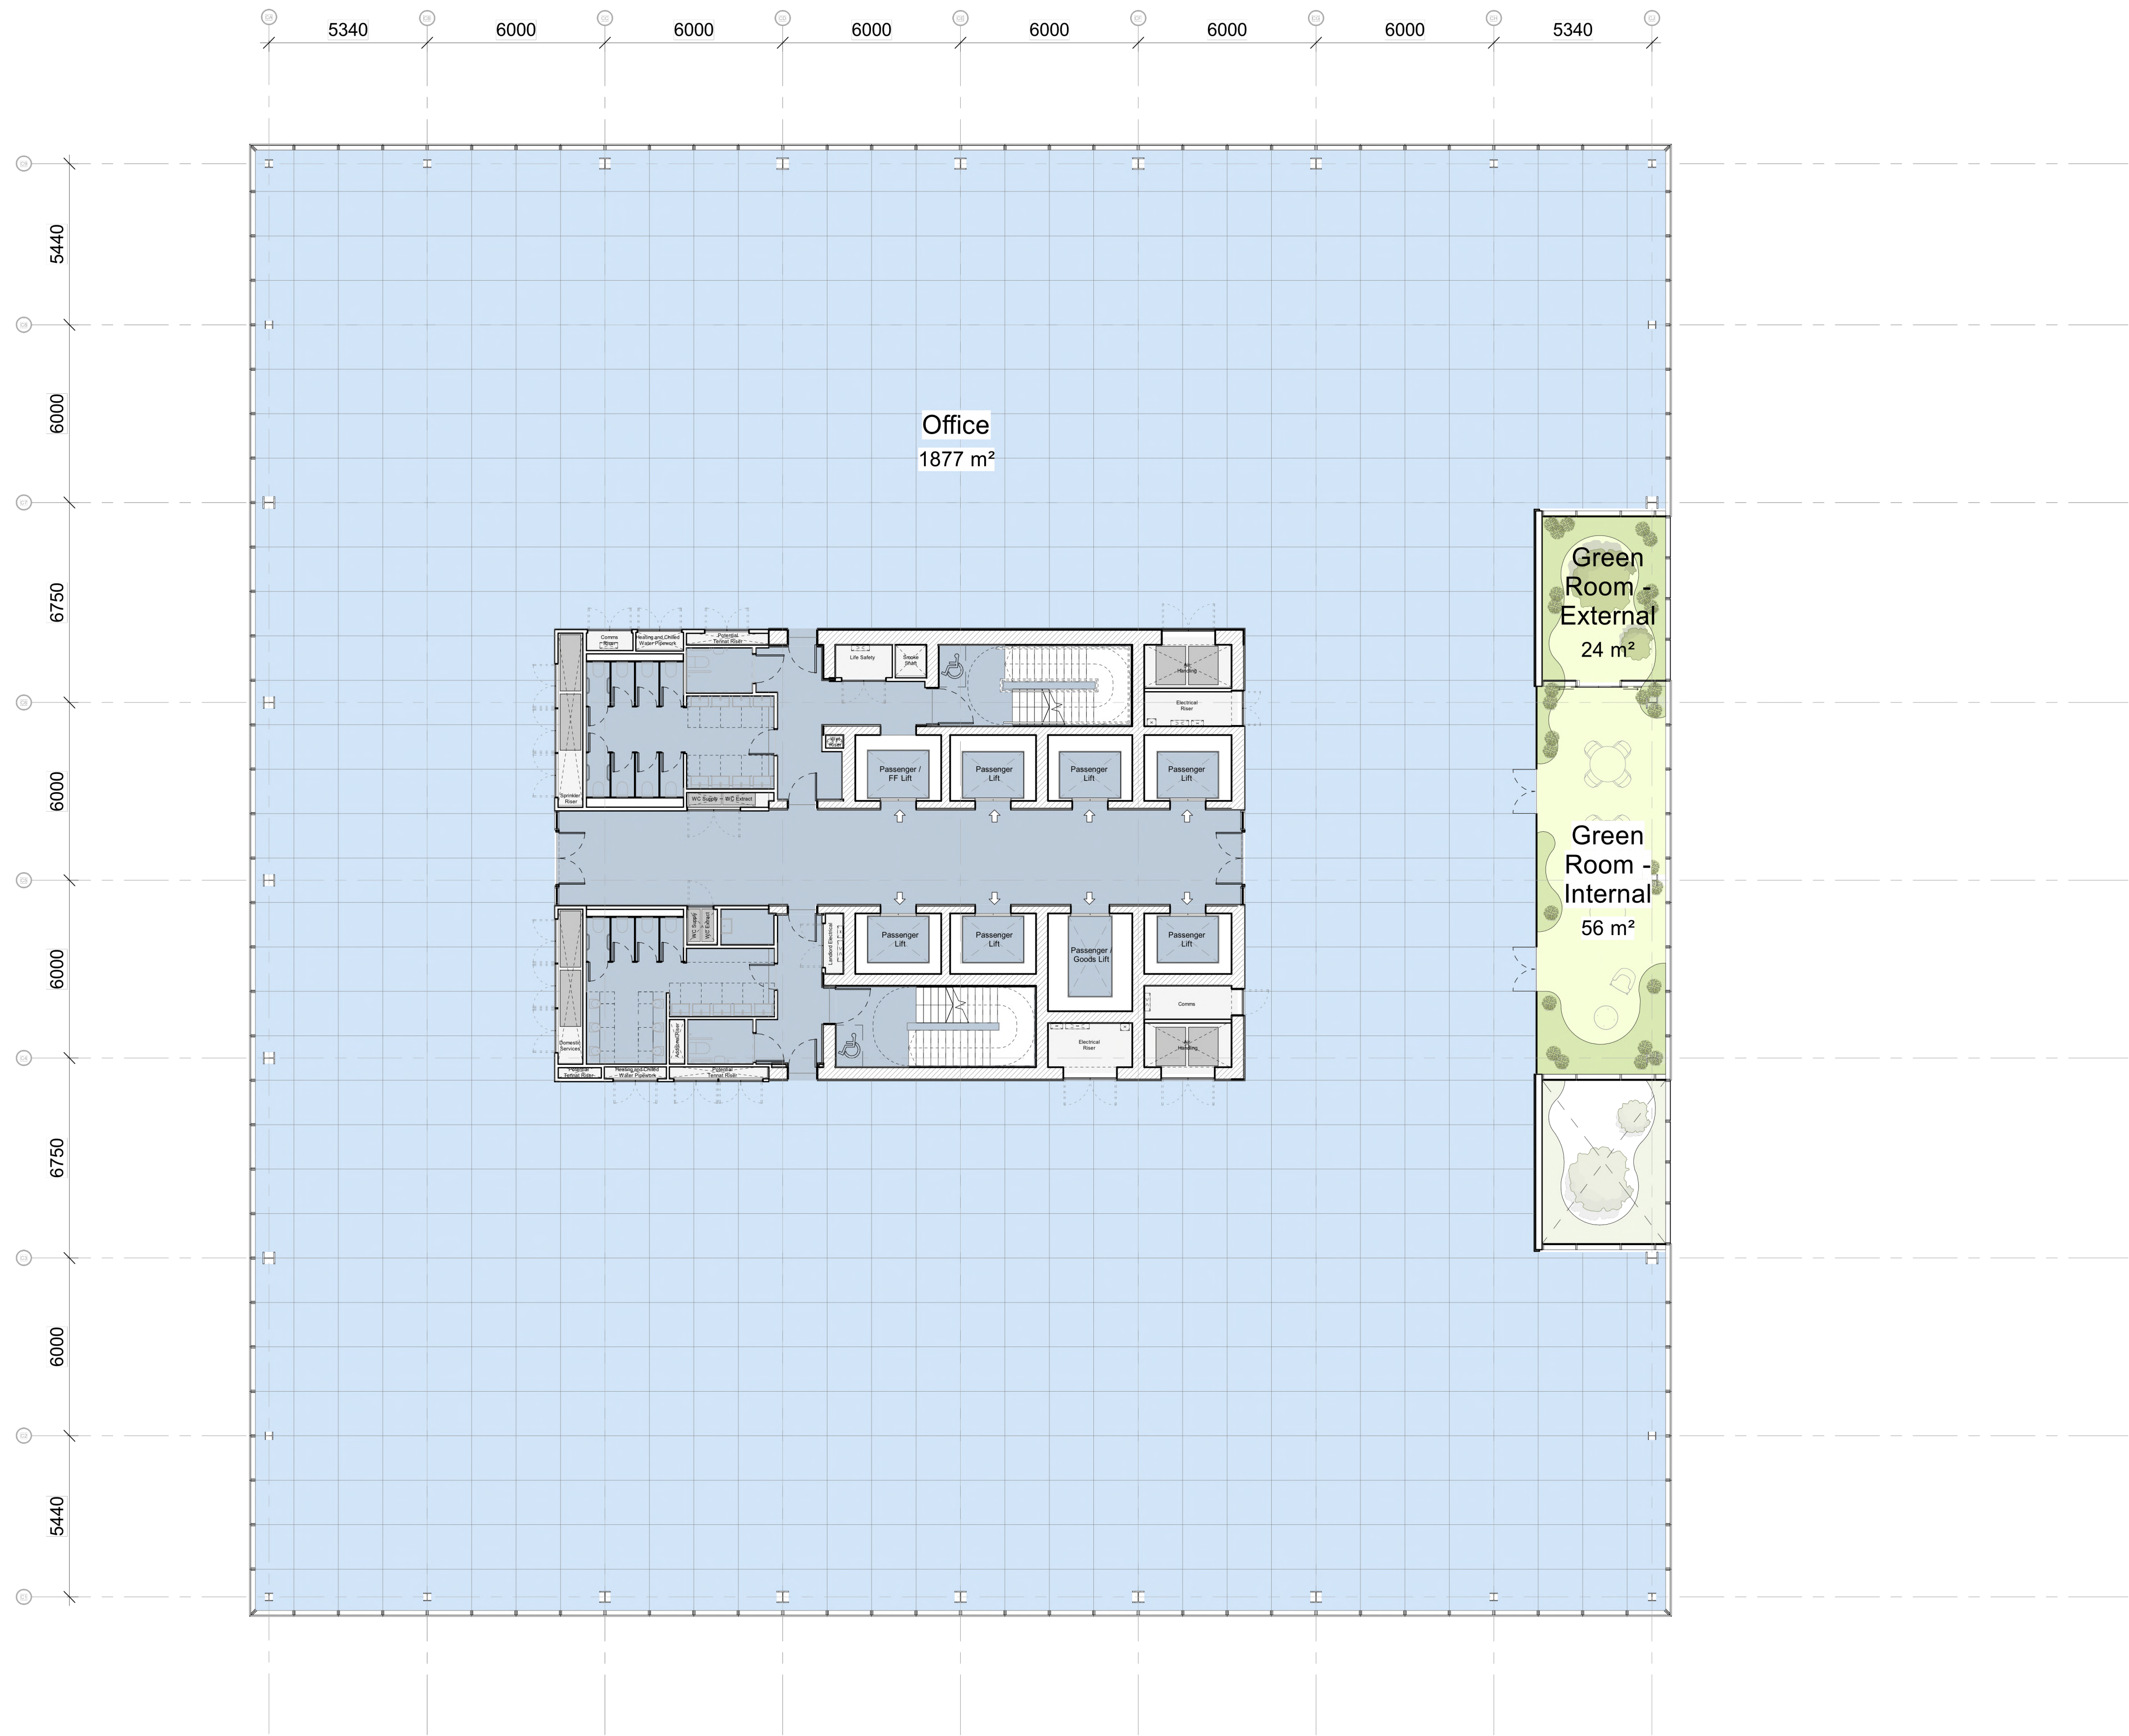

This drawing is copyright Do not scale off dimensions. All dimensions to be checked on site by contractor. Contractor to report any dimensional discrepancies, errors or omissions prior to commencing on site.	Rev	Date	Description	Rev	Date	Description	Project Title Former Bauer Millet Site Drawing Title Building 3 - Typical Office Level Plan 06, 08, 10 & 12	Status Planning Scale 1:250 @ A3 1:125 @ A1 Date April 2022	Job No 10053 Drawing No 10053-B3-A-B5D9-G200-P-TYP-002 Revision 00	MANCHESTER Riverside, 4 Commercial St Manchester M15 4RD +44 (0)161 835 2345 www.simpsonhaugh.com LONDON 3-5 Roberts Place London EC1R 0BB +44 (0)20 7549 4000 mail@simpsonhaugh.com
	00	04-04-2022	Minor Material Amendment Application							