


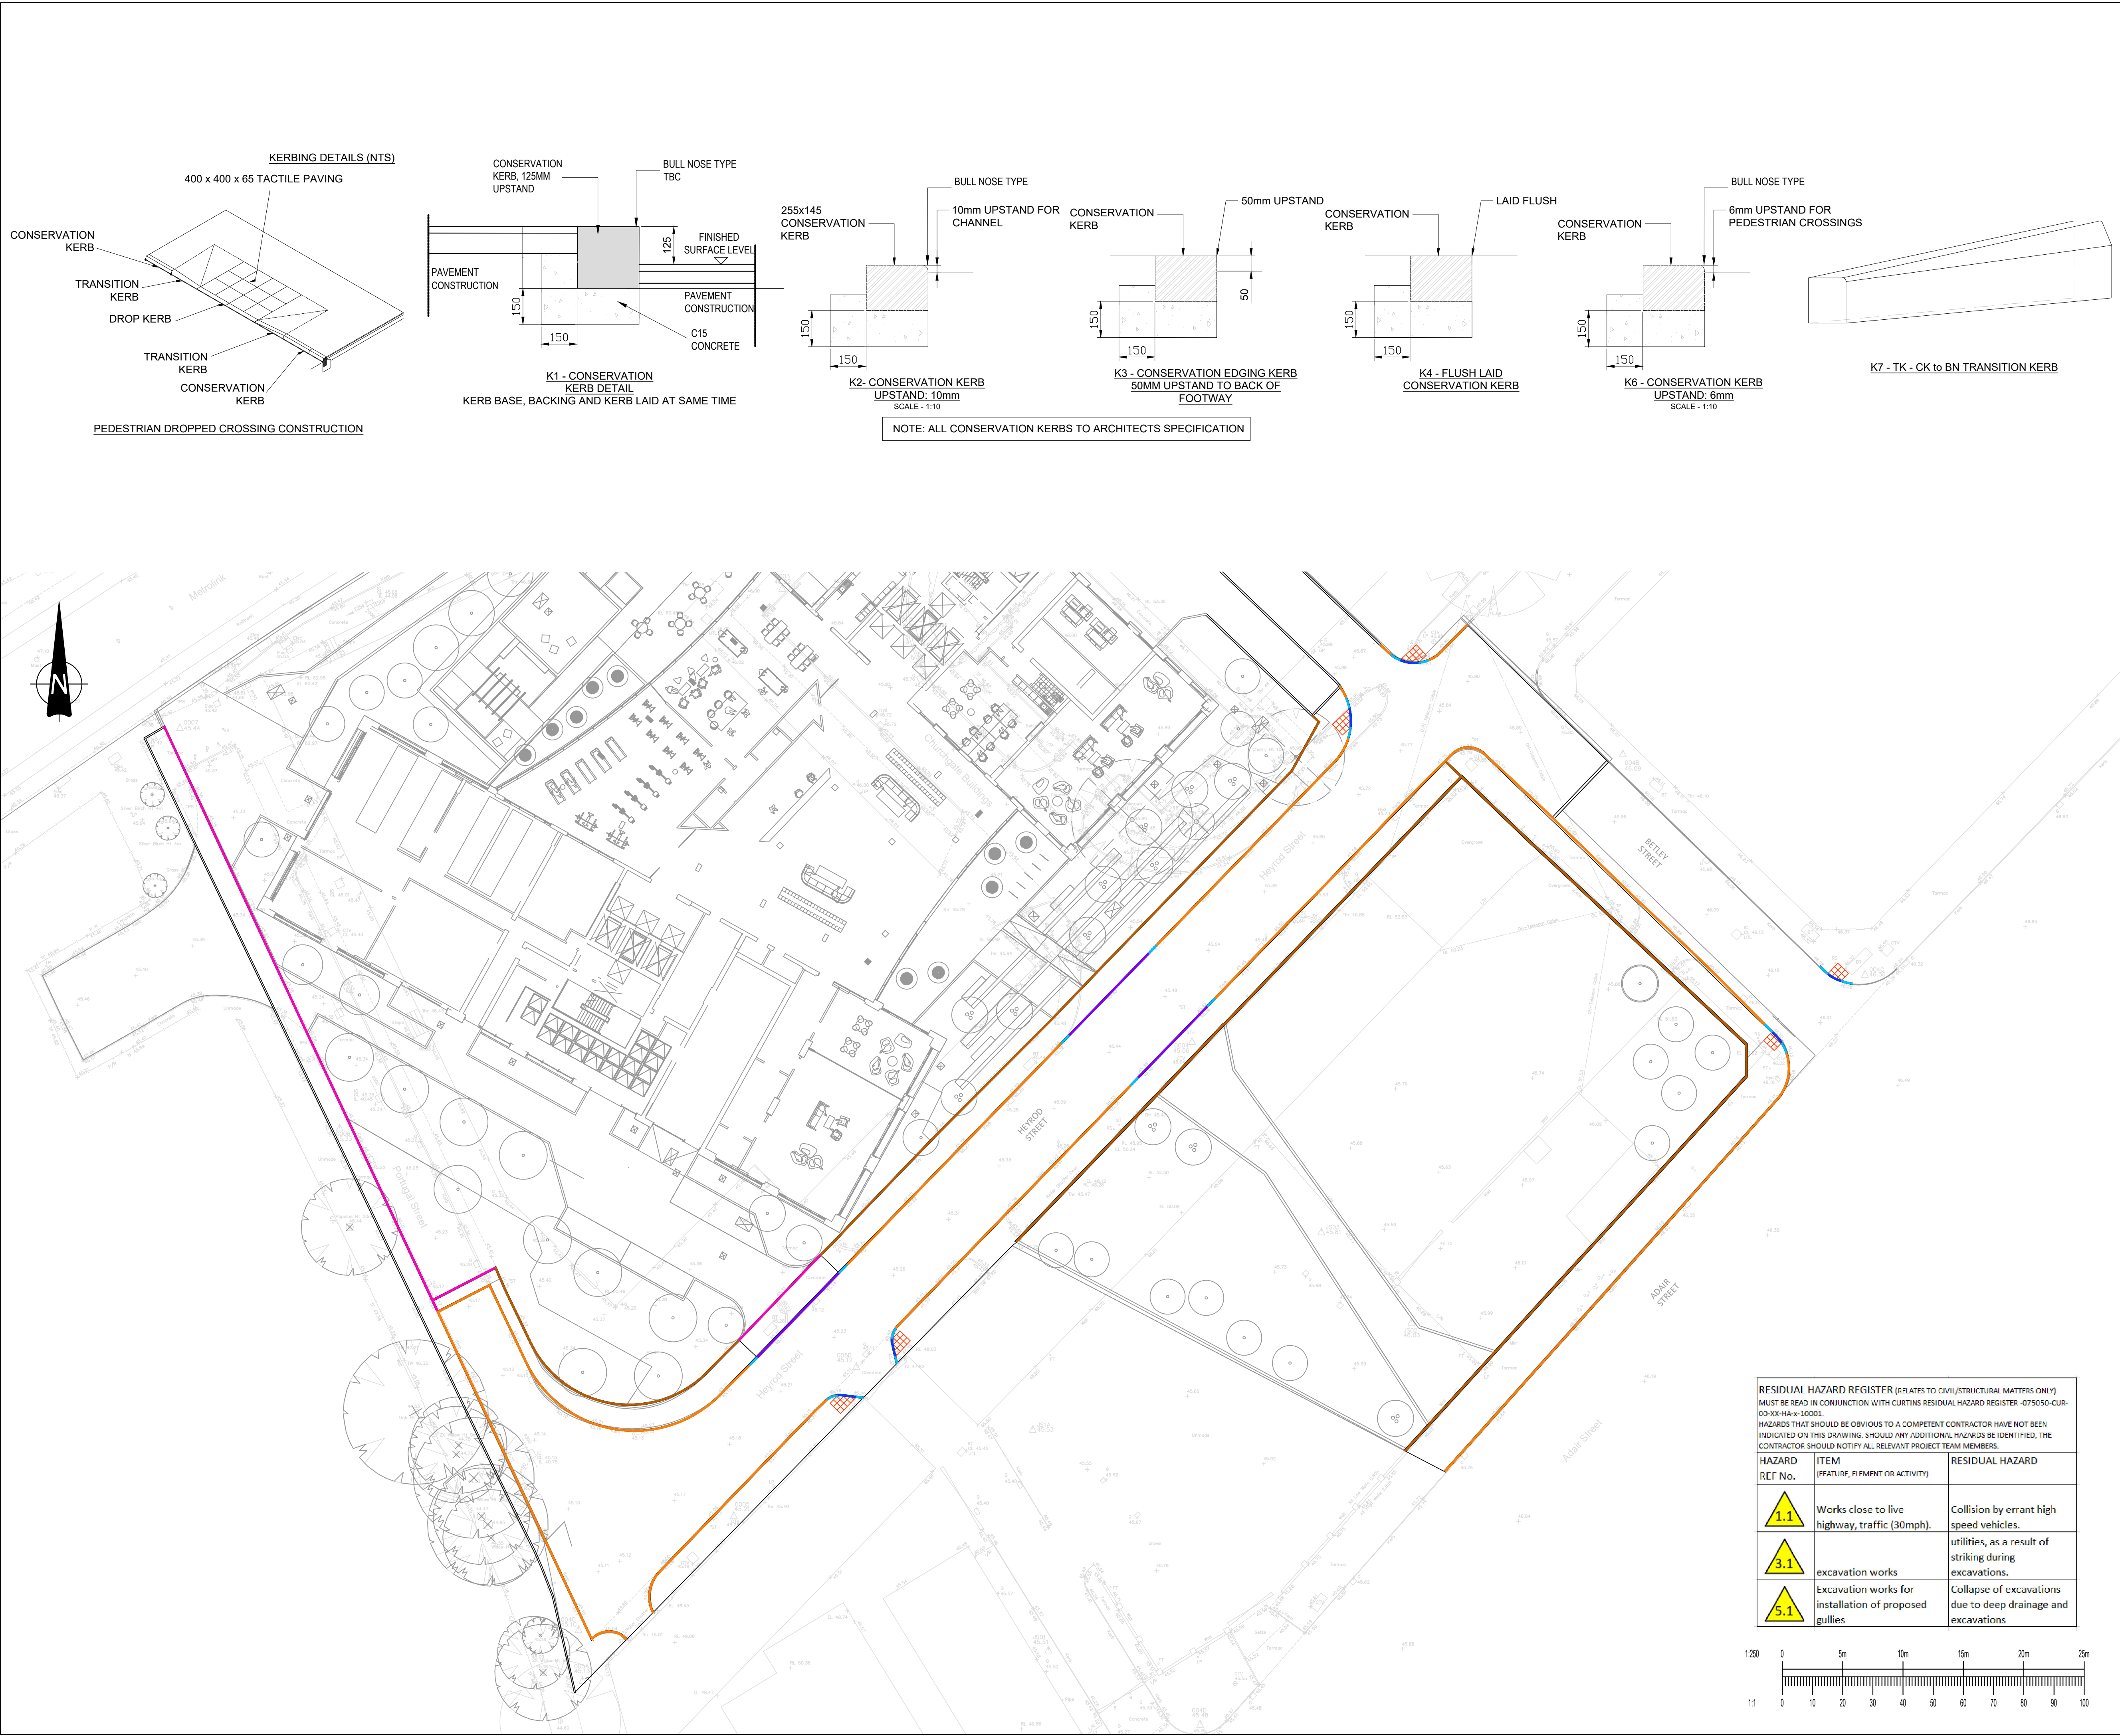

GENERAL NOTES:

1. THIS DRAWING IS TO BE READ IN CONJUNCTION WITH ALL RELEVANT ARCHITECTS AND ENGINEERS DRAWINGS AND SPECIFICATIONS.
2. DO NOT SCALE THIS DRAWING. ANY AMBIGUITIES, OMISSIONS AND ERRORS ON DRAWINGS SHALL BE BROUGHT TO THE ENGINEERS ATTENTION IMMEDIATELY. ALL DIMENSIONS MUST BE CHECKED / VERIFIED ON SITE.
3. ALL DIMENSIONS ARE IN METRES UNLESS NOTED OTHERWISE.
4. FOR GENERAL NOTES REFER TO DRAWING.
5. HIGHWAY LAYOUT SHOWN IS SUBJECT TO S278/38 AGREEMENT WITH THE LOCAL AUTHORITY.
6. STREET LIGHTING DESIGN TO BE CARRIED OUT BY OTHERS.
7. ON-SITE LAYOUT TO BE CONFIRMED BY THE ARCHITECT.
8. ALL SIGNS AND ROAD MARKINGS ARE TO BE INSTALLED TO THE TRAFFIC SIGNS REGULATIONS AND GENERAL DIRECTIONS 2016.
9. ALL MATERIAL WITHIN 450mm OF THE FINISHED SURFACE LEVEL IS TO BE NON-FROST SUSCEPTIBLE.
10. THE LINE AND LEVEL OF ALL NEW KERBING IS TO TIE IN WITH THE EXISTING AT EACH END OF THE SCHEME EXTENT.
11. UTILITY SURVEY AND DIVERSIONS TO BE UNDERTAKEN BY OTHERS.

KEY

- K1
- K2
- K3
- K4
- K6
- K7

P04	UPDATED KERBING DETAILS	20/07/22	RB	AR
P03	UPDATED TO LATEST ARCHITECTS LAYOUT	07/07/22	EBR	RB
P02	UPDATED AS PER MCC COMMENTS	26/05/22	TK	RB
P01	FOR APPROVAL	05/04/22	RB	AR
Rev:	Description:	Date:	By:	Chkd:



Merchant Exchange, 17-19 Whitworth Street West, Manchester, M1 5WG
0161 236 2394
manchester@curtins.com
www.curtins.com

Civils & Structures • Transport Planning • Environmental • Infrastructure • Geotechnical • Conservation & Heritage • Principal Designer
Birmingham • Bristol • Cambridge • Cardiff • Douglas • Dublin • Edinburgh • Glasgow • Kentish • Leeds • Liverpool • London • Manchester • Nottingham

S278 APPROVAL				
Project: PORTUGAL STREET				
Orig Title: KERBING LAYOUT				
Project No:	Size:	Date:	Drawn By:	Designed By:
080851	A1	05/04/22	TK	RB
Scale: 1:250			AR	
Project Code:	Originator:	Volume:	Level:	Type:
080851 - CUR - 00 - XX - DR - C -				
95004				
P04				