

52 PRINCESS STREET

L3 - PARTITIONING & DECORATION

TENDER

THIS DRAWING IS PROTECTED UNDER COPYRIGHT AND AT NO TIME MUST ANY PORTION OF THIS DRAWING BE REPRODUCED OR COPIED IN ANYWAY WITHOUT THE PERMISSION OF RU CREATIVE LTD.

ALL DIMENSIONS MUST BE CHECKED ON SITE AND NOT SCALED FROM THIS DRAWING.

SUBJECT TO SITE SURVEY

IMPORTANT NOTE

THIS DRAWING SHOWS DESIGN INTENT AND IS SUBJECT TO SITE CONDITIONS .

ANY PART OF THE DESIGN THAT CONTRADICTS BEST PRACTICE THEN PLEASE MAKE THE DESIGN TEAM AWARE.

SITE SURVEY REQUIRED PRIOR TO PLACING ORDERS.

DECORATION

A) REMOVE PLASTERWORK AND EXPOSE BRICK LIKE OTHERS IF POSSIBLE

WALL FINISH: DULUX COLOUR > BRILLIANT WHITE

SKIRTING FINISH: DULUX COLOUR > 00NN 07/000

WINDOW SILLS FINISH: DULUX COLOUR > 00NN 07/000


WINDOW FINISH: TBC

PARTITIONS

FULL HEIGHT SOLID PARTITION
DOUBLE BOARD SOUND BLOC WITH ACOUSTIC INSULATION

SINGLE GLAZED PARTITION AND DOOR
WITH MATTE BLACK CRITTALL EFFECT FRAMEWORK
KOMFORT POLAR SINGLE GLAZED WITH KROSS GLAZED 600 & DOORS OR SIMILAR APPROVED
(SEE ELEVATION D)

PLEASE NOTE PARTITIONS MAY HAVE TO BE FITTED AROUND EXISTING BEAMS

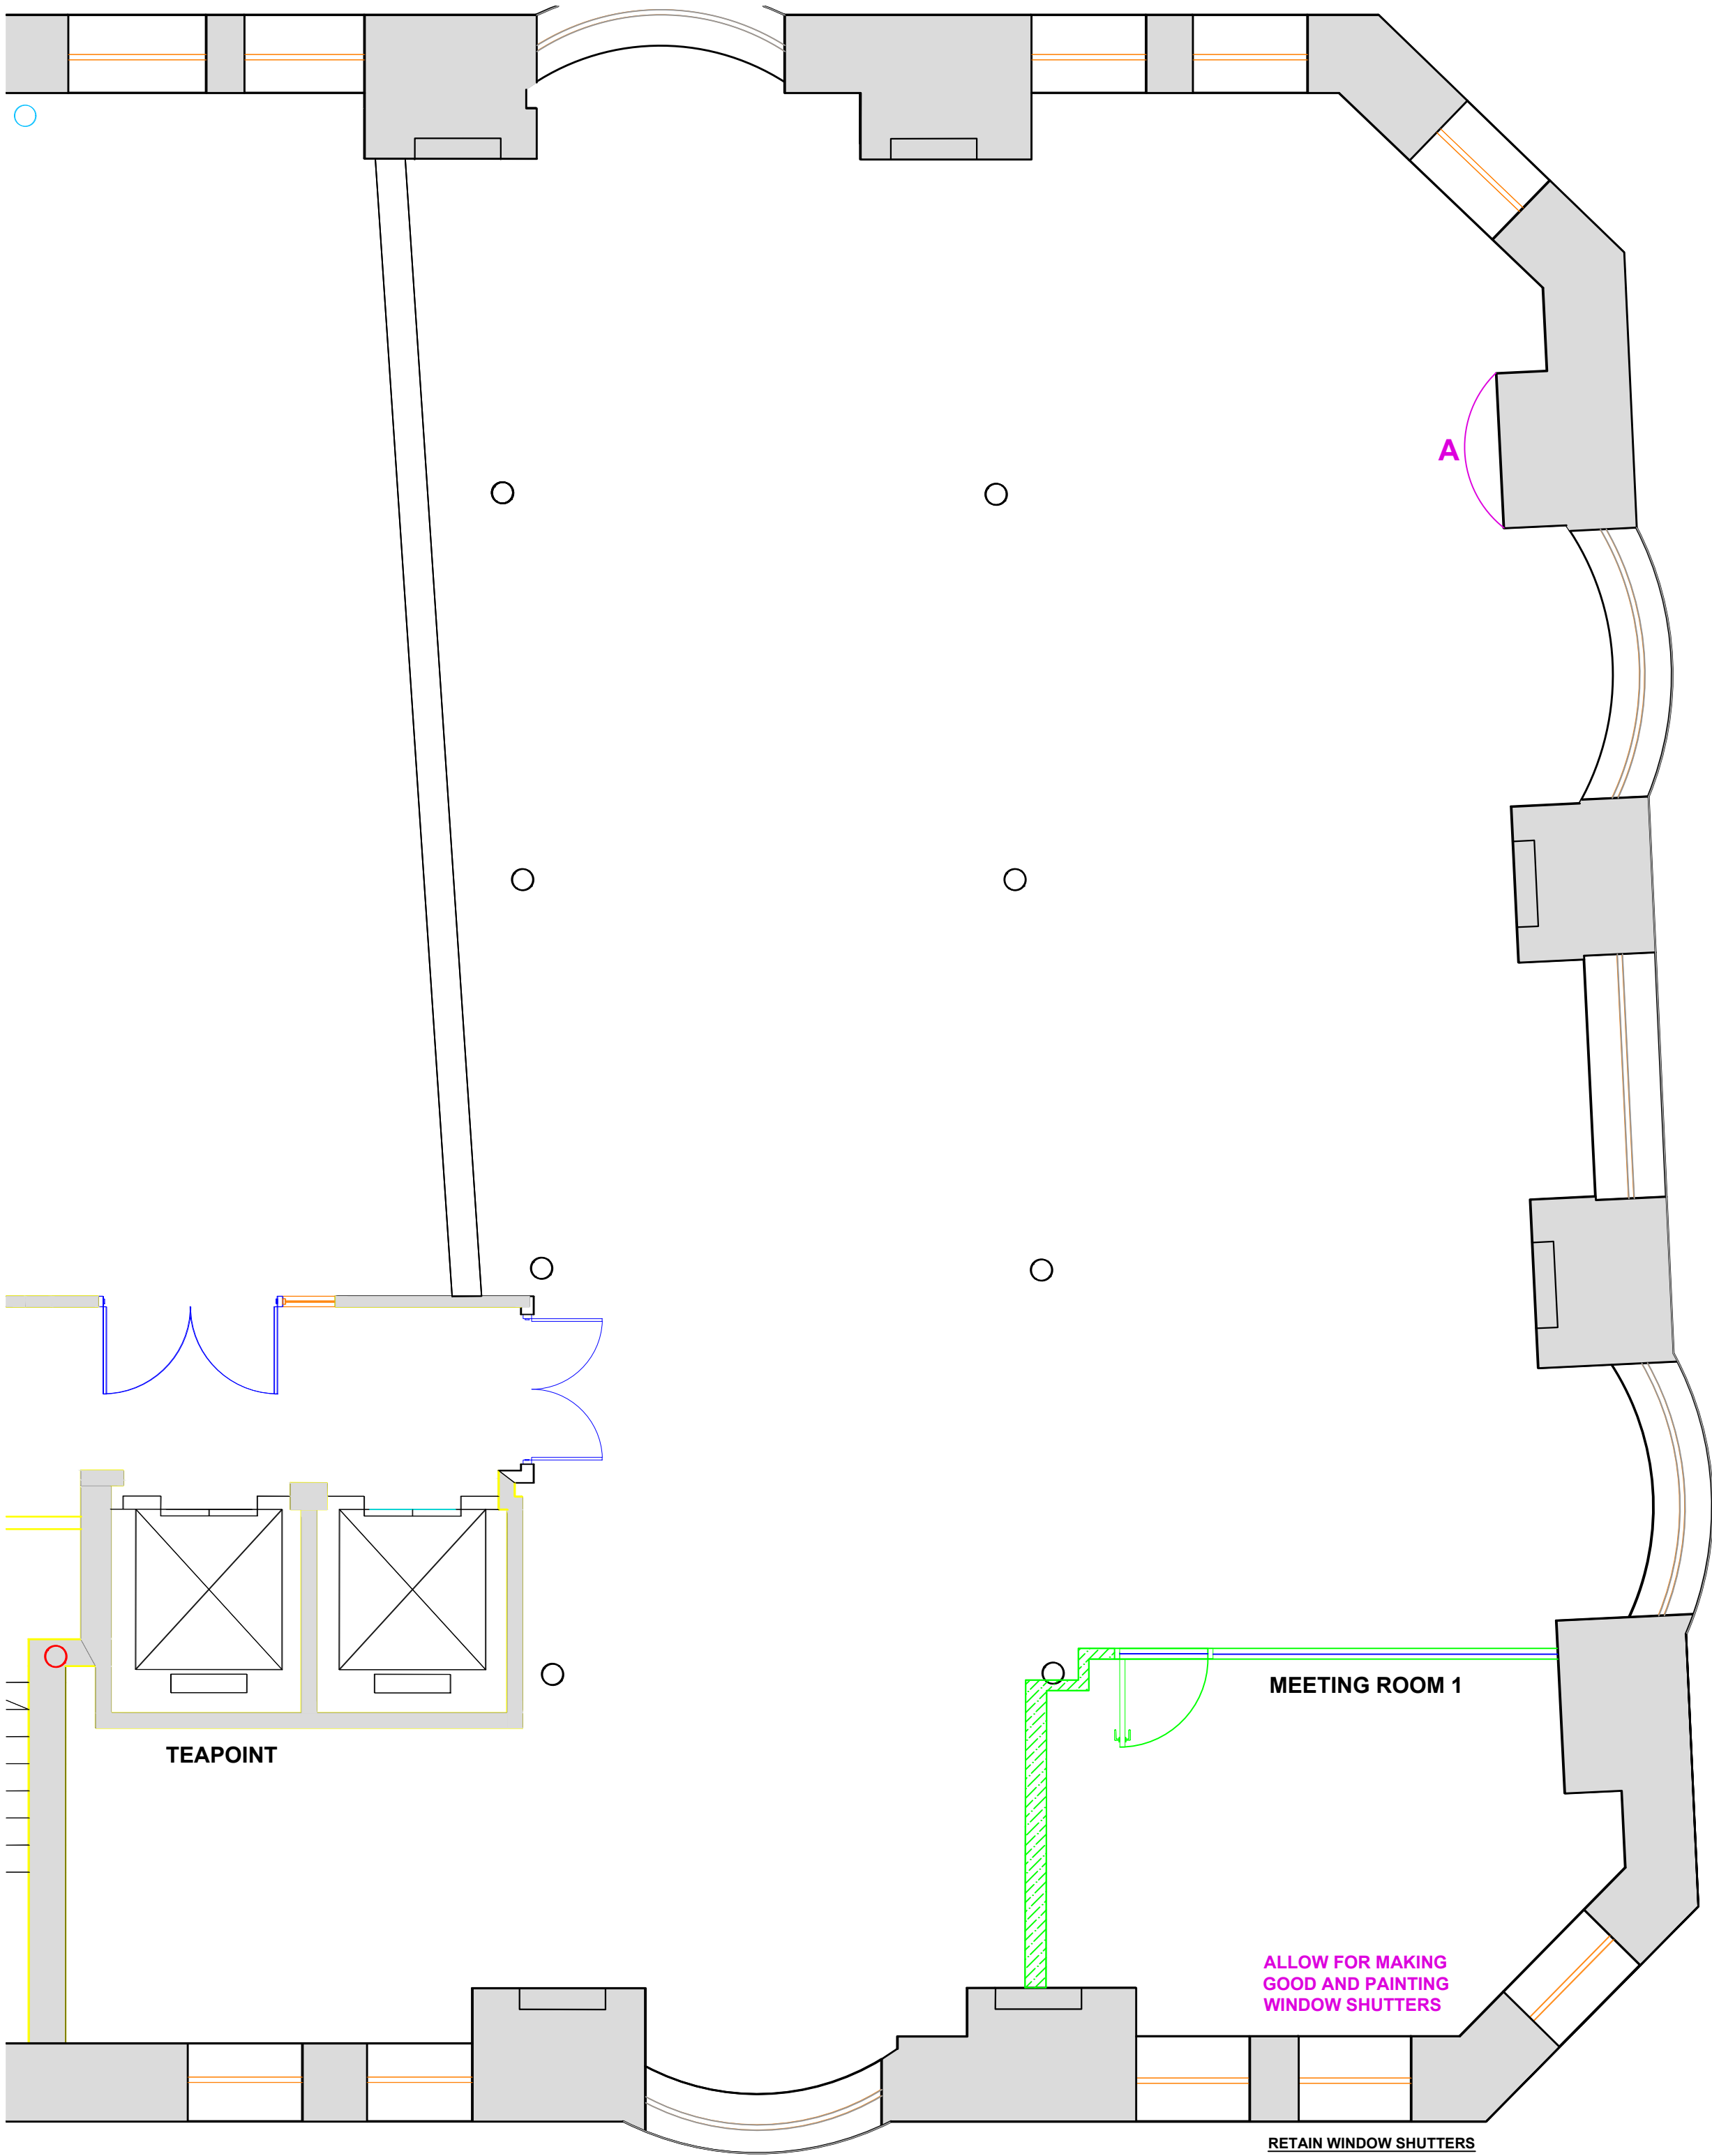

REV	DETAILS	BY	DATE
001	TV WALL FOR MEETING ROOM 1 DEPTH INCREASED	JH	12.04.22

ruCREATIVE

6.34 WINDSOR HOUSE
HARROGATE HG1 2PW
TELEPHONE: 01423 52 02 69
EMAIL: INFO@RUCREATIVE.CO.UK
WEB: WWW.RUCREATIVE.CO.UK

CLIENT

ADAPT REAL ESTATE

PROJECT

52 PRINCESS STREET
MANCHESTER
M1 6JX

TITLE

PARTITIONING & DECORATION

SCALE	DATE	DESIGNER	CHECKED BY
1:50 @ A1	08.12.21	JBH	RU

DRAWING NO.

PROJECT NO.	BUILDING	LEVEL	DRAWING NO.	REV
52.PRIN.ST	52PS	L3	L3-GA041	1