


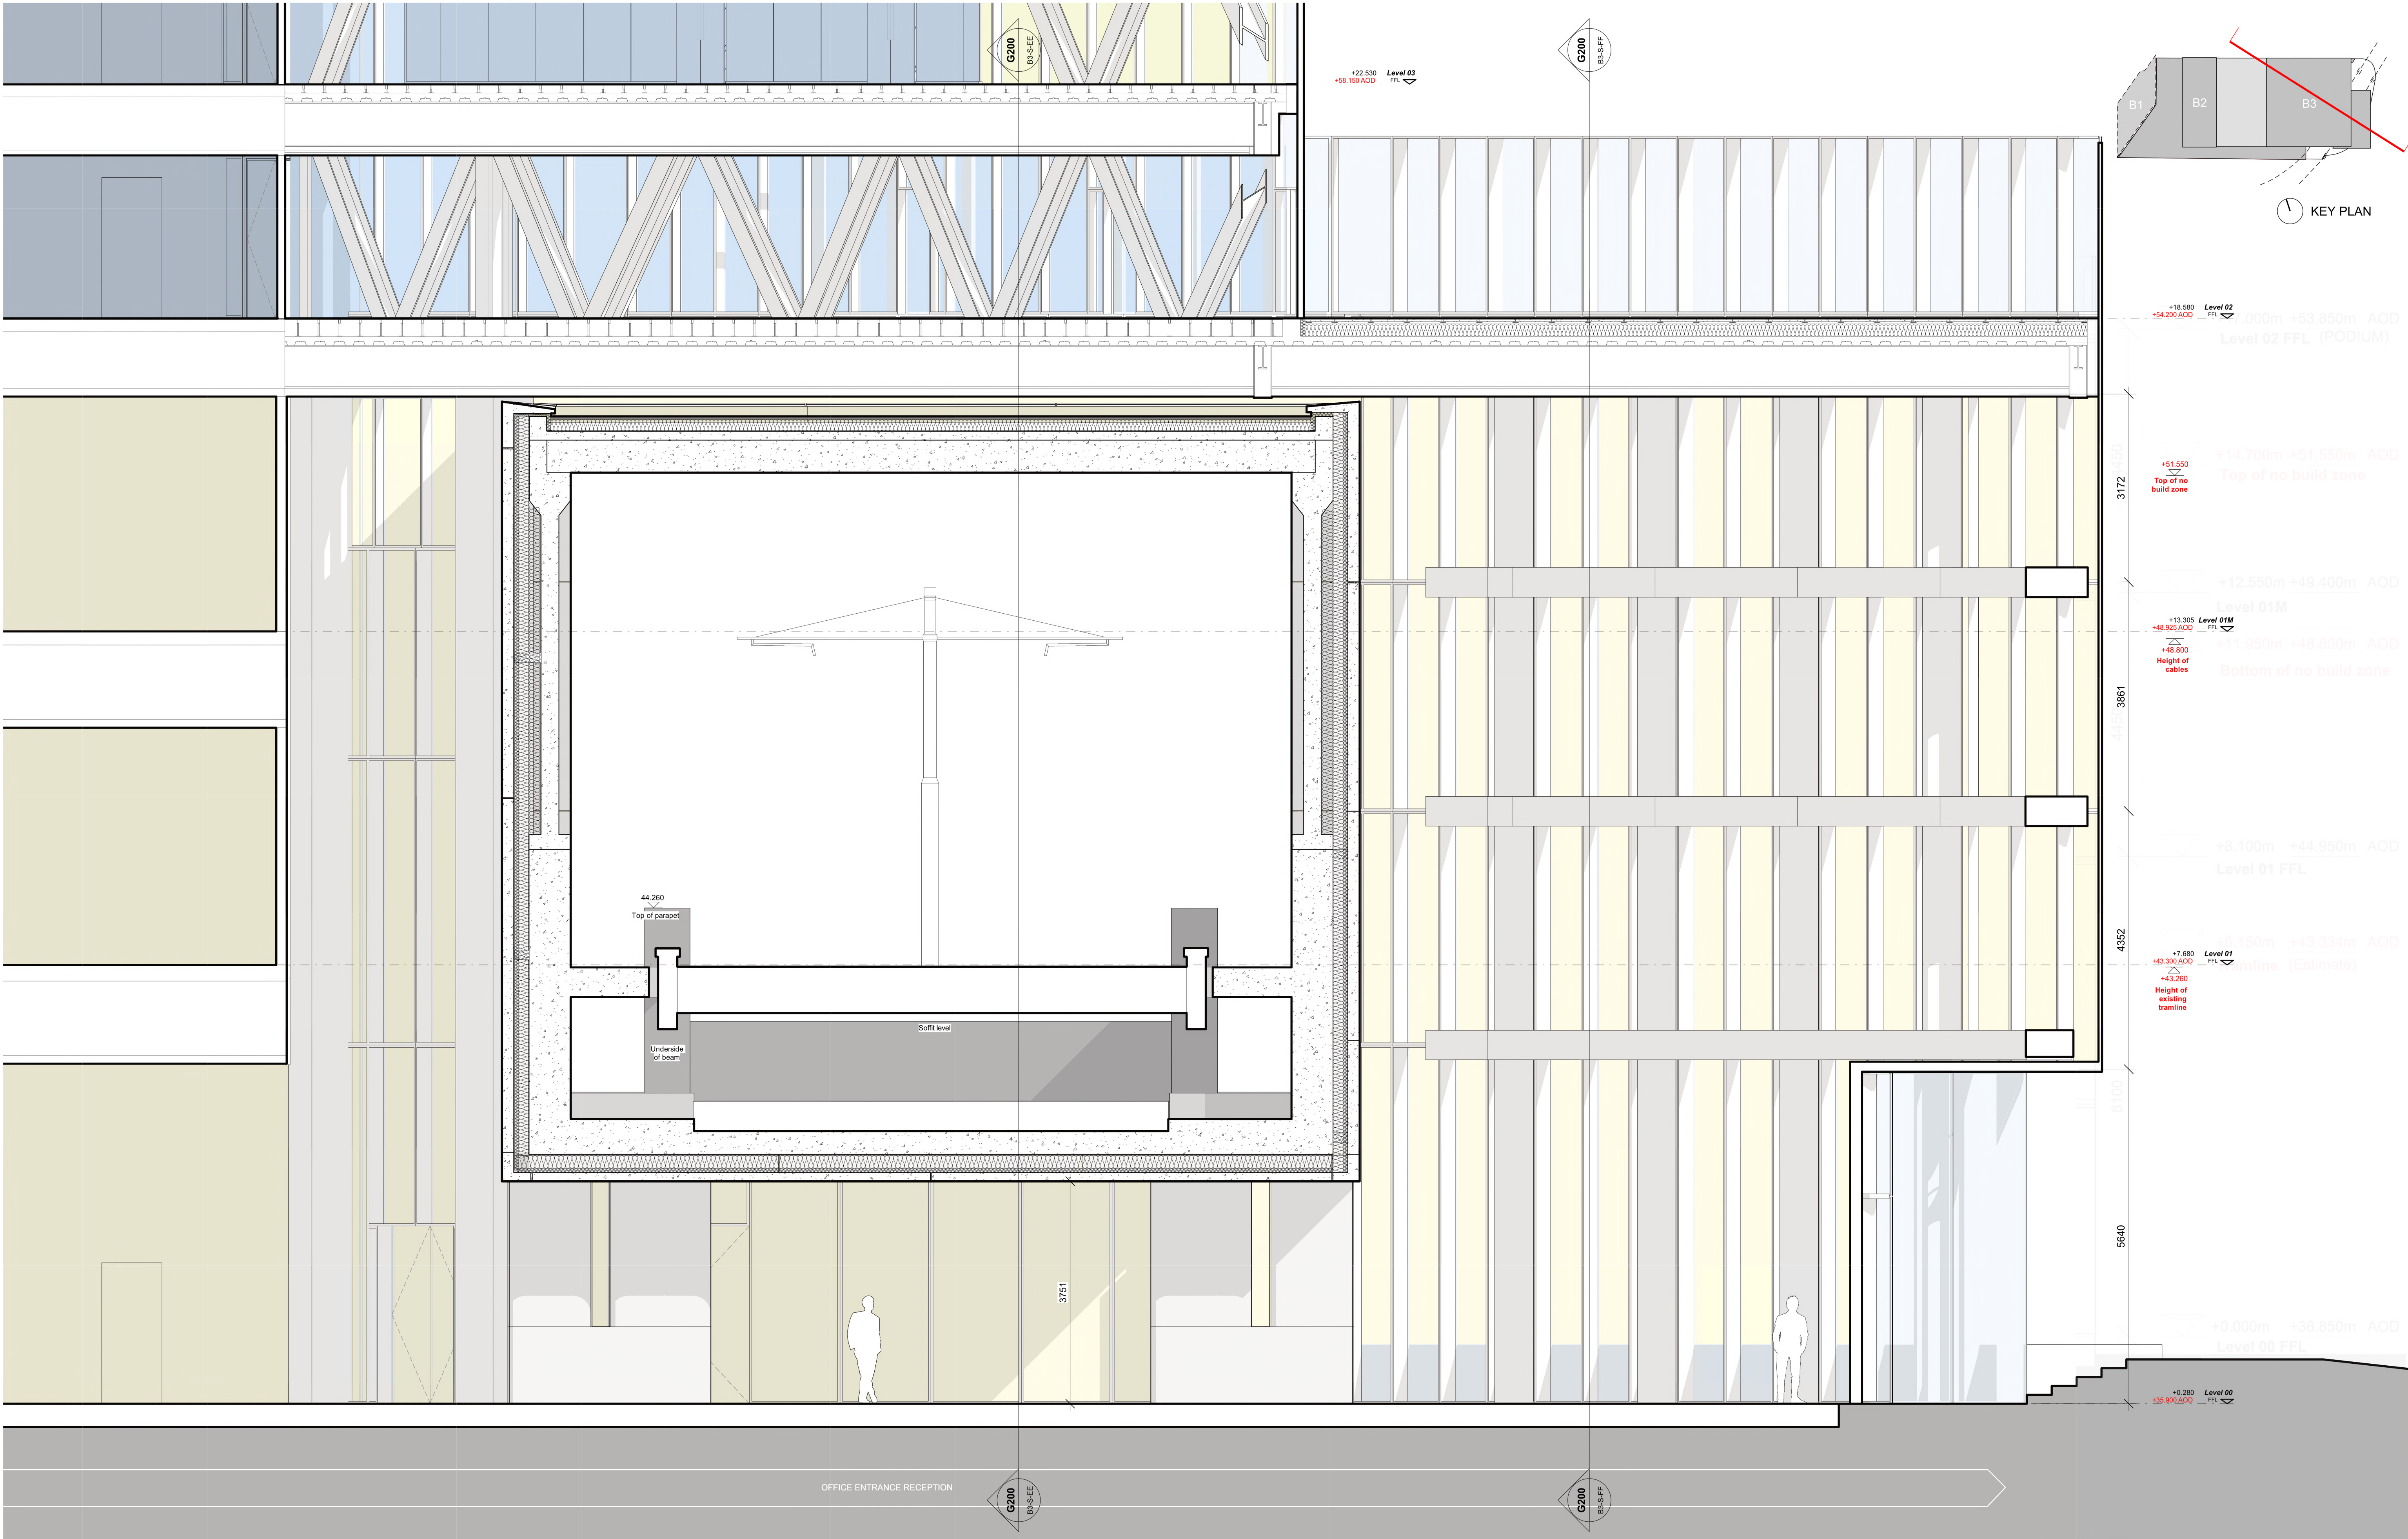

This drawing is copyright Do not scale off dimensions. All dimensions to be checked on site by contractor. Contractor to report any dimensional discrepancies, errors or omissions prior to commencing on site.	Rev/	Date	Description	Rev/	Date	Description	Rev/	Date	Description	North 	Project Title Former Bauer Millet Site Drawing Title Building 3 - Section HH	Status			MANCHESTER Riverside, 4 Commercial St Manchester M15 4RD +44 (0)161 835 2342 www.simpsonhaugh.com	LONDON 5-8 Roberts Place London EC1R 3BB +44 (0)20 7549 4000 mail@simpsonhaugh.com	
	00	17-03-2017	Planning Issue									Planning					
	01	04-04-2022	Minor Material Amendment Application									Scale	1:100 @ A3	1:50 @ A1	Date	March 2017	
												Job No	10053	Drawing No	10053-B3-A-B5D9-G200-S-HH-001	Revision	01