


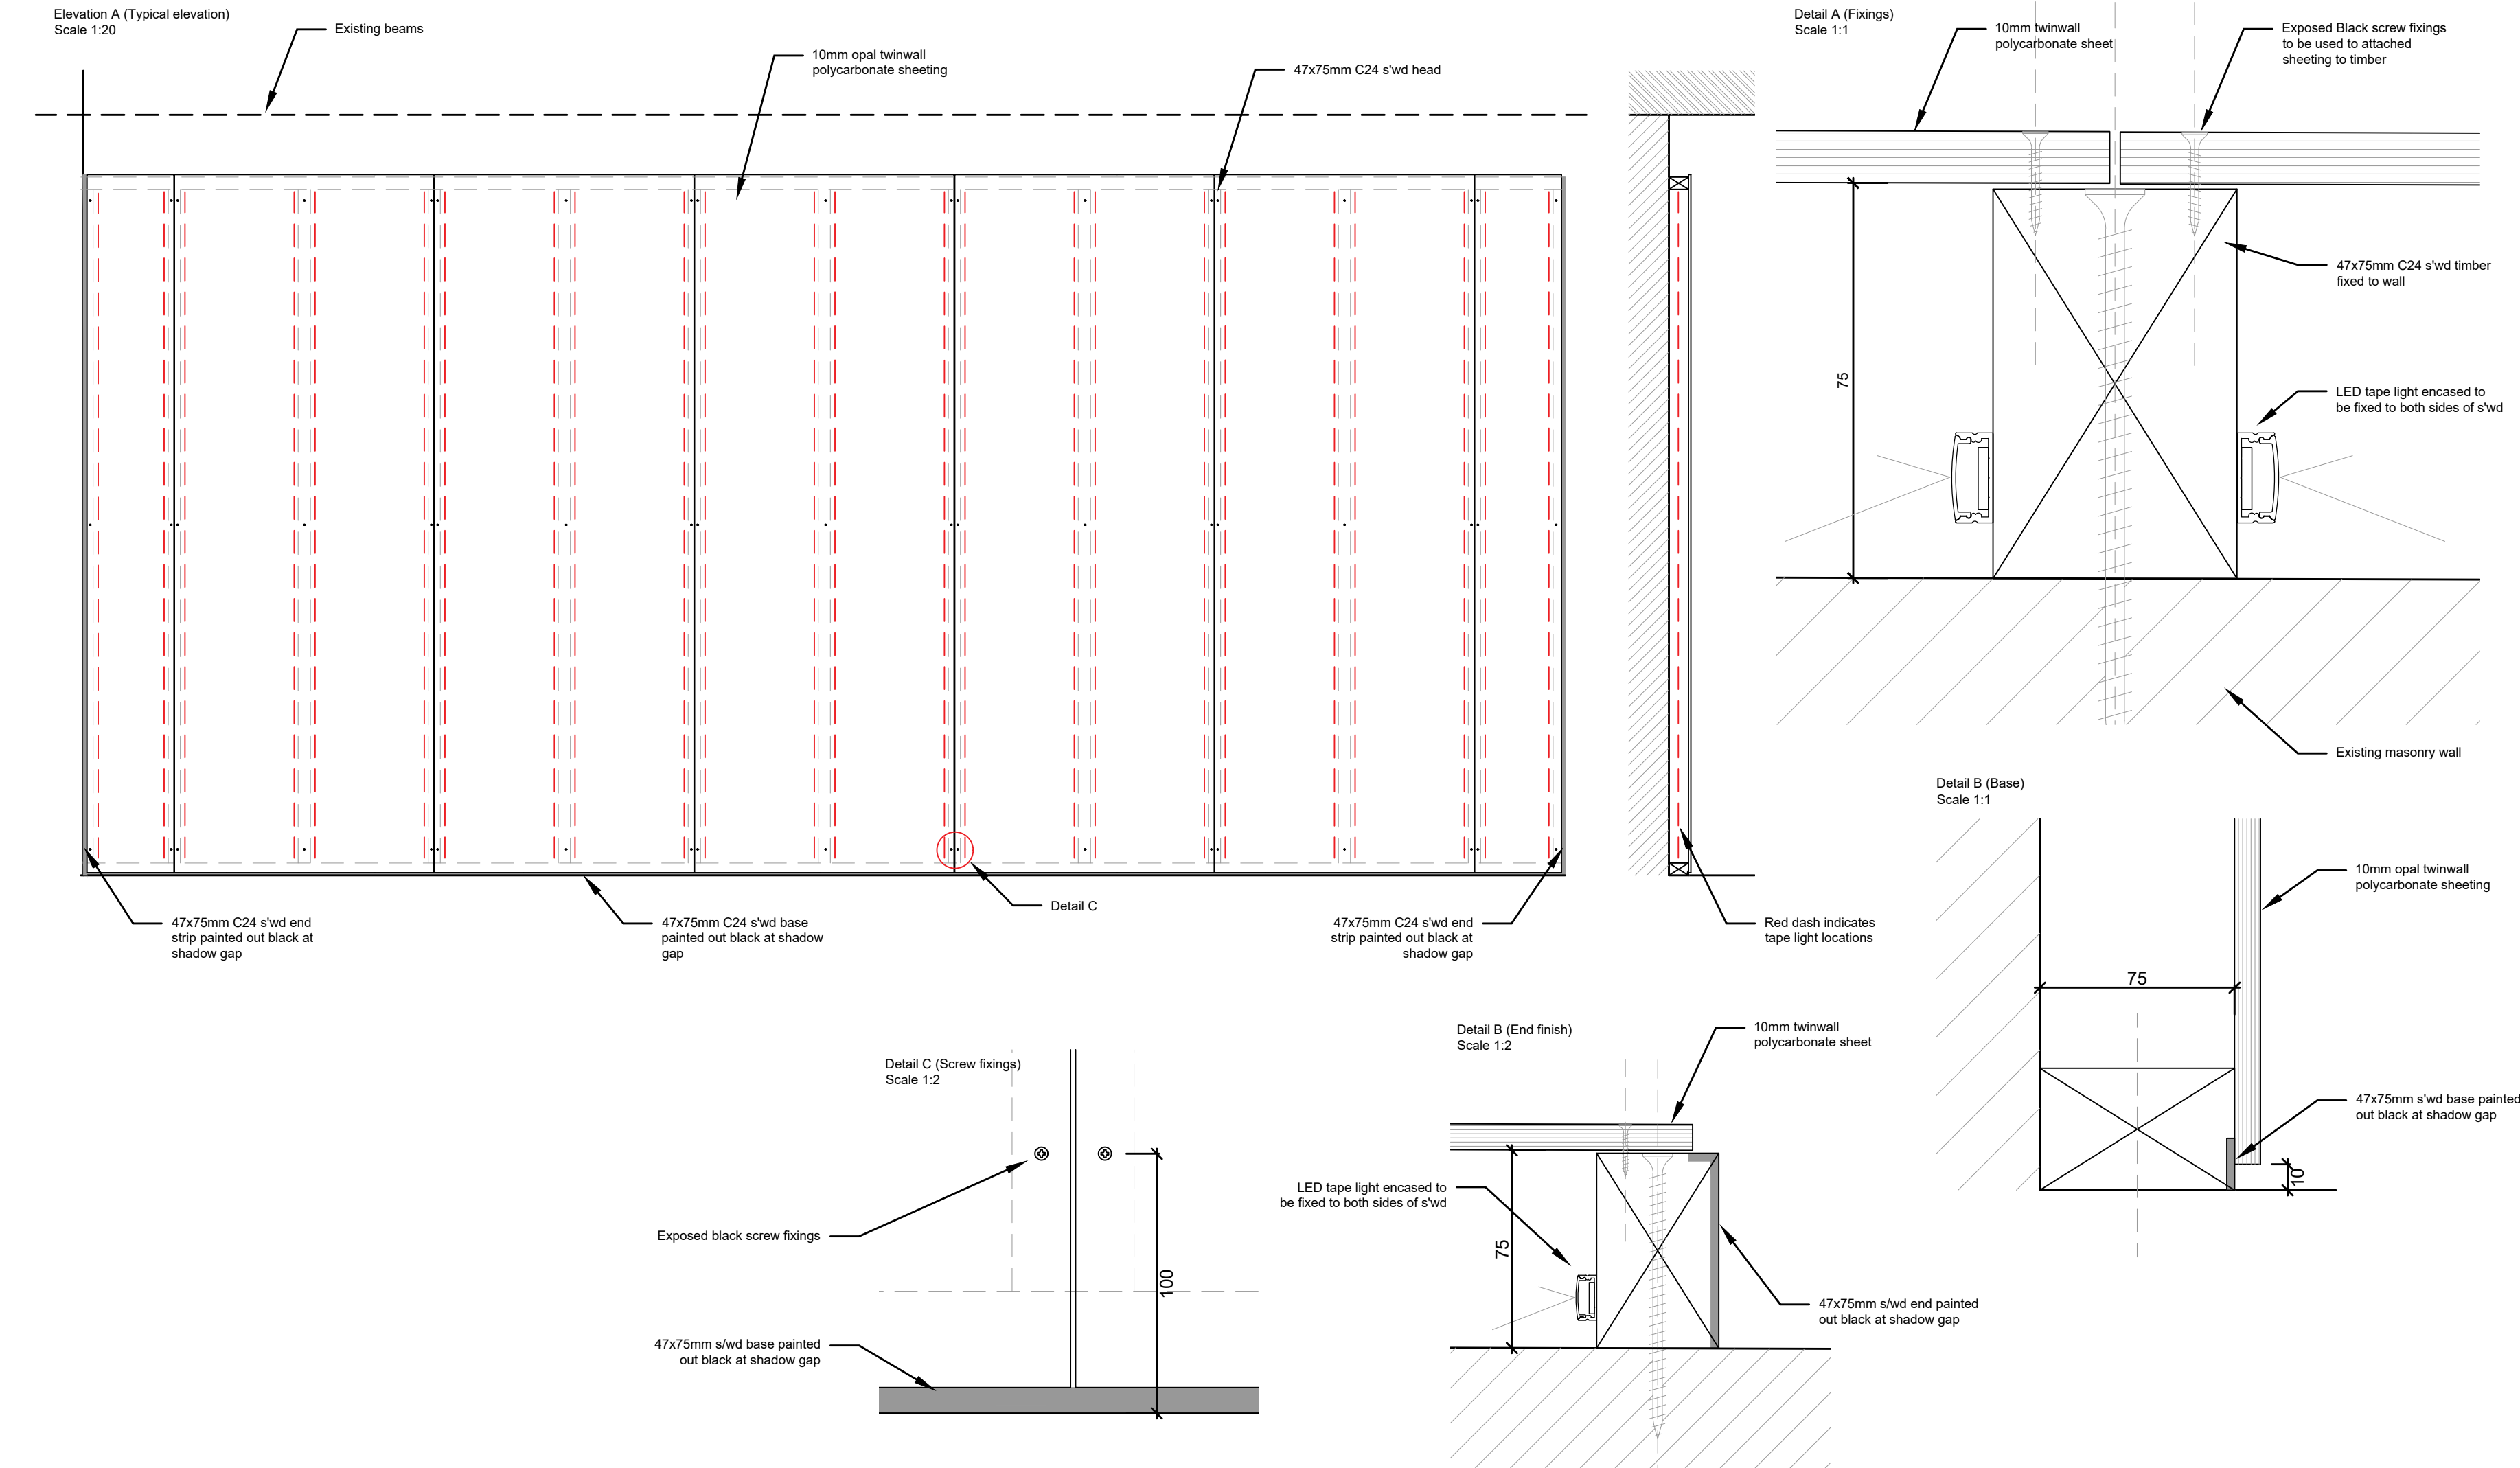

LED lighting locations

REV:	DESCRIPTION:	BY:	DATE:
STATUS:		APPROVAL ISSUE	
 			
I : 01942 621342 f : 01942 226552 www.amspec.co.uk			
CLIENT:	OBI 80 MOSLEY STREET MANCHESTER M2 3FX		
ARCHITECT:			
SITE:			
18 LOWER BYROM STREET MANCHESTER			
TITLE:			
LEVEL 2 LIGHT WALL			
SCALE	AT A2:	DATE:	CHECKED:
	1:20	08.11.19	MS
PROJECT NO:		DRAWN:	REVISION:
1683		CR	MS
02(71)512			