


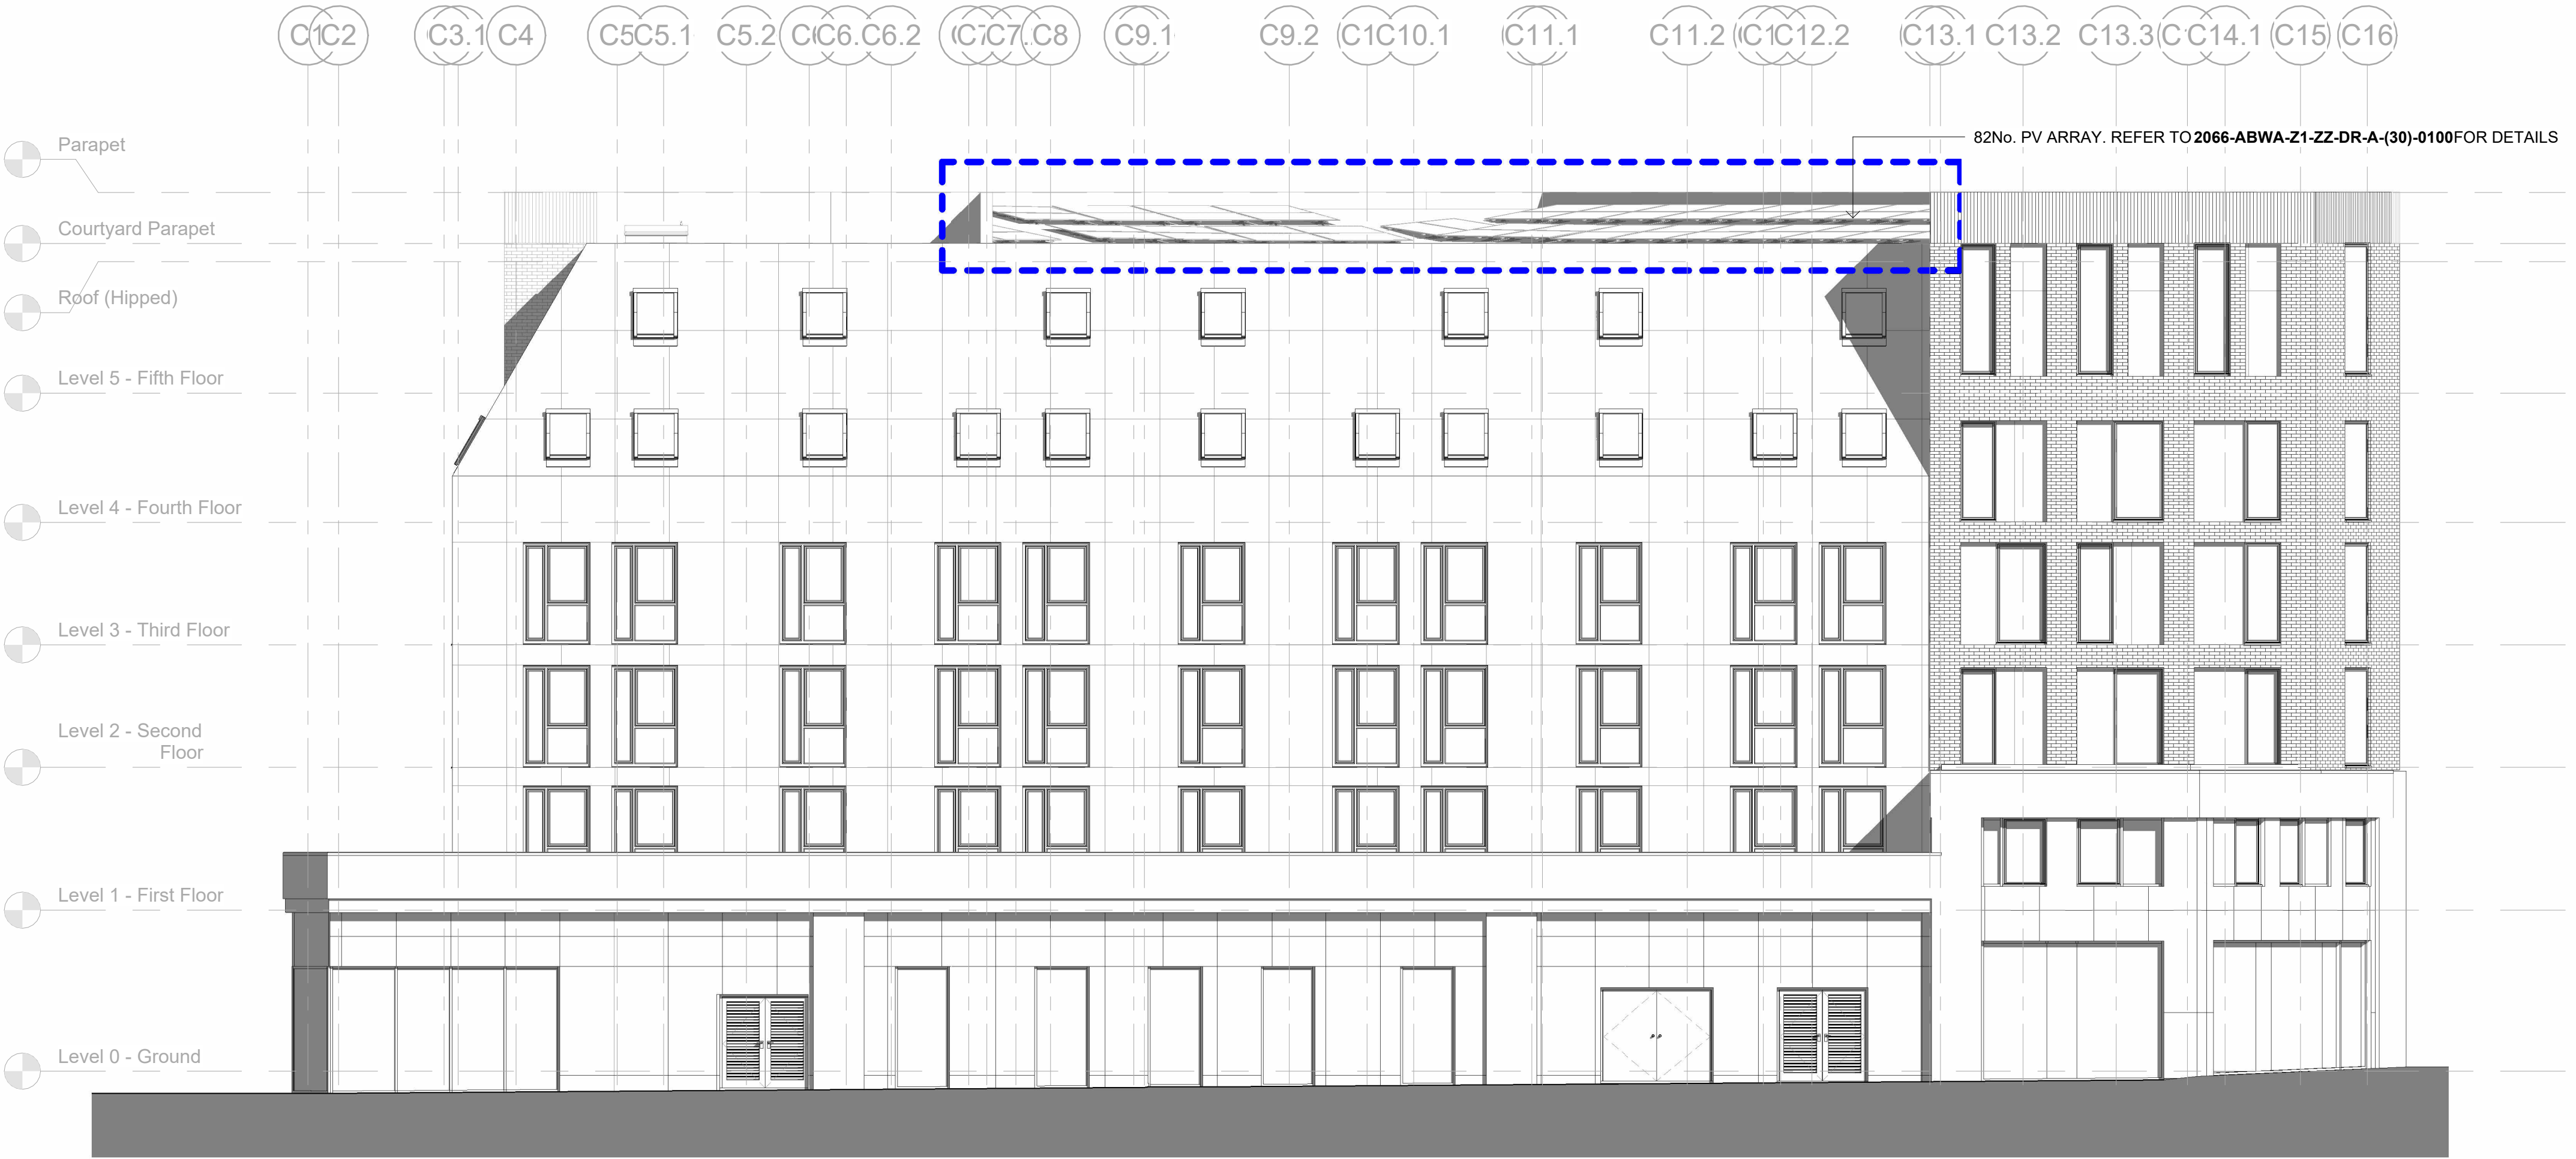

Proposed Polygon Street Elevation

1 : 100

01234510									
Scale: 1:100									
REV		DATE		COMMENT					
CLIENT:									
GGC POLYGON MANCHESTER LIMITED									
PROJECT:									
SONA									
DRAWING:									
Proposed Polygon Street Elevation									
DRAWING N°:		REV:		STATUS		SCALE		CHECKED	DRAWN
2066-ABWA-Z1-ZZ-DR-A-(20)-0200				S4		1 : 100		GW	LG
						SHEET		DATE	
						A2		13.05.2022	