
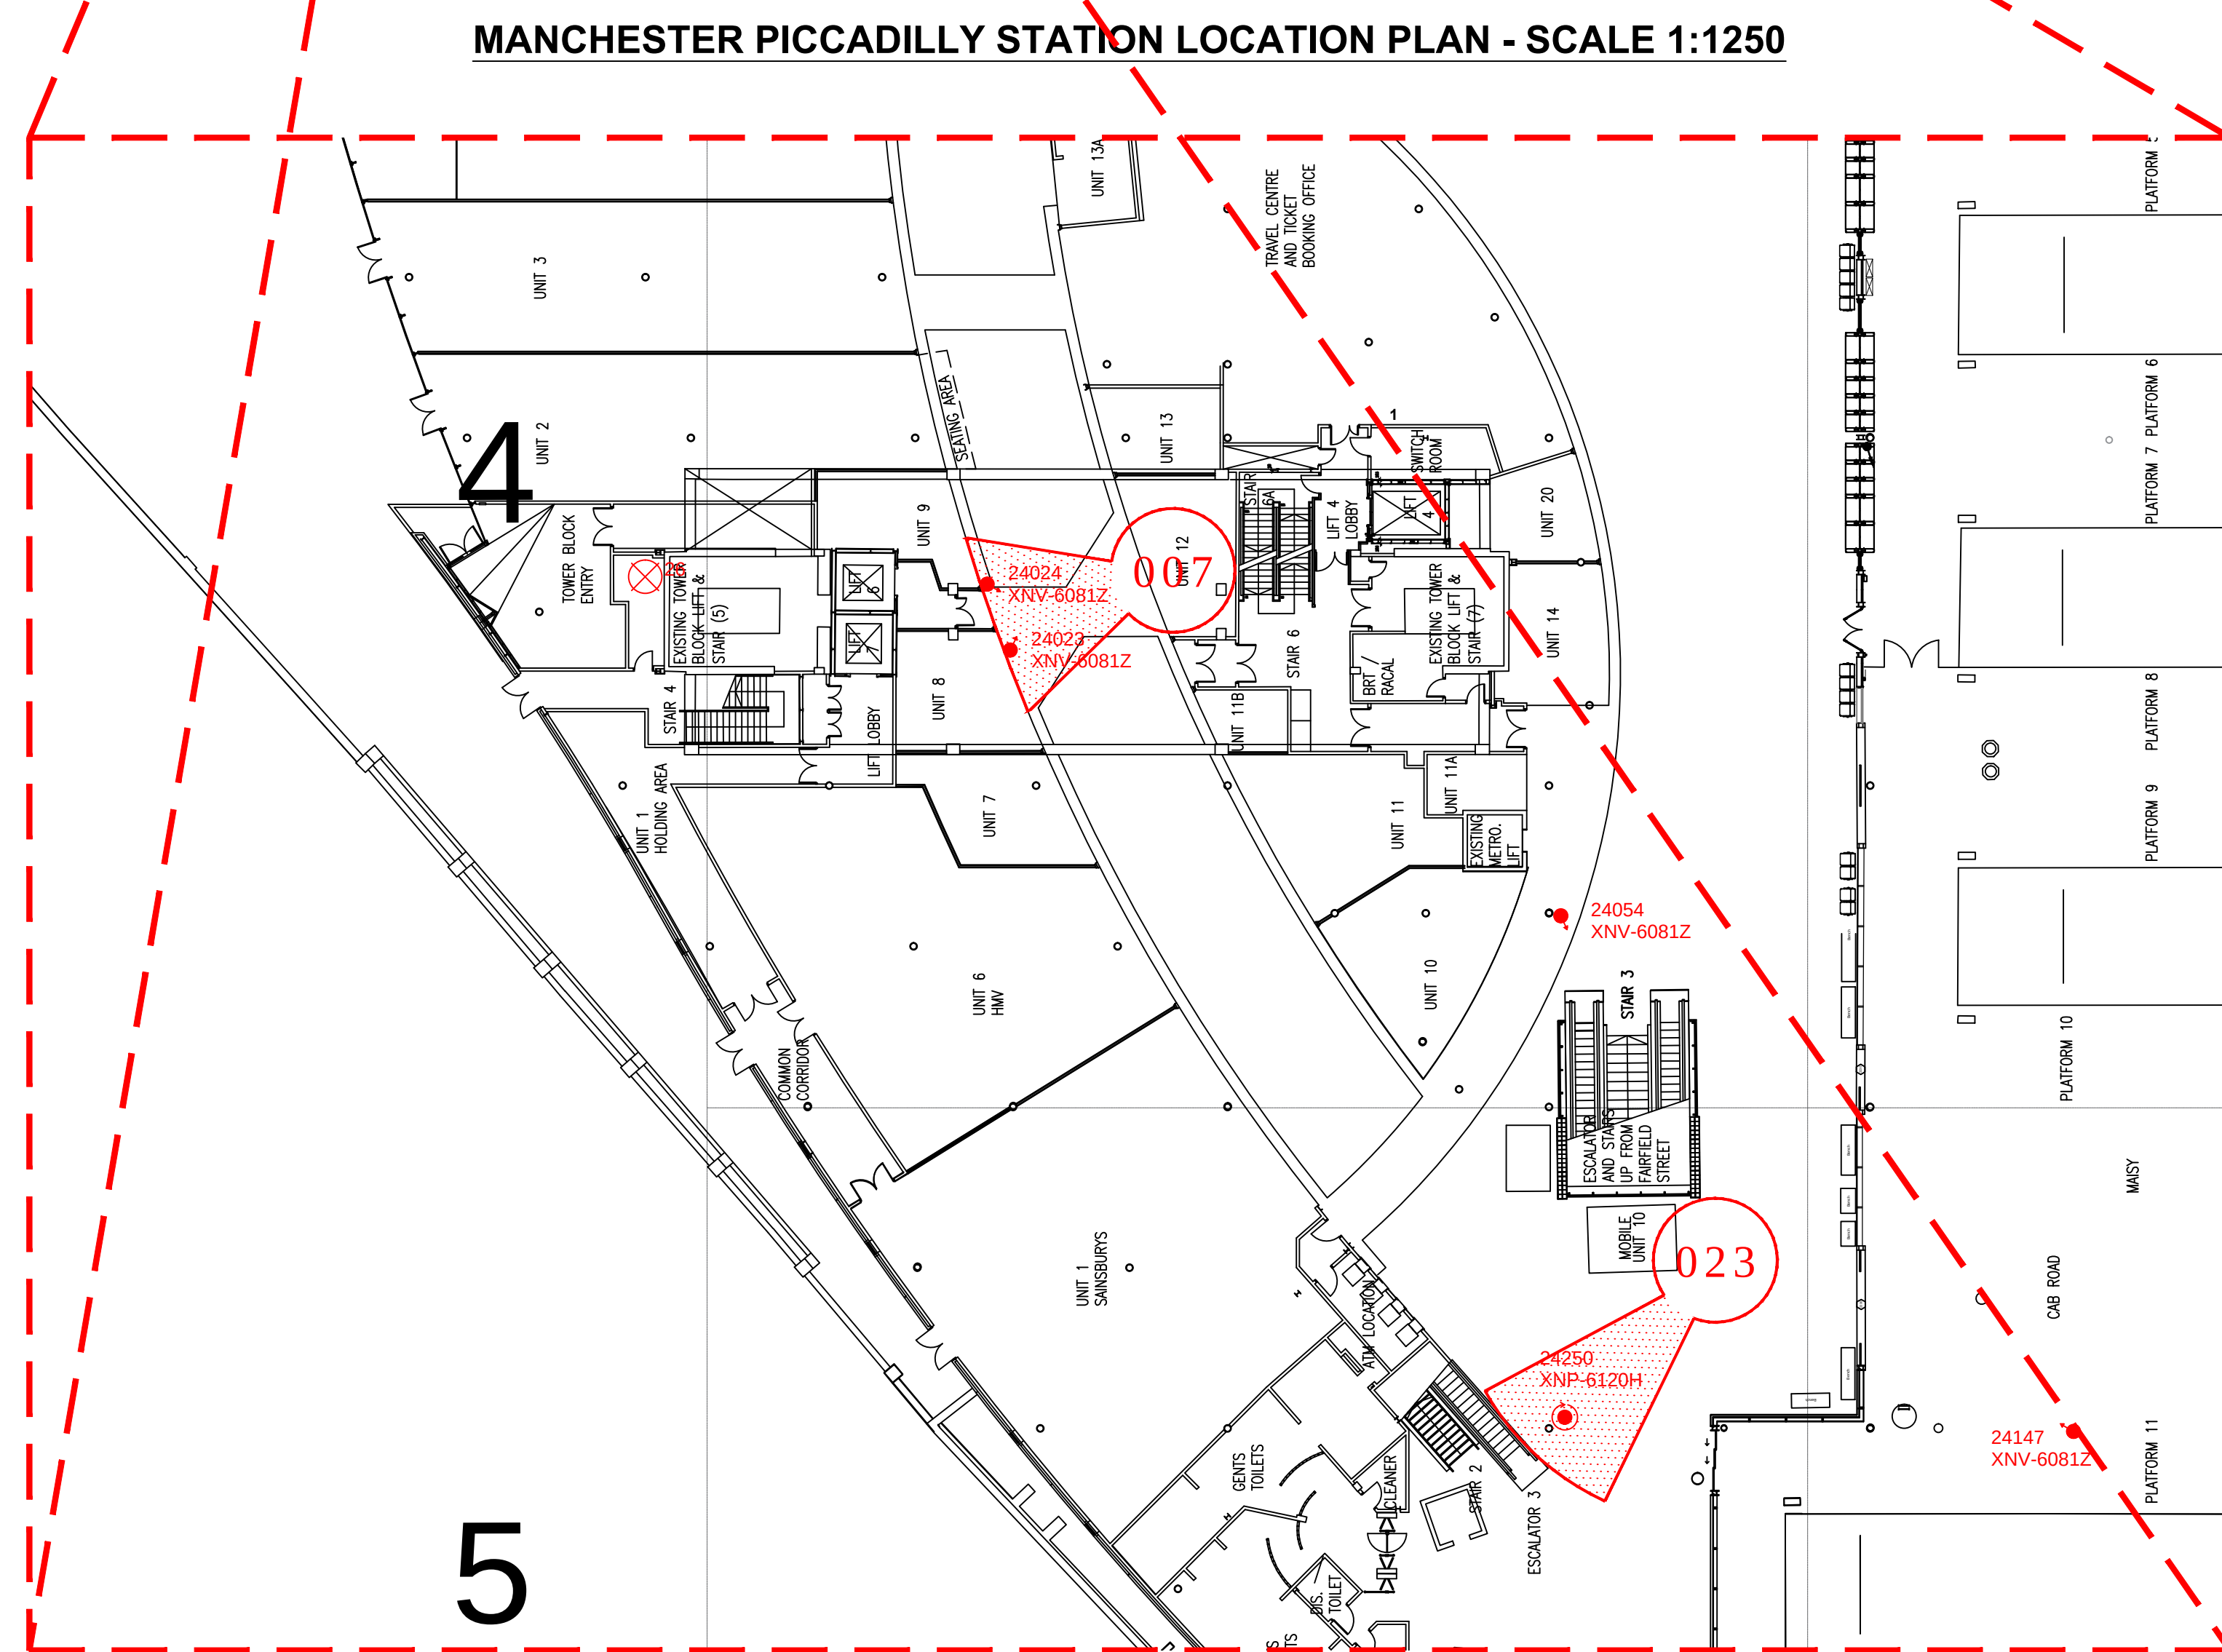
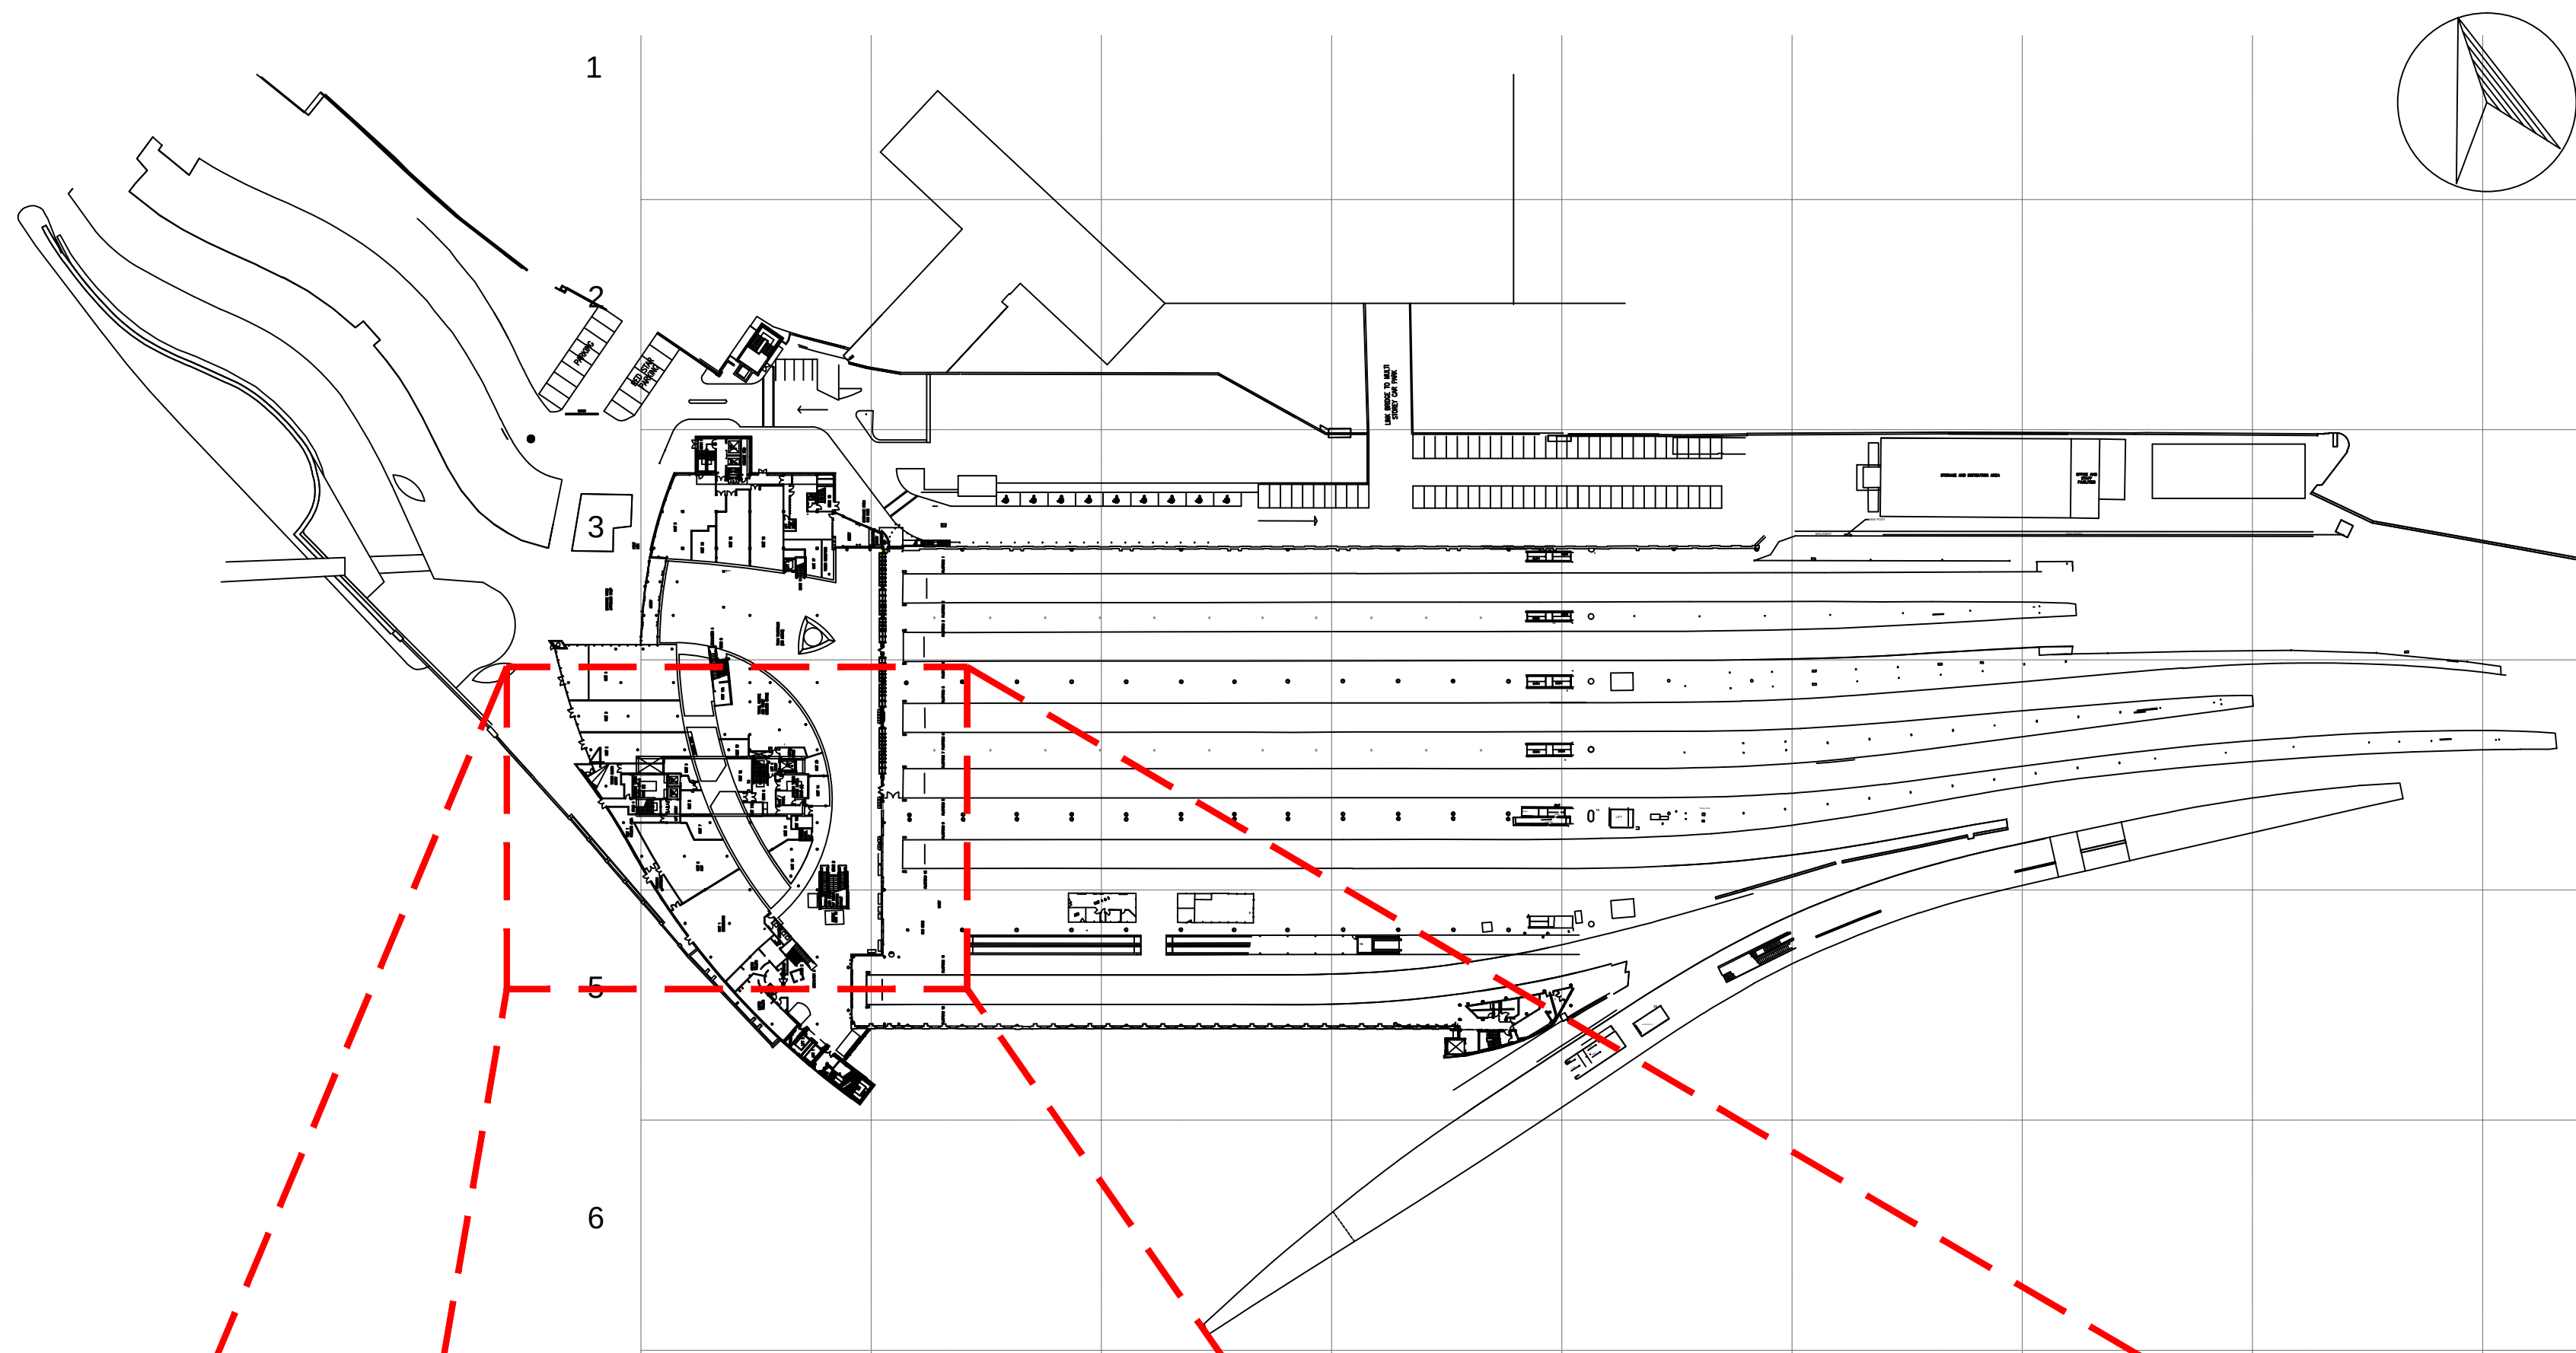
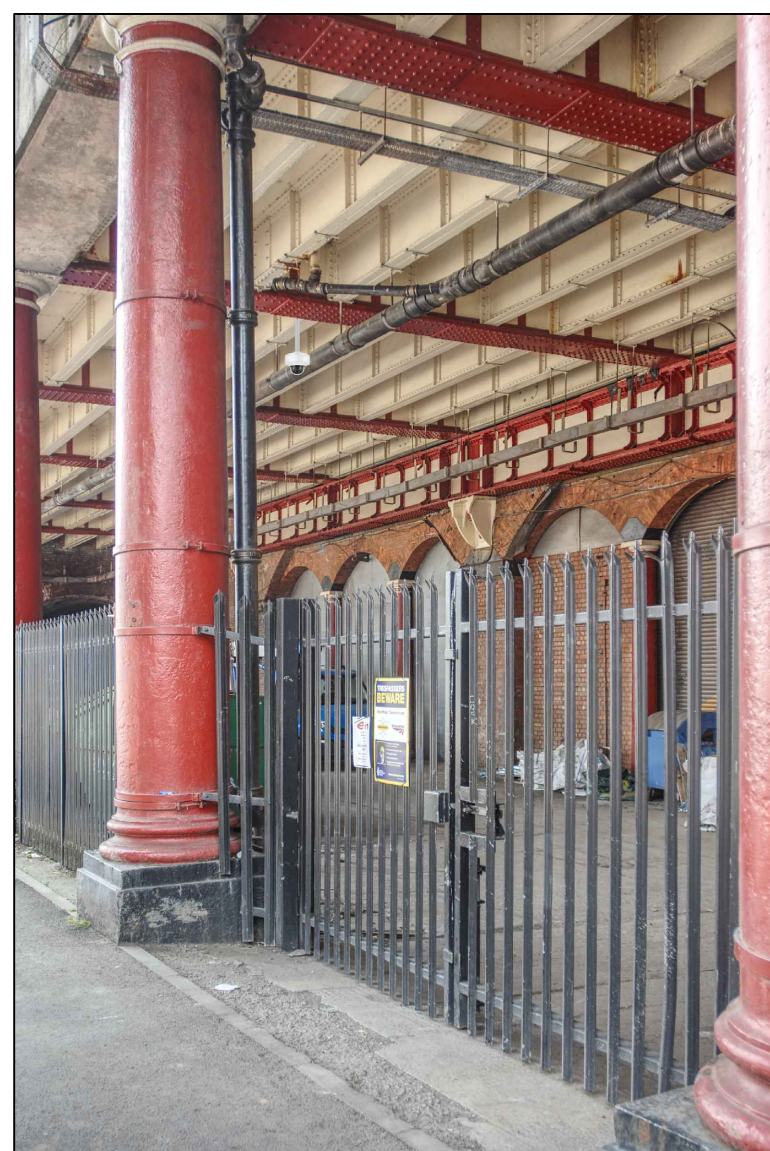


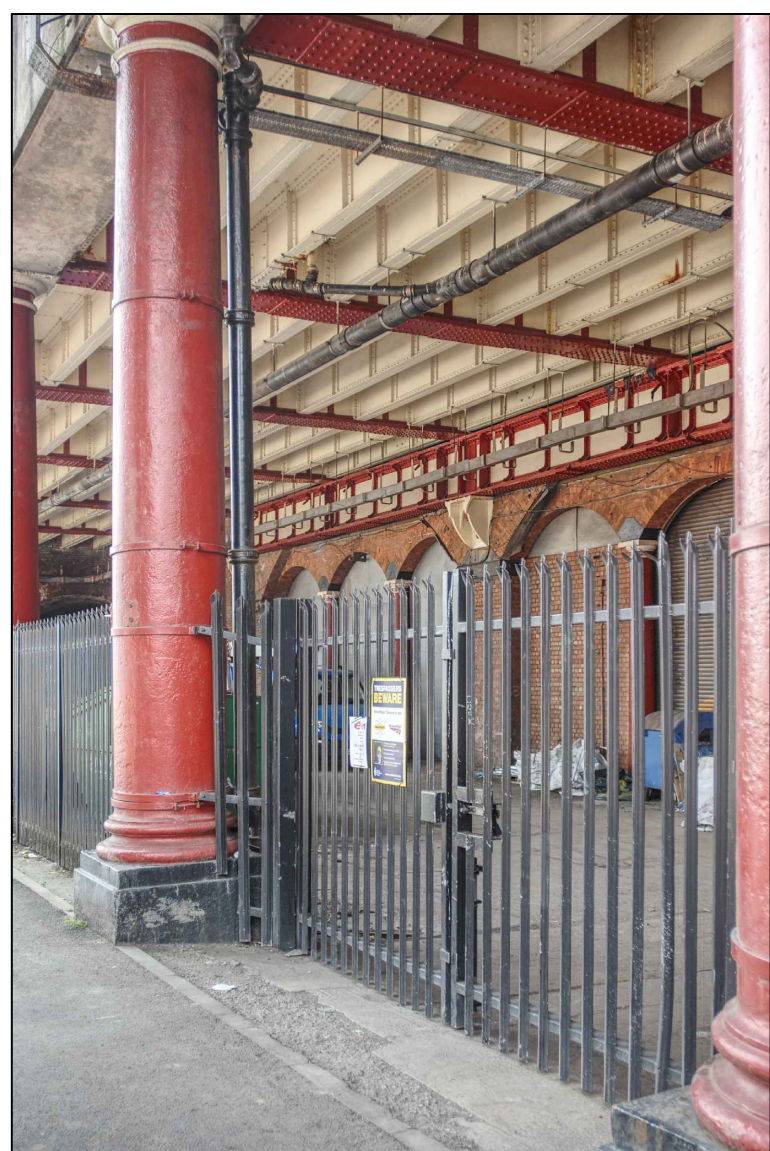

COLOUR KEY

**EQUIPMENT IN BLACK -
DENOTES EXISTING EQUIPMENT**

**EQUIPMENT IN BLUE -
DENOTES EXISTING TO BE REPLACED**

**EQUIPMENT IN GREEN -
DENOTES EXISTING TO BE RECOVERED**

**EQUIPMENT IN MAGENTA -
DENOTES ENHANCED NWR EQUIPMENT**

**EQUIPMENT IN RED -
DENOTES NEW NWR EQUIPMENT**

LEGEND

 EXISTING NODE LOCATION
 EXISTING FIXED/DOME CAMERA
 EXISTING PTZ CAMERA

P01	29/7/21	DRAFT FOR LISTED BUILDING CONSENT	JPT	CRC	-
Rev	Date	Description of Revisions	Drawn	Chkd	Appr



Contractor

 **Linbrooke**
People • Technology • Connectivity

Unit 3 & 4 Churchill Way
Chapelton
Sheffield
S35 2PY

Project	NWR MANAGED STATIONS SISS RENEWALS - 169779
---------	--

Drawing Title

MANCHESTER PICCADILLY STATION
EQUIPMENT LOCATION VIEWS
NEW EQUIPMENT
MAIN CONCOURSE

Designed	J.Gatley	Sig	Date 28/5/21
Drawn	J.Tobin	Sig	Date 29/7/21
Checked	-	Sig	Date -
Approved	-	Sig	Date -

Scale 1:250	ELR & Mileage CMP2
Alternative Reference N/A	Sheet 21 of 22
Drawing Number MAN-NWR-LBR-PLAN-101000-Y641	Revision P01