


THIS DRAWING IS COPYRIGHT AND SHOULD NOT BE REPRODUCED WITHOUT PERMISSION OF THE ARCHITECT
ALL DIMENSIONS TO BE CHECKED ON SITE - DO NOT SCALE

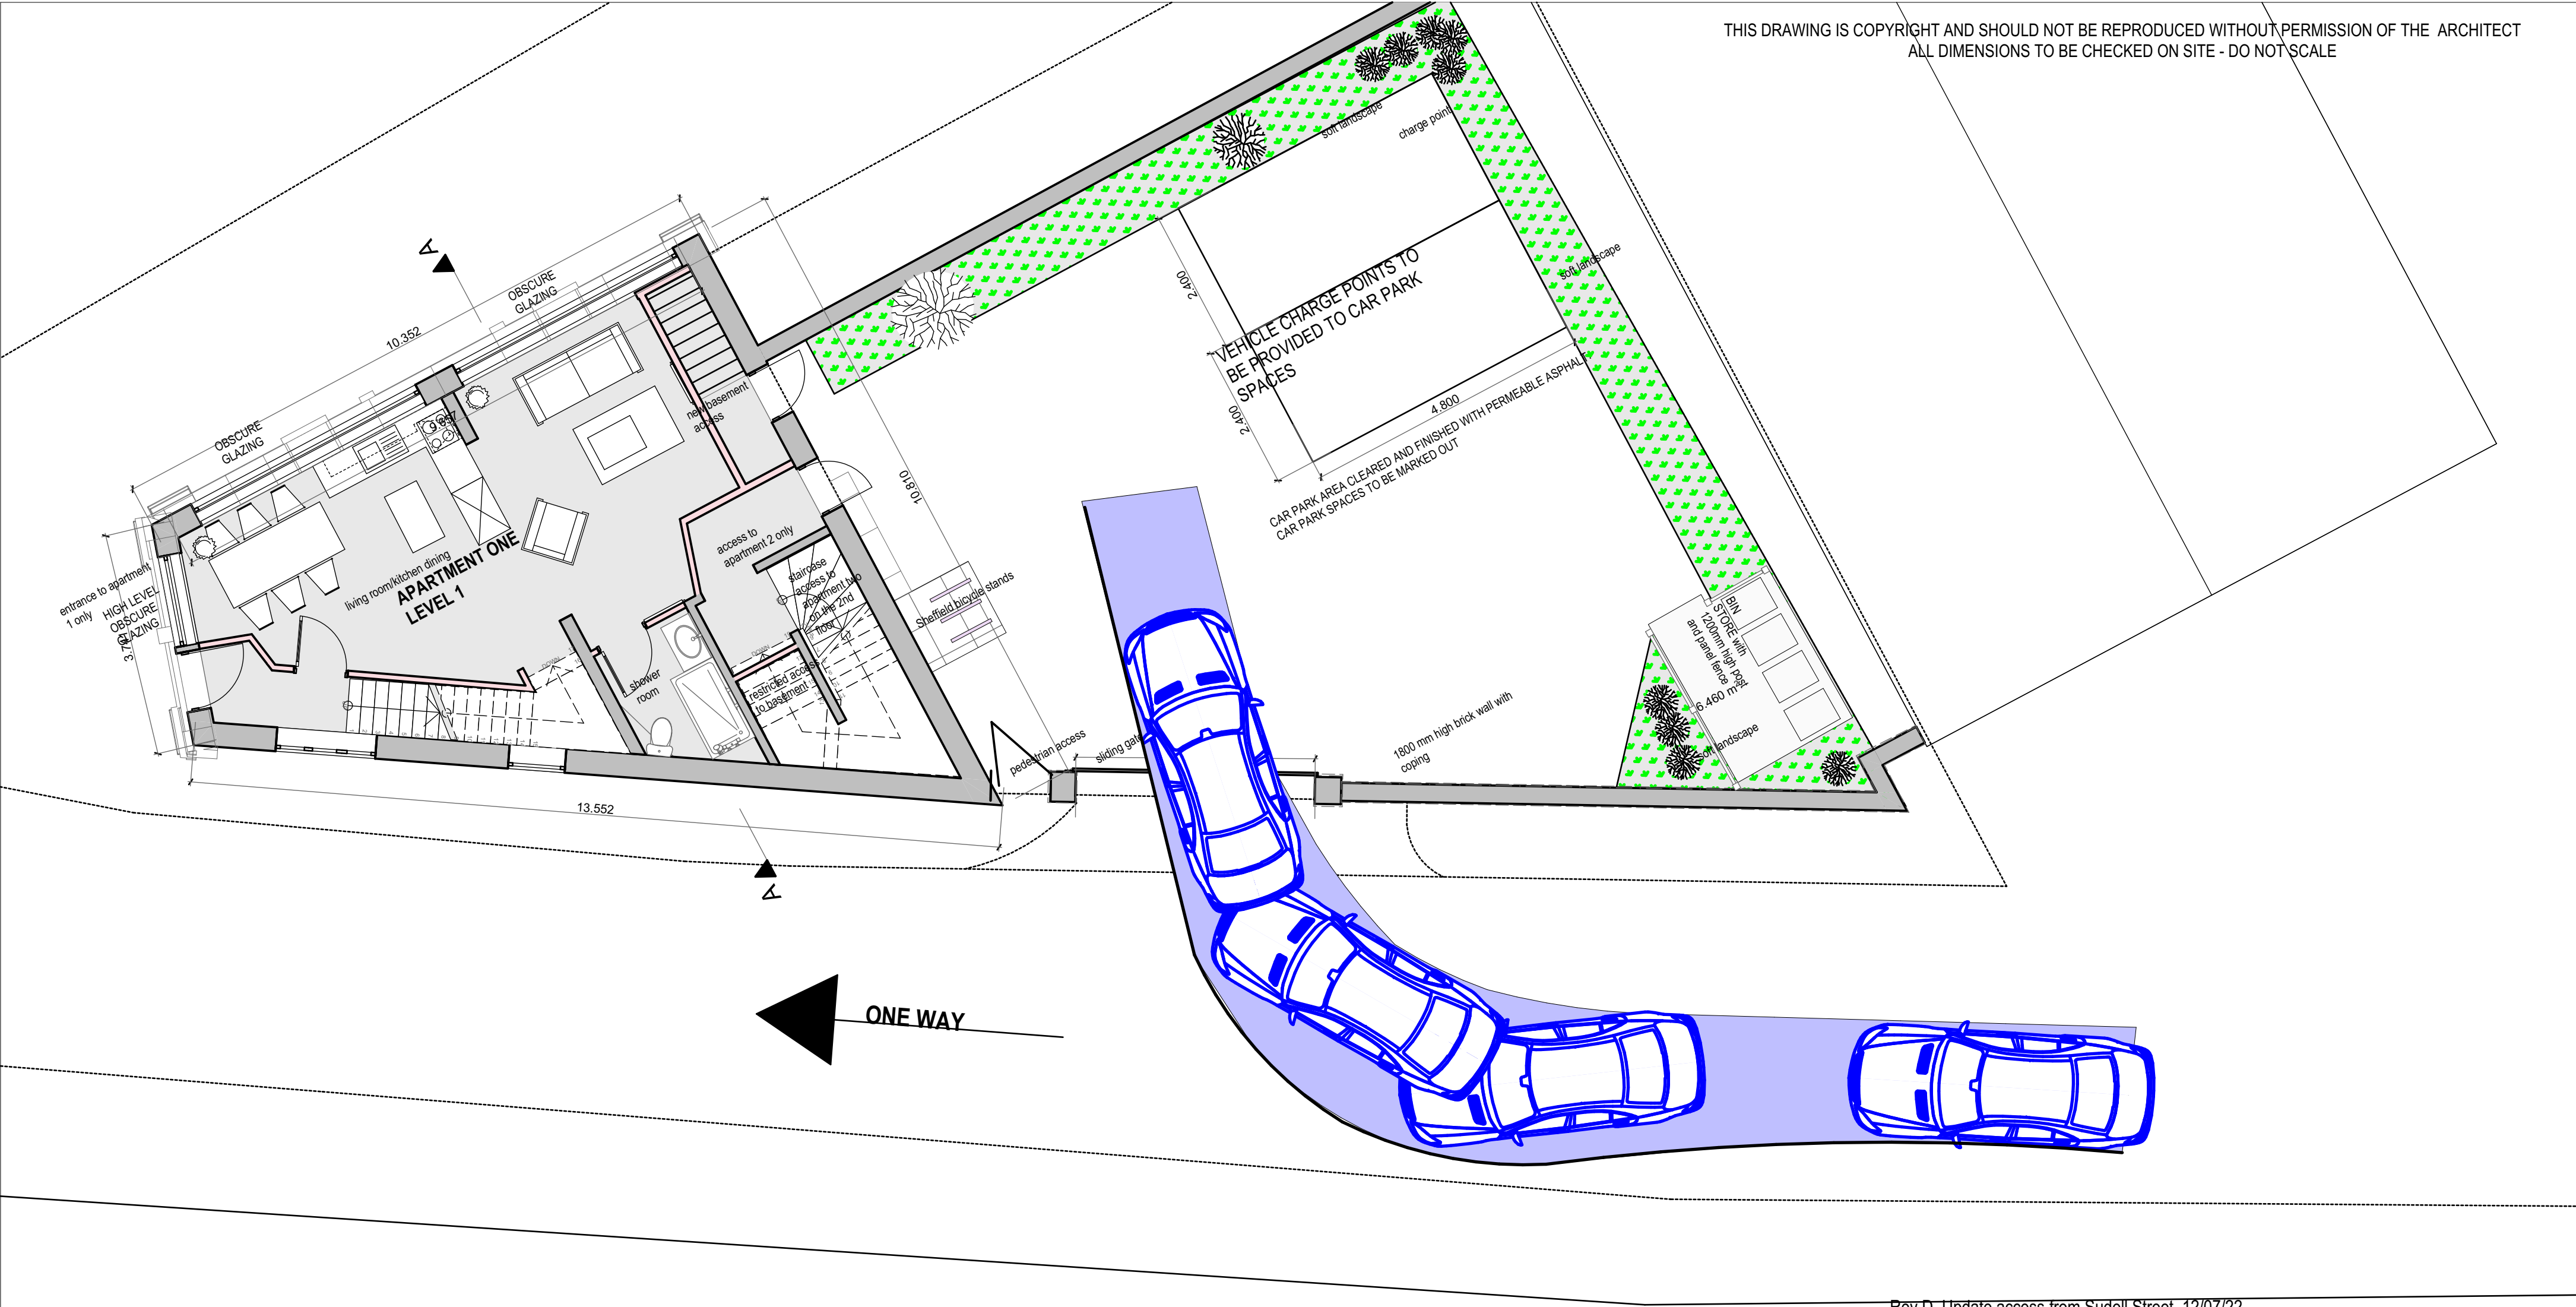

Rev D. Update access from Sudell Street. 12/07/22
Rev C. remove down lighters from elevations. Remove basement access to gable end and relocate. Omit fencing to Sudell Street boundary and provide a brick boundary wall with coping and black gates. 8/12/20

Rev B. Amend site treatment to be consistent with the information and alterations to the layout indicated on 40283/14

REV A FENCING NOTE ADJUSTED. 31/10/2019



TEL: 0161 941 7417 MOBILE 0774 988480



3 KENDAL DRIVE GATLEY CHEADLE SK8 4QJ
TEL: 0161 408 4882 MOBILE 07711583075
Email: ron@gonshaw-associates .com

CLIENT			MR JONATHAN BLACKSTON		
SITE/CONTRACT			REFURBISHMENT AND CONVERSION 18-20 ROCHDALE RD. M/C M4 4HT		
TITLE			SITE ACCESS		
DATE	OCT 19	SCALE	1:75	DRG No.	40285 / 13 D /
CHECKED		DRAWN.			