



KEY PLAN (1:500)

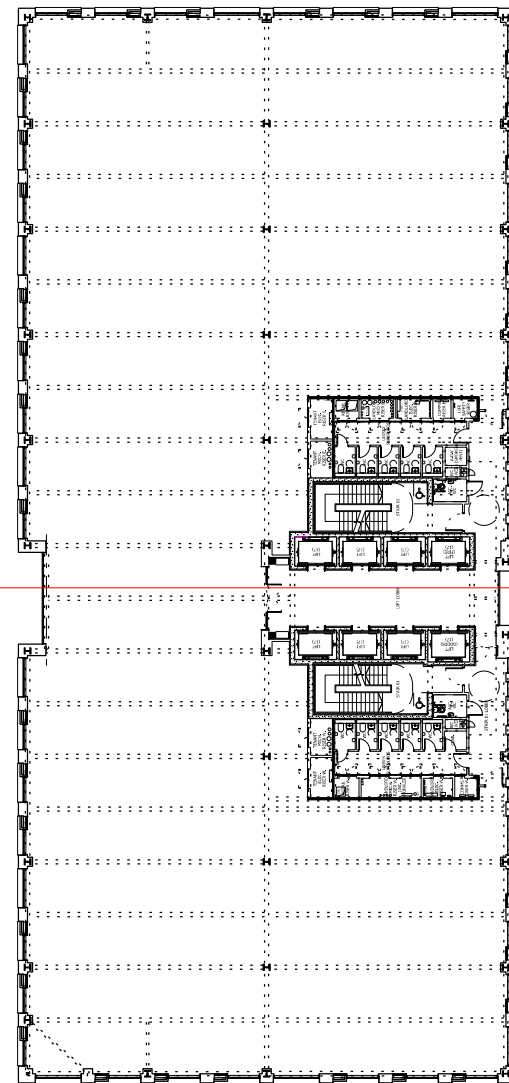

+101.200 (LIFT OVERRUN PARAPET)

+98.900 (PARAPET)

+96.940 (PARAPET)

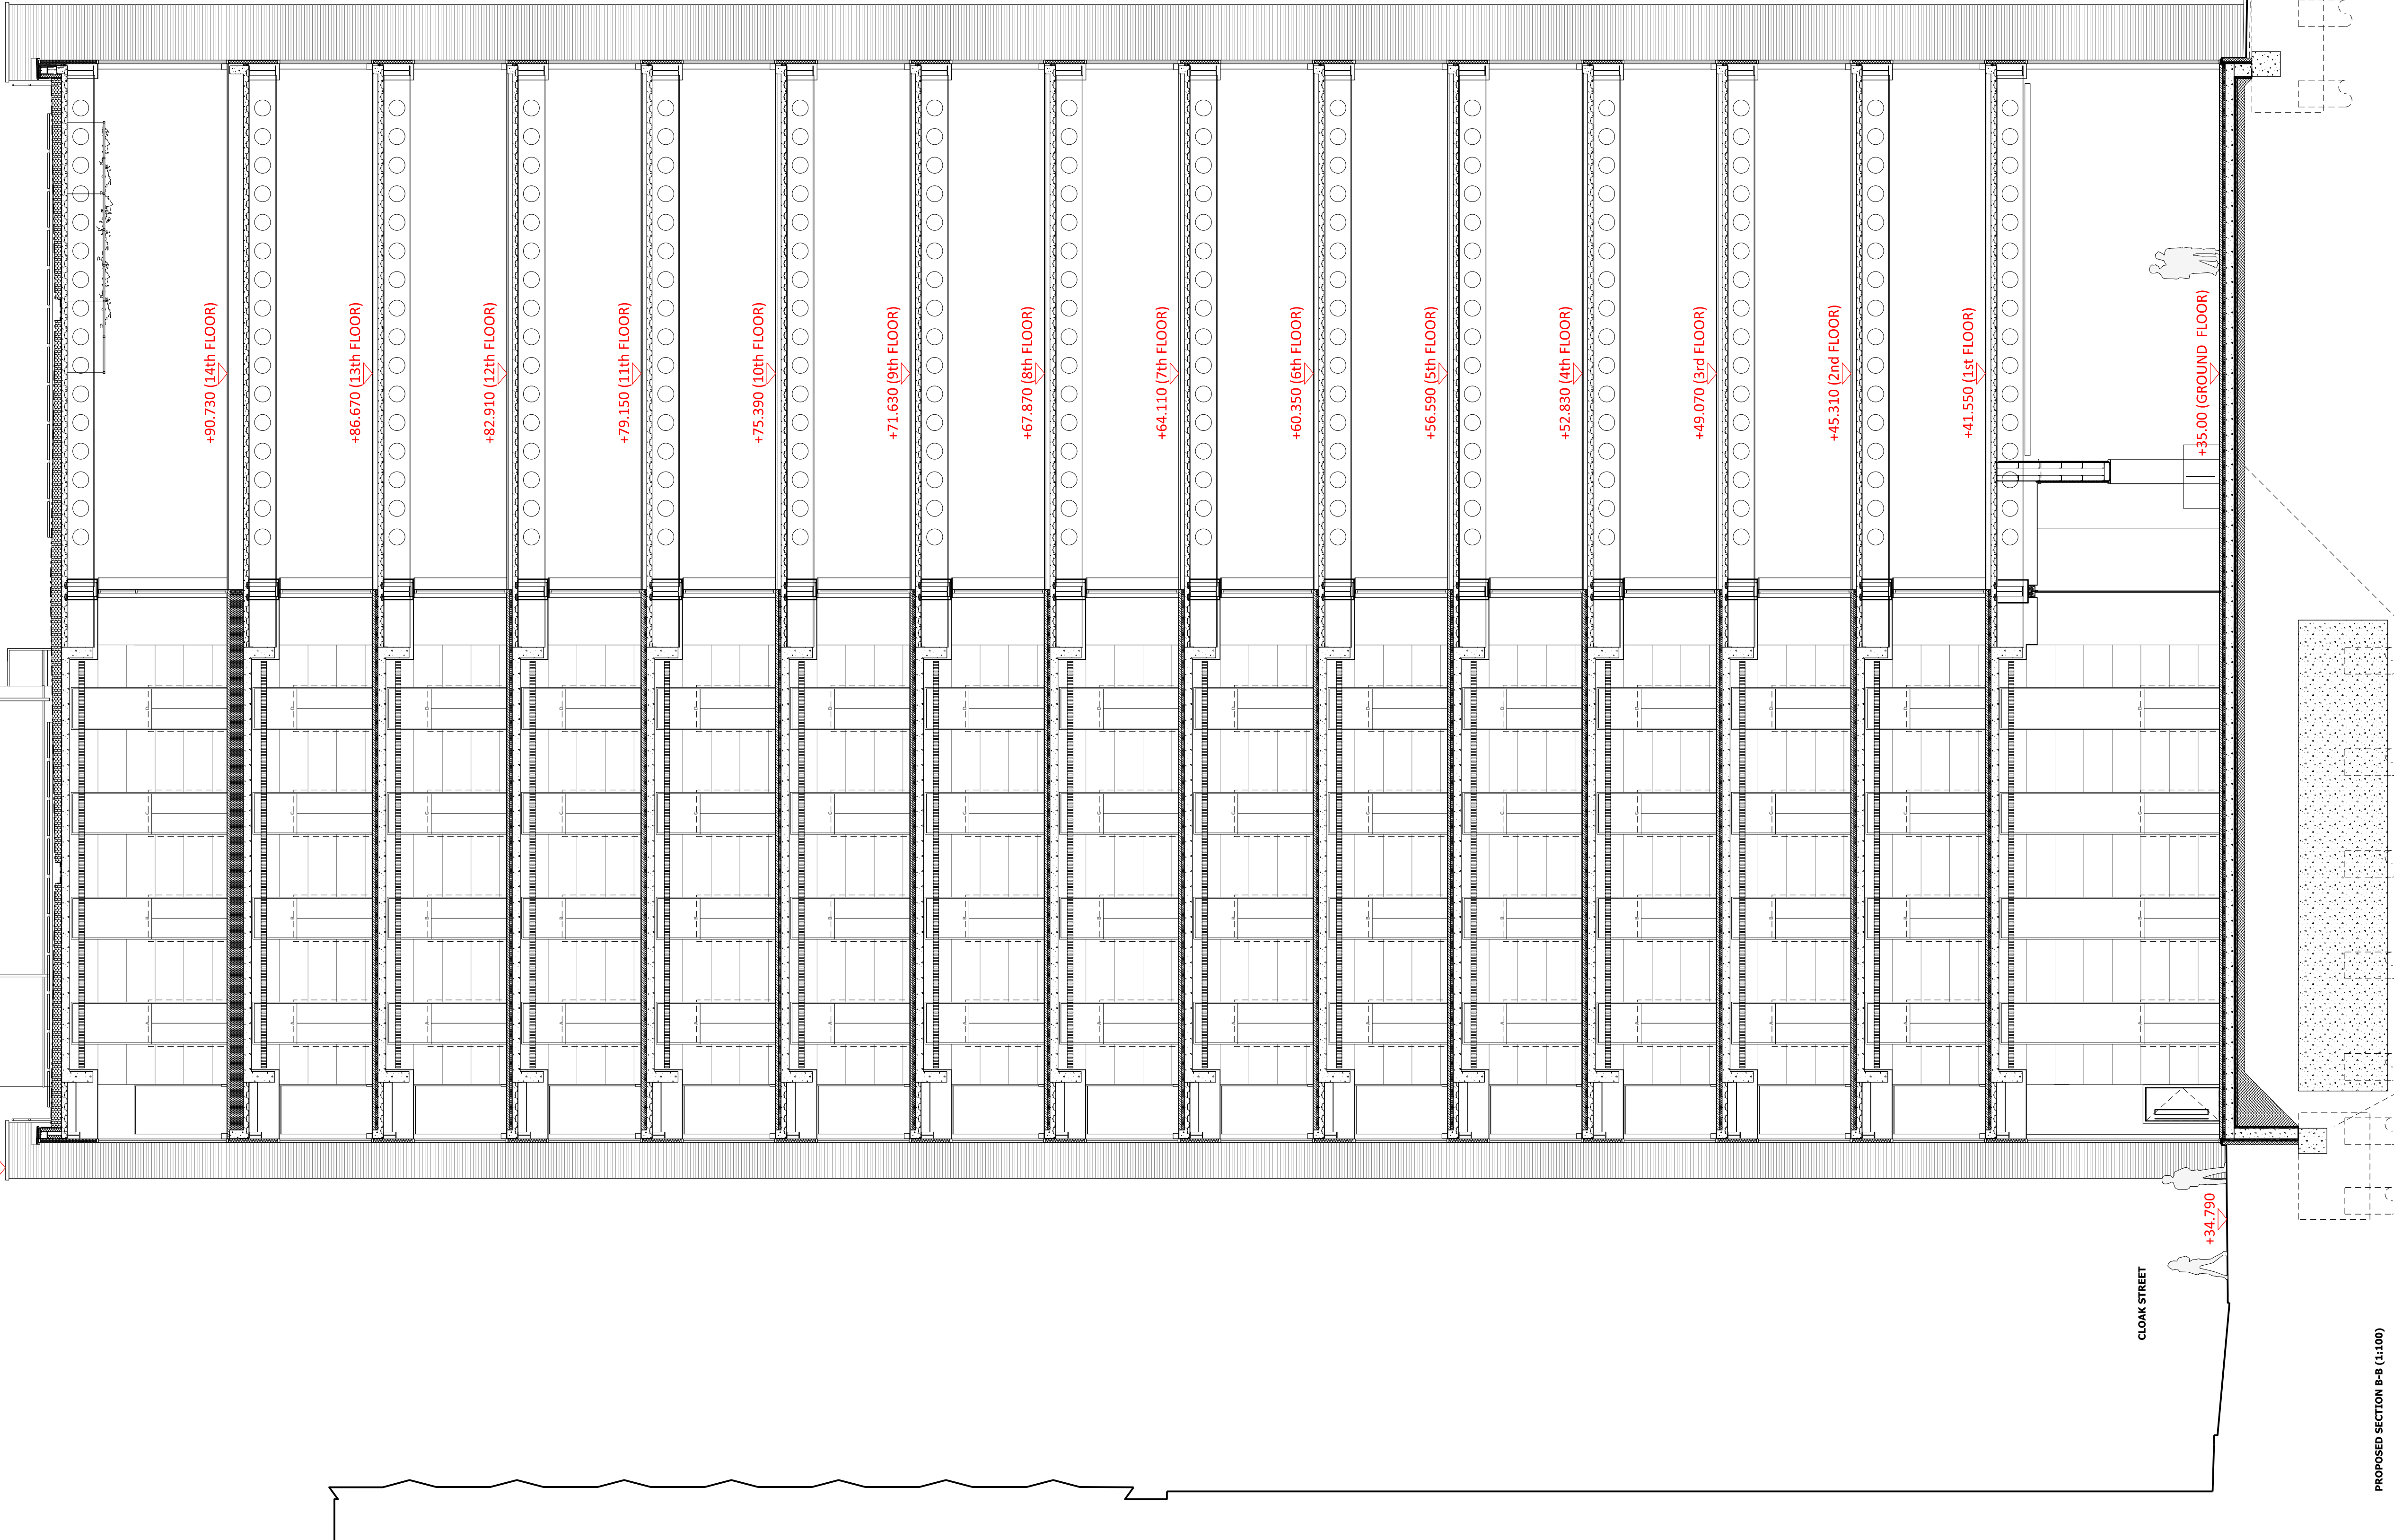

revision notes
rev P01 - 2022-02-04 - Stage 2/Work in Progress Issue
rev P02 - 2022-05-01 - Work in Progress/Planning Issue
rev P03 - 2022-06-01 - Planning Issue

project No.3 Circle Square
client Bruntwood SdTech
job no. 0256
drawing no. CS3-BAR-03-XX-DR-A-05-0131

drawing title
drawing scale
drawing created
drawing rev

Proposed Section B-B
1:100 & 1:500 @ A1; 1:200 & 1:1000 @ A2
January 2022
P03

This drawing is the copyright of bridge architects Ltd and may not be reproduced in any form without prior written consent. Issue of the drawing does not impart any right or implied copyright license.