


NOTICE

THIS DRAWING INCLUDING THE PRINCIPLES OF DESIGN, REMAINS THE PROPERTY OF HAYVERN ELECTRICAL LTD. AND IS ISSUED ON THE UNDERSTANDING THAT IT IS NOT REPRODUCED OR LOANED IN PART OR WHOLE EXCEPT WITH THE OWNERS WRITTEN CONSENT. IT IS NOT TO BE USED IN ANY MANNER THAT MAY BE DETRIMENTAL TO HAYVERN ELECTRICAL LTD. ACCEPTANCE OF THIS DRAWING WILL BE CONSIDERED AS AN AGREEMENT OF THE ABOVE.

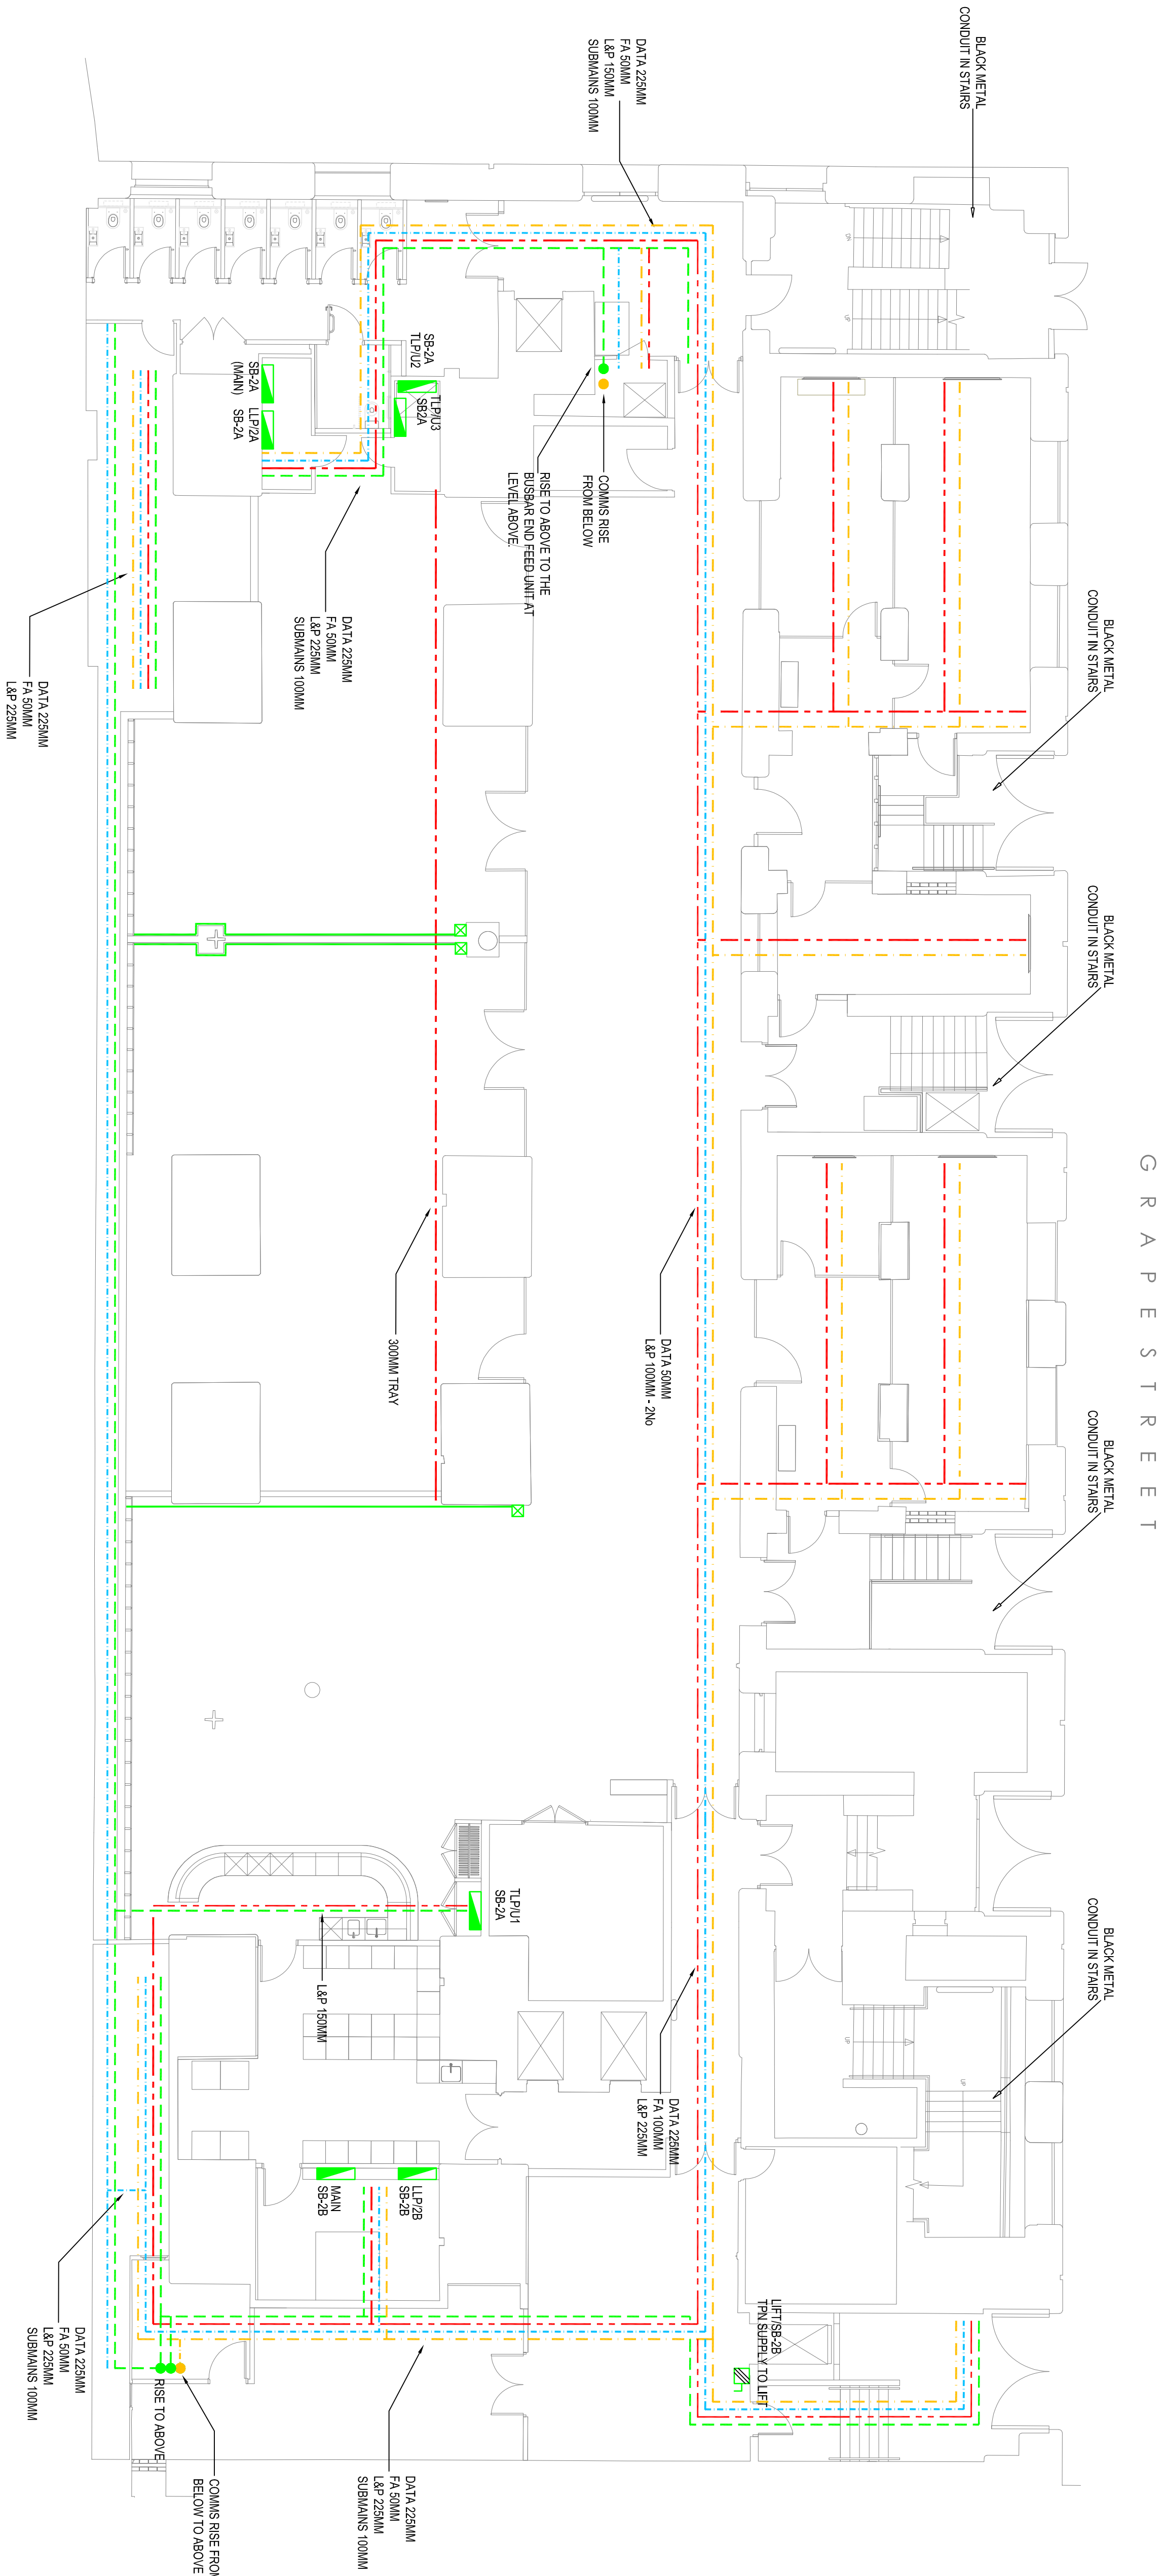

LEVEL 2 - CONTAINMENT LAYOUT

LEGEND OF CABLEWAYS SYMBOLS	
SYMBOL	DESCRIPTION
	TPN DISTRIBUTION BOARD
	DATA CABLE CONTAINMENT
	FA AND ELY CABLE CONTAINMENT
	POWER AND LIGHTING CABLE CONTAINMENT
	SUB MAIN CABLE CONTAINMENT
	MDU RISER

AS FITTED DRAWING

Revisions	Description	Ref	Eng	Date
 HAYVERN ELECTRICAL LTD • INDUSTRIAL • COMMERCIAL • DOMESTIC 56 QUEEN STREET, FARNWORTH, BOLTON, 01204 579975				
Client: MANCHESTER QUAYS LTD				
Project Title: THE BONDED WAREHOUSE, PHASE 2				
Drawing Title: LEVEL 2 CONTAINMENT LAYOUT				
In Association with				
Drawn by: HR	Checked by: BN	Date: JULY 19	Scales: 1:100@A1	(work to figured dimensions)
DRG No. E005	Rev. A/F1			