


Door Type A3 : Accessible WC Cubicle Door


GENERAL NOTE

To be read in conjunction with Schedule of Works, Door Schedule and GA plans.


DOOR 2D.37
950 X 2100
44MM THICK
RAL TBC
THUMBTURN LOCK ACCESS CONTROL
NO FIRE RATING
SURFACE CLOSER RAL 9005
SIGNAGE

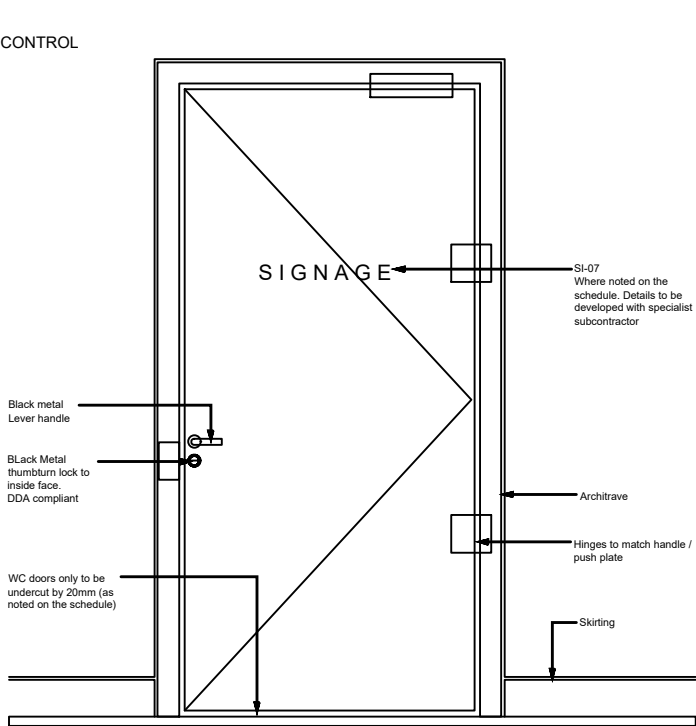

1 Type A3 : Front Elevation
1:25 @ A3

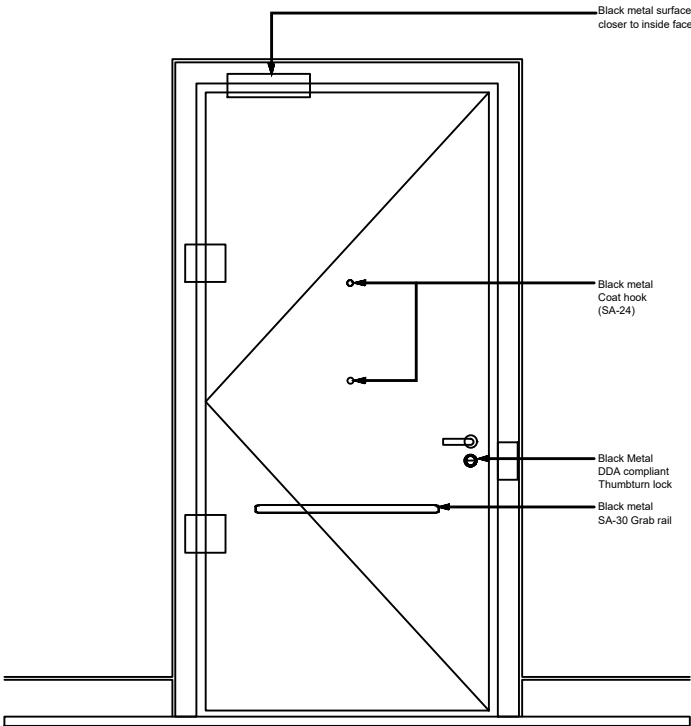

2 Type A3 : Rear Elevation
1:25 @ A3

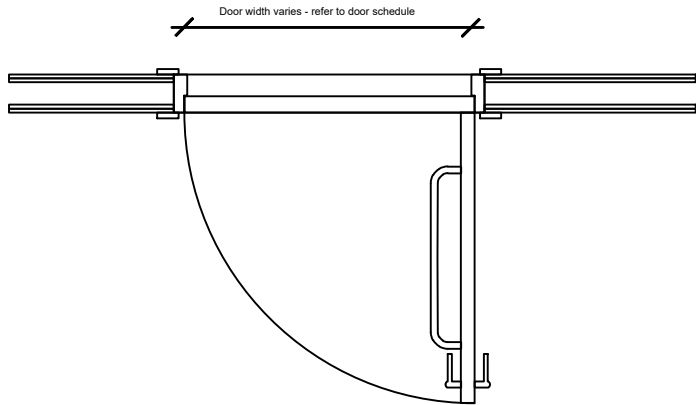

3 Type A3 : Plan
1:25 @ A3

Door Type A3 : Accessible WC Cubicle Door
Lacquered Faced Timber Door

NOTES:
44mm thick solid core door.
Fire rating: N/A
Black metal ironmongery

Signage Design TBC
Refer to Sanitaryware schedule for grab rails

Notes:

Do not scale from this drawing. All dimensions to be checked on-site by contractor to ensure accuracy prior to any installation. All design work produced by Amspec Ltd is for indicative purposes only. It is the client and contractors responsibility to ensure that building control and fire officer approval have been met prior to commencement of site work

REV:	DESCRIPTION:	BY:	DATE:
STATUS: APPROVAL ISSUE			
amspec DESIGN & BUILD SOLUTIONS 1 : 01942 621342 f : 01942 226552 www.amspec.co.uk			
CLIENT:	AS BUILT 80 MOSLEY STREET MANCHESTER M2 3FX		
ARCHITECT:			
SITE:	18 LOWER BYROM STREET MANCHESTER		
TITLE:	DDA WC CUBICLE DOOR		
SCALE AT A3: 1:25	DATE: 02.12.19	DRAWN: CR	CHECKED: MS
PROJECT NO: 1683	DRAWING NO: 02(32)404	REVISION:	