


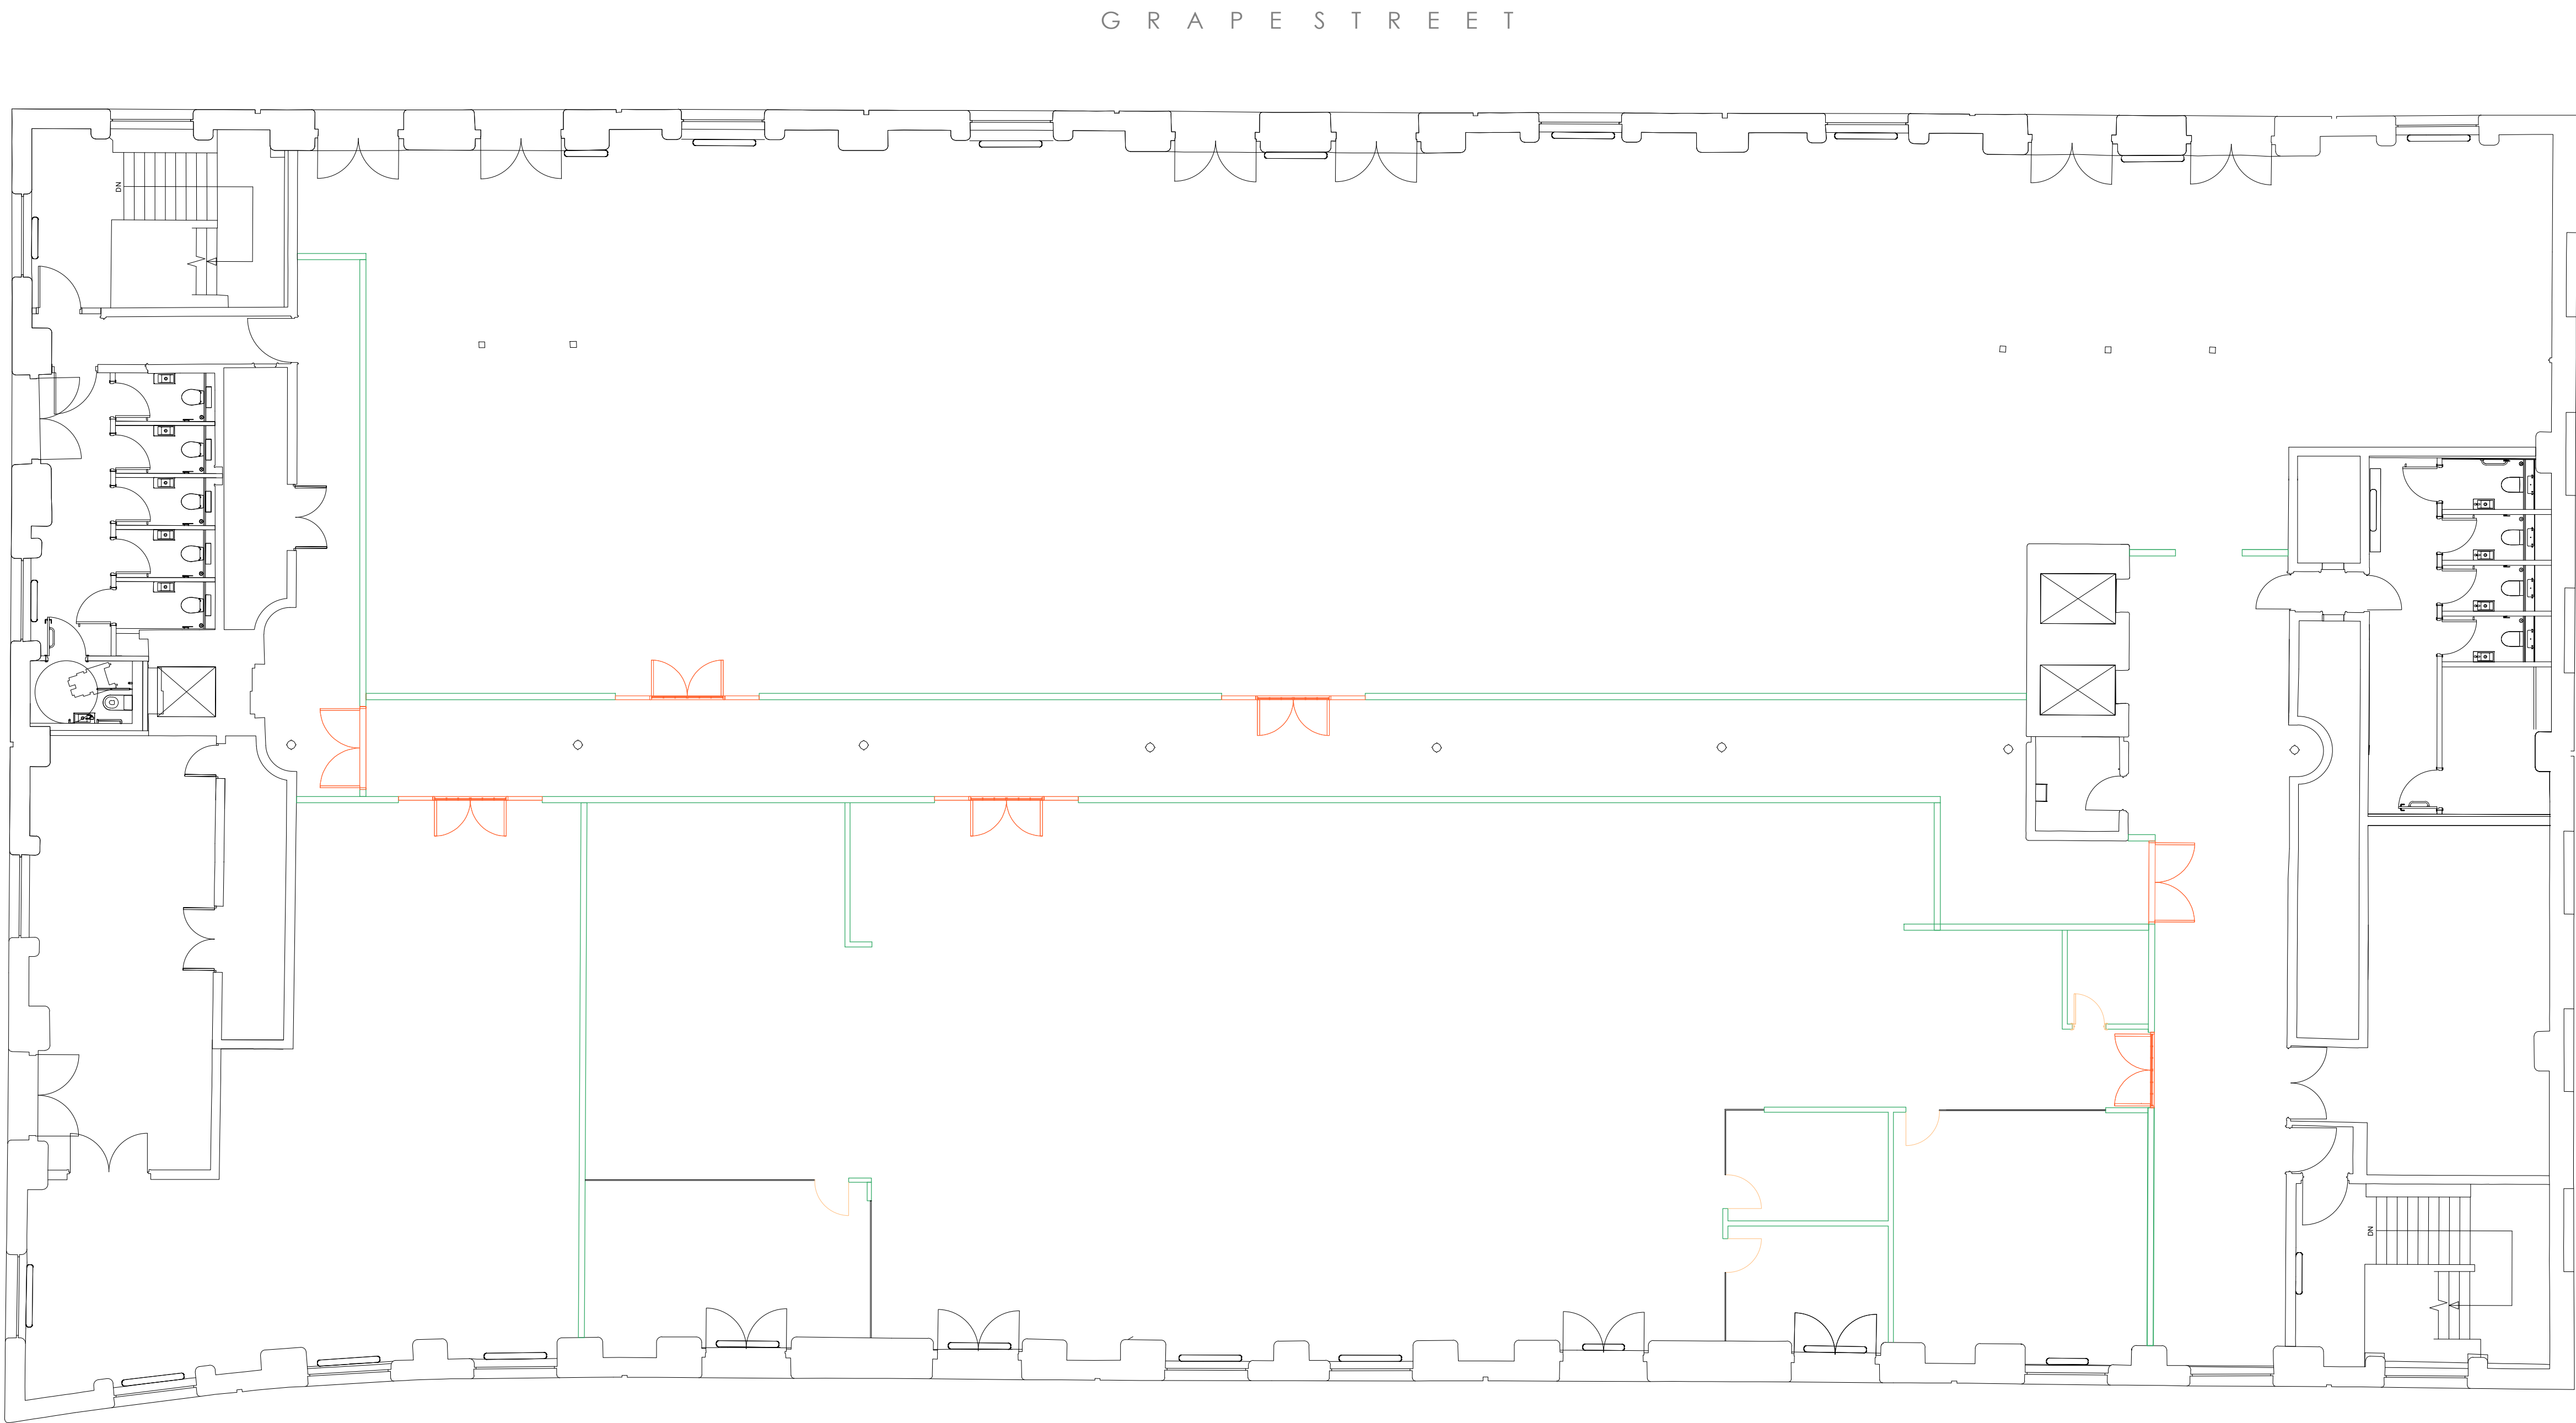

Notes:

Do not scale from this drawing. All dimensions to be checked on-site by contractor to ensure accuracy prior to any installation. All design work produced by Amspec Ltd is for indicative purposes only. It is the client and contractors responsibility to ensure that building control and fire officer approval have been met prior to commencement of site work.

A	Internal design development		CR	01.11.19
REV:	DESCRIPTION:		BY:	DATE:
STATUS:		CONSTRUCTION ISSUE		
am spec DESIGN & BUILD SOLUTIONS t : 01942 621342 f : 01942 226552 www.amspec.co.uk				
CLIENT:	OBI 80 MOSLEY STREET MANCHESTER M2 3FX			
ARCHITECT:				
SITE:	18 LOWER BYROM STREET MANCHESTER			
TITLE:	LEVEL 6 EXISTING			
SCALE: AT A1:	DATE:	DRAWN:	CHECKED:	
1:100	29.10.19	CR	IC	
PROJECT NO:	DRAWING NO:	REVISION:		
1683	06(00)100	A		