




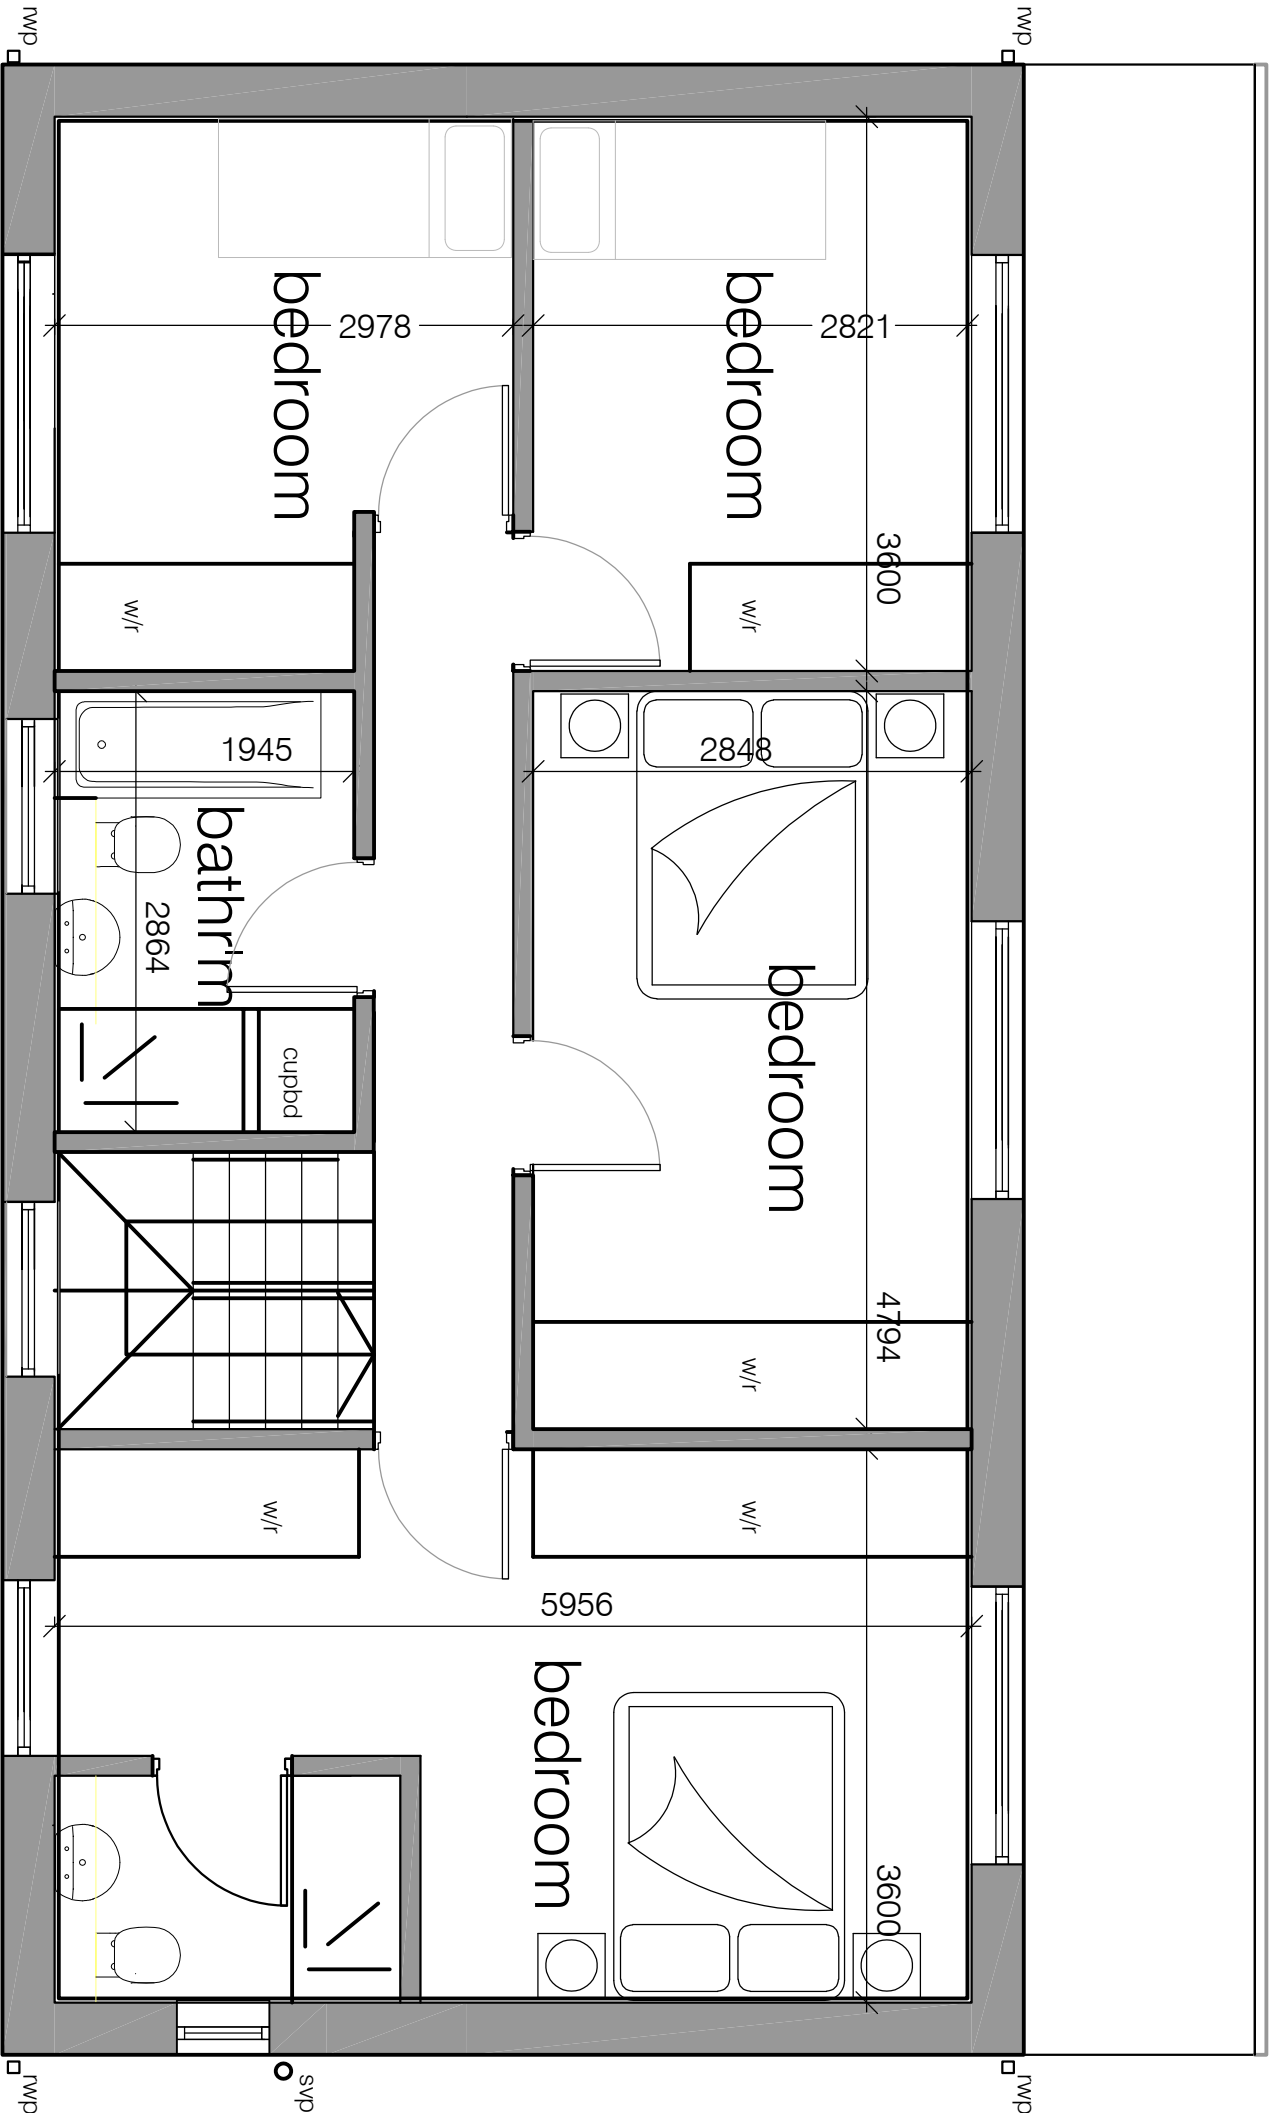


First Floor
71.9m2 G.I.A (773 sq ft)

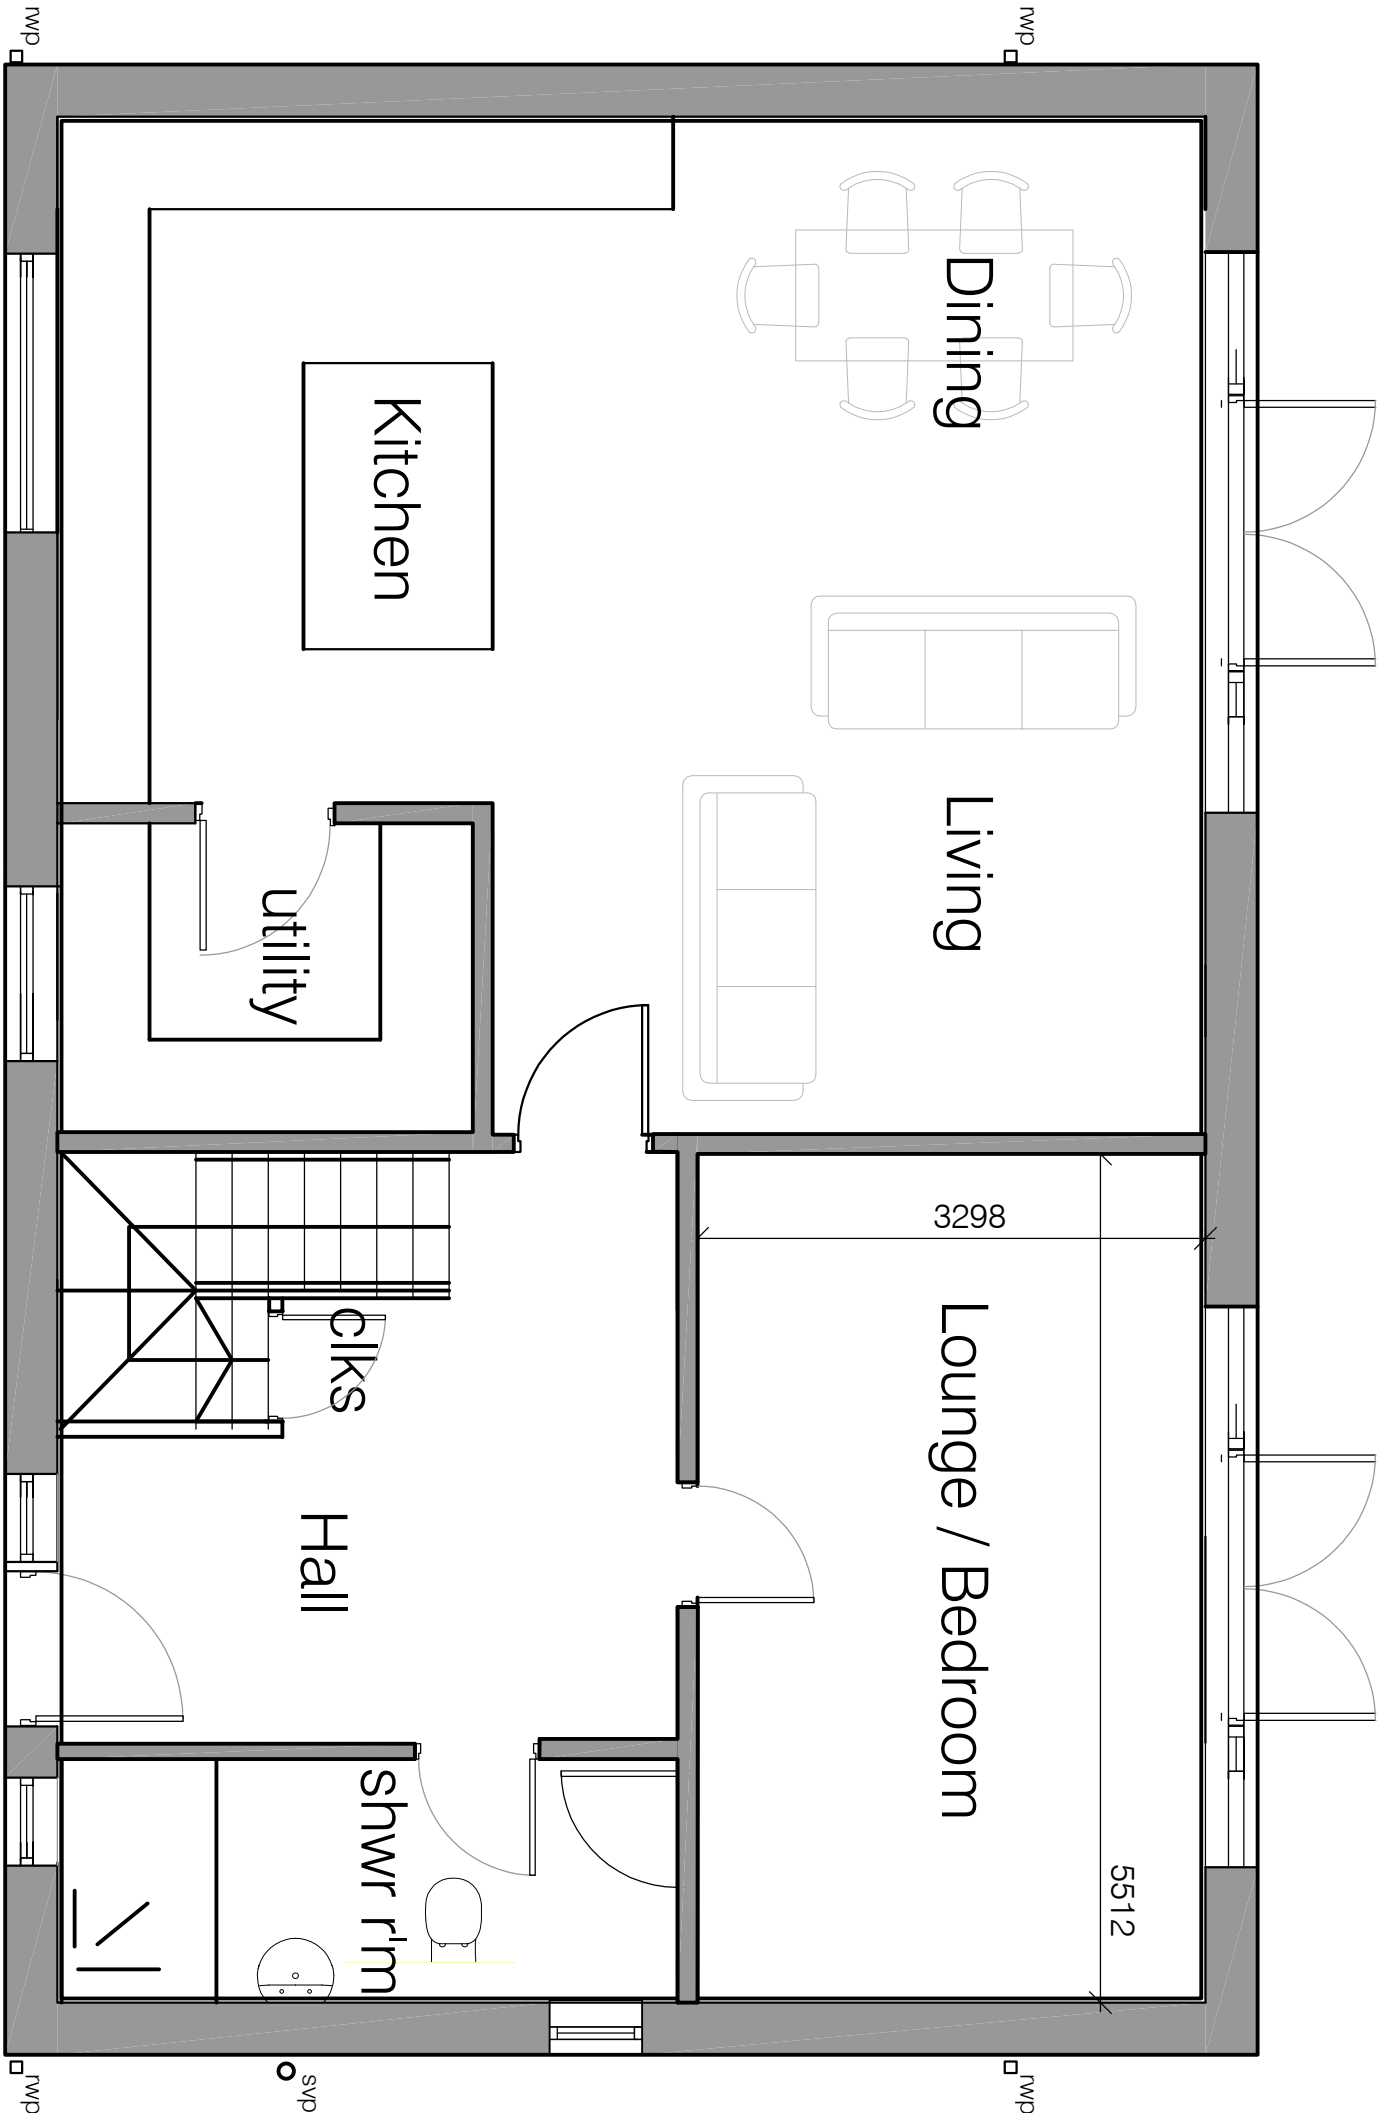

Ground Floor
90.2m2 G.I.A (970 sq ft)

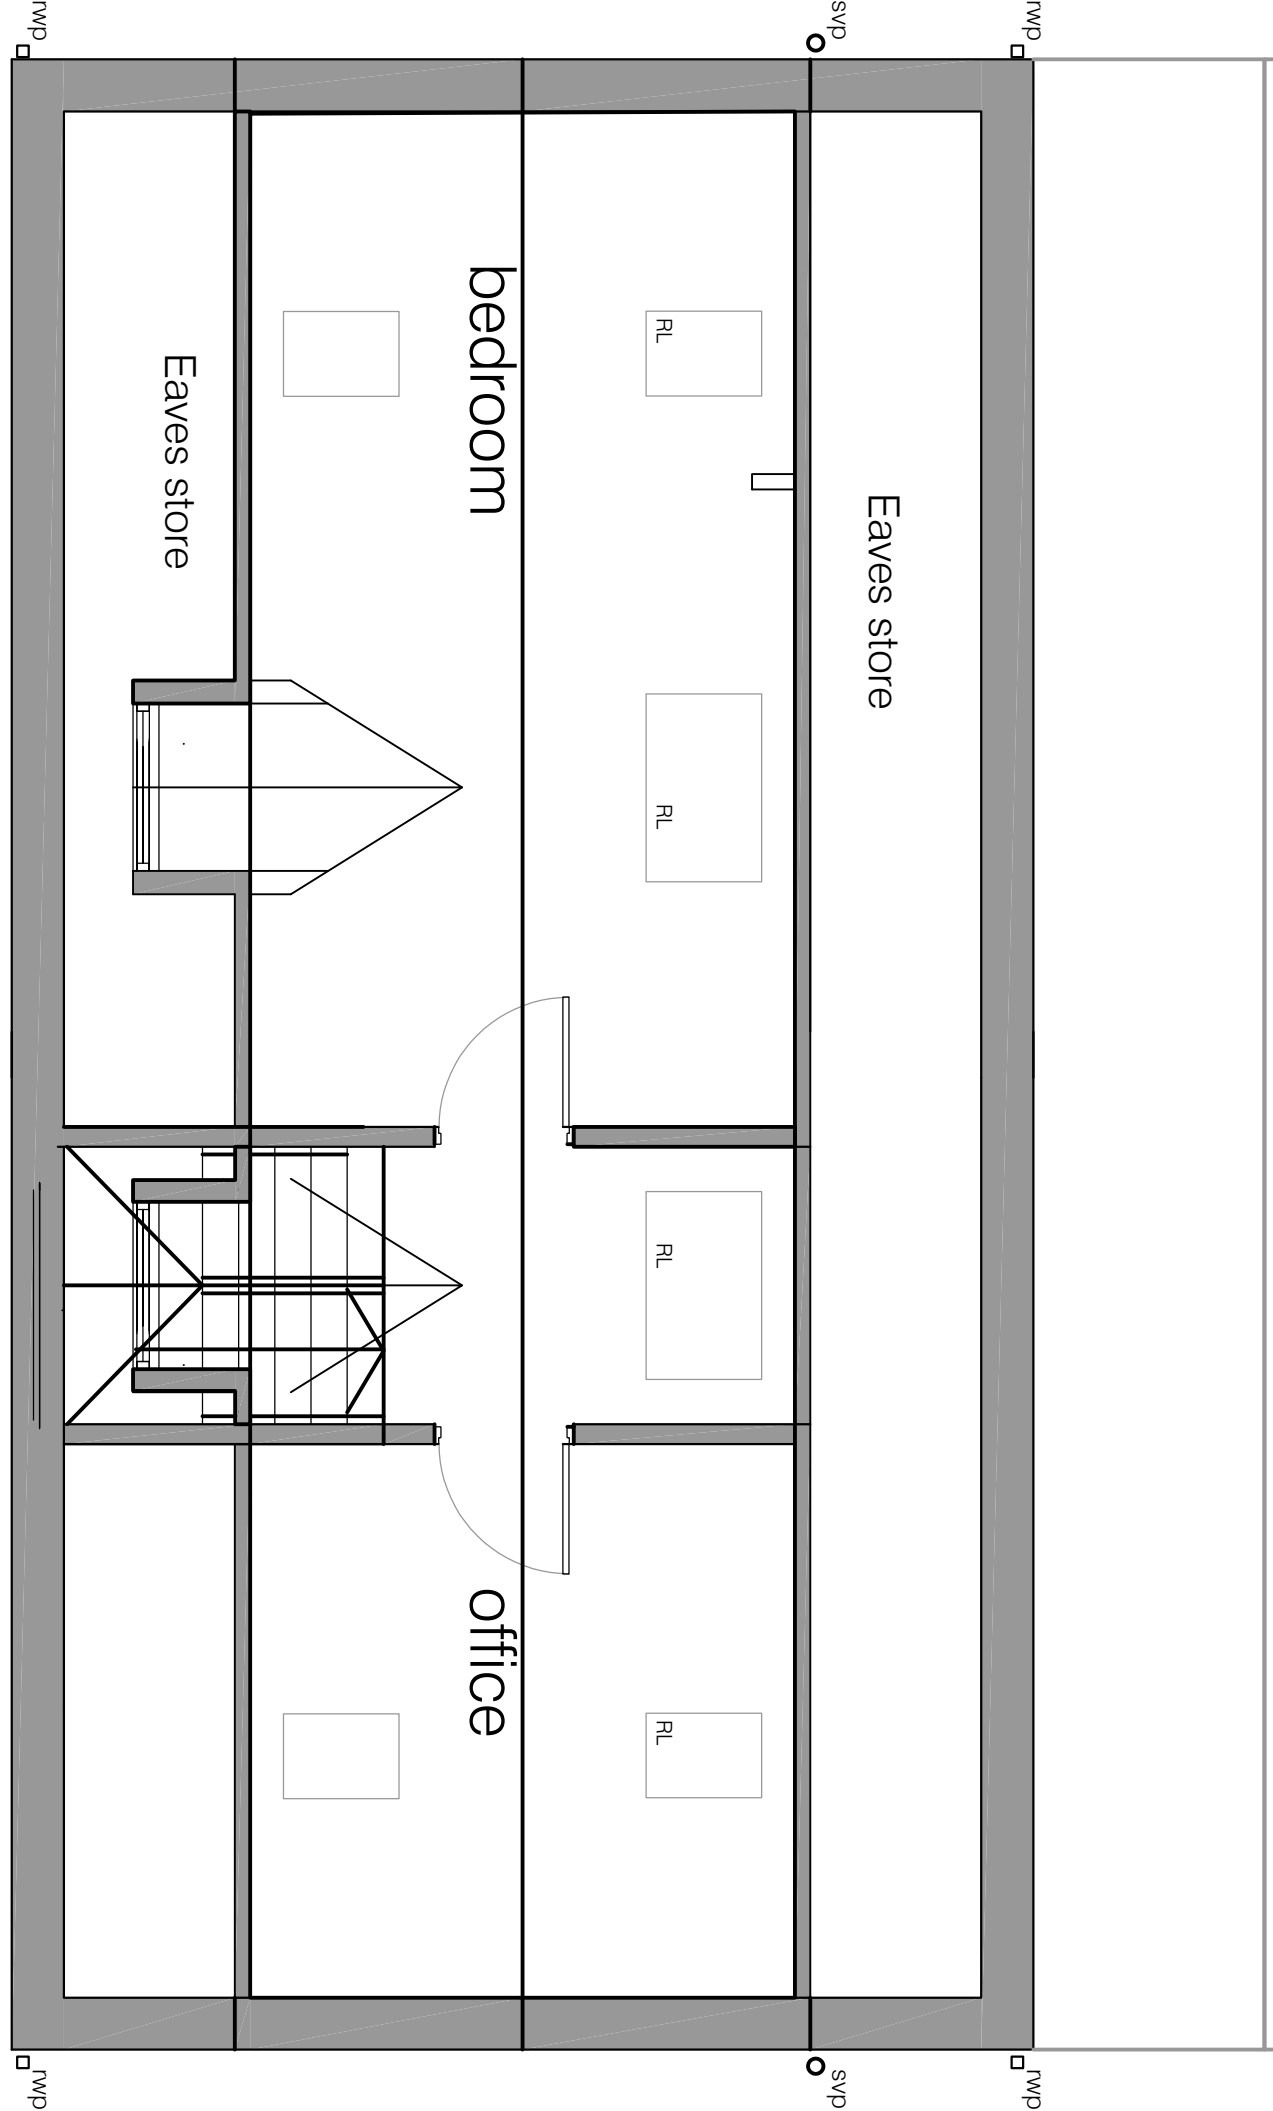

Second Floor
43.2m2 G.I.A (464 sq ft)

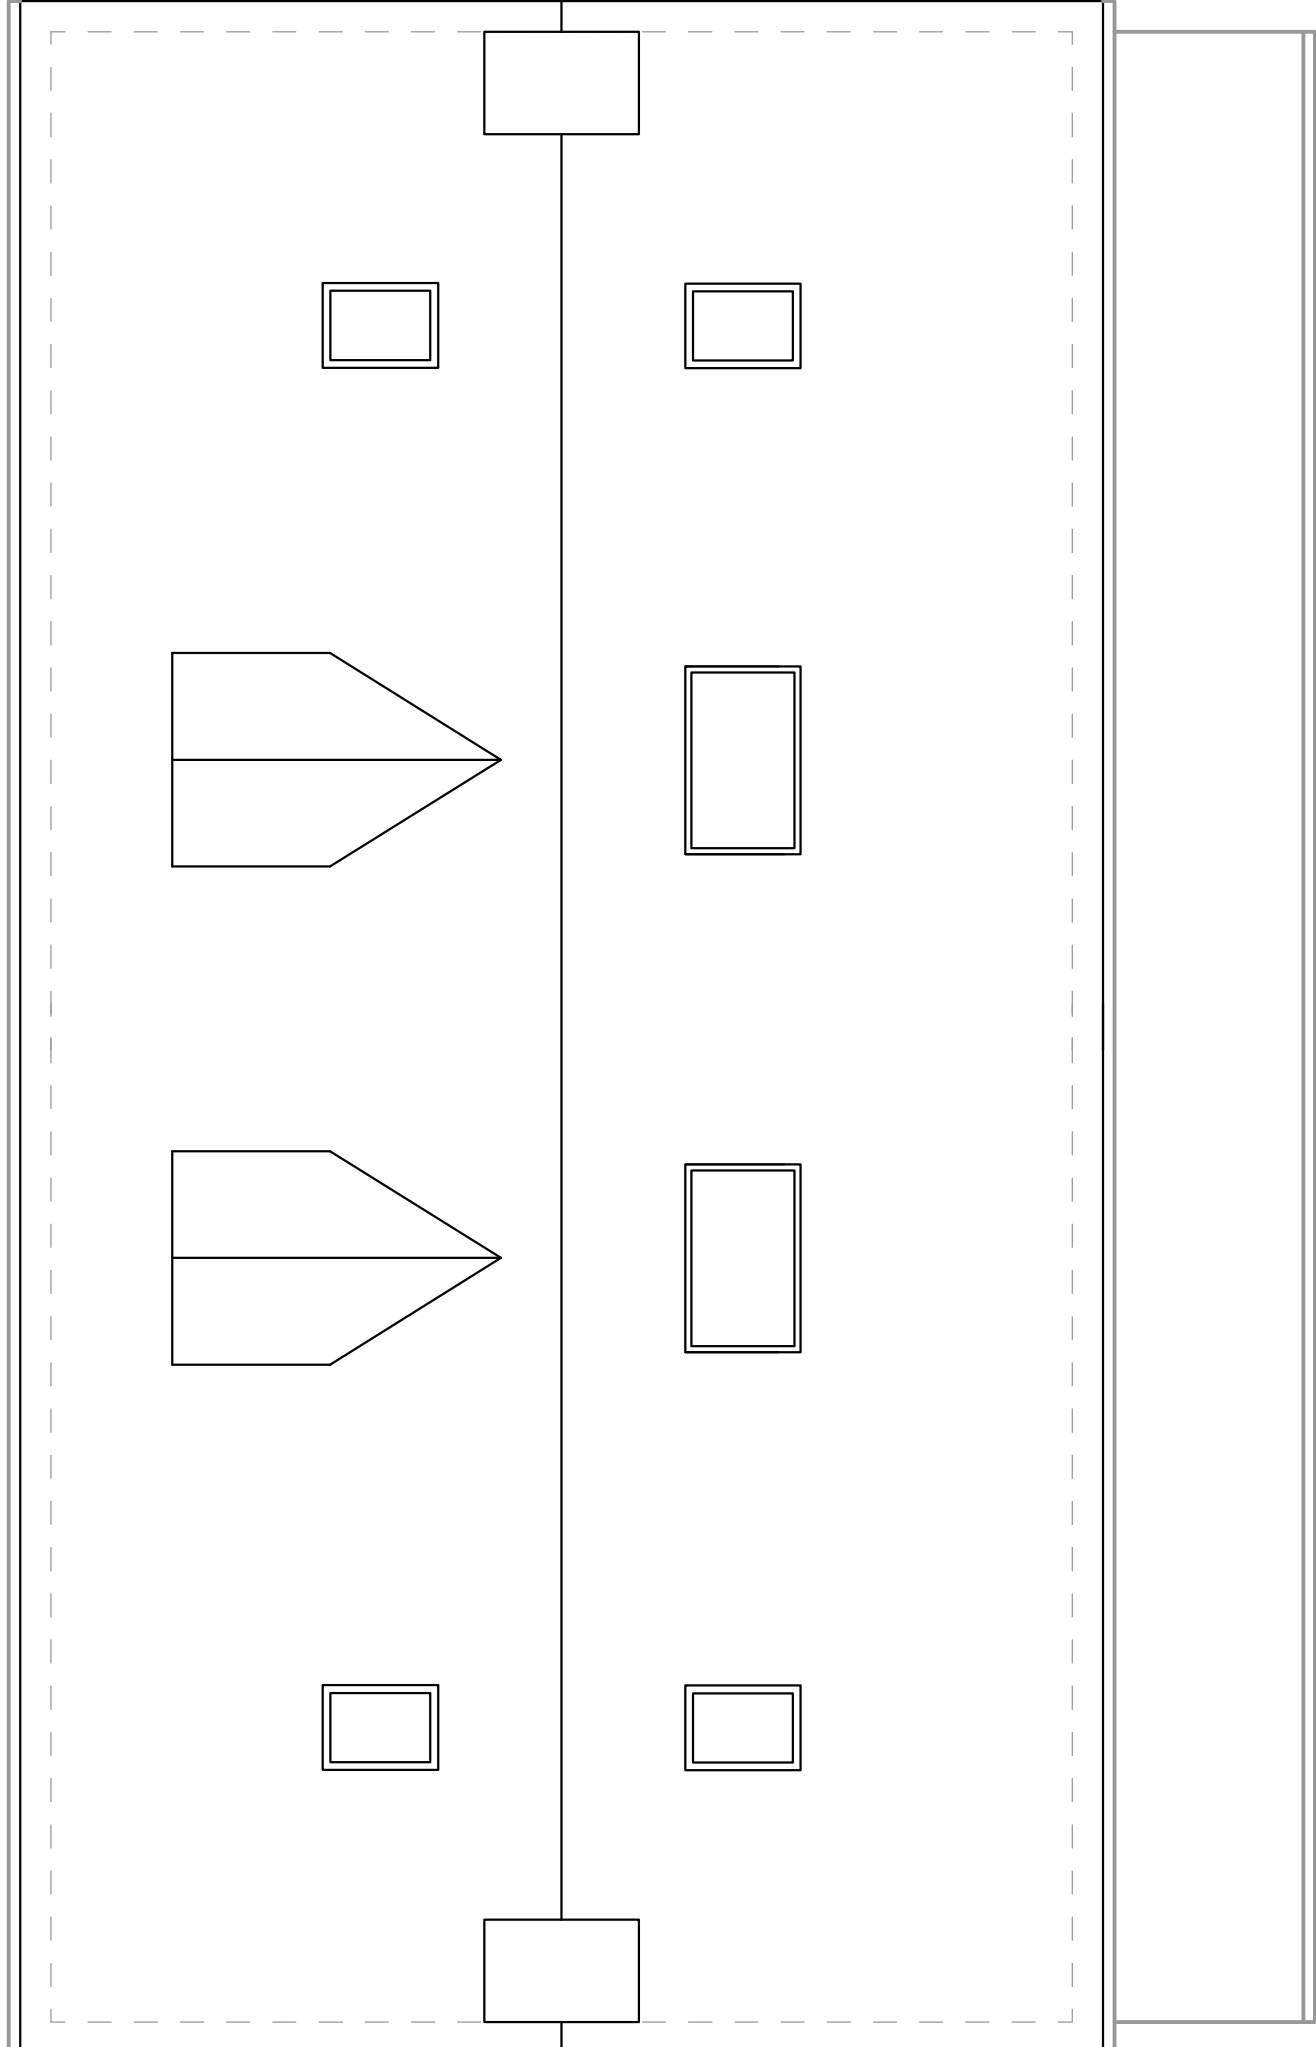

Roof plan