



Note:
Do Not Scale from this drawing.
Dimensions are to be checked on site.
If in doubt please ask.


Membrane

Details and specifications to be confirmed by specialist sub-contractor

-----	Breather Membrane	- NBS P10 320
-----	EPDM	- NBS
-----	Vapour Control Layer	- NBS P10 310
-----	Seperation Layer	- NBS
-----	Visqueen GR SAM	- NBS J40/190
-----	Liquid Gas Membrane	- NBS J30/110
-----	Geoseal	- NBS
-----	Visqueen TreadGUARD 1500	- NBS J40/297
-----	Visqueen Gas Barrier	- NBS J40/47
-----	Visqueen Protect&Drain 12mm	- NBS
-----	Visqueen 300mm / 500mm Detailing Strip on Visqueen HP Tanking Primer.	- NBS

Drawing to be read in full colour in conjunction with:

NBS
Fire Engineers report
Structural Engineers Information
Sub-contractors designs

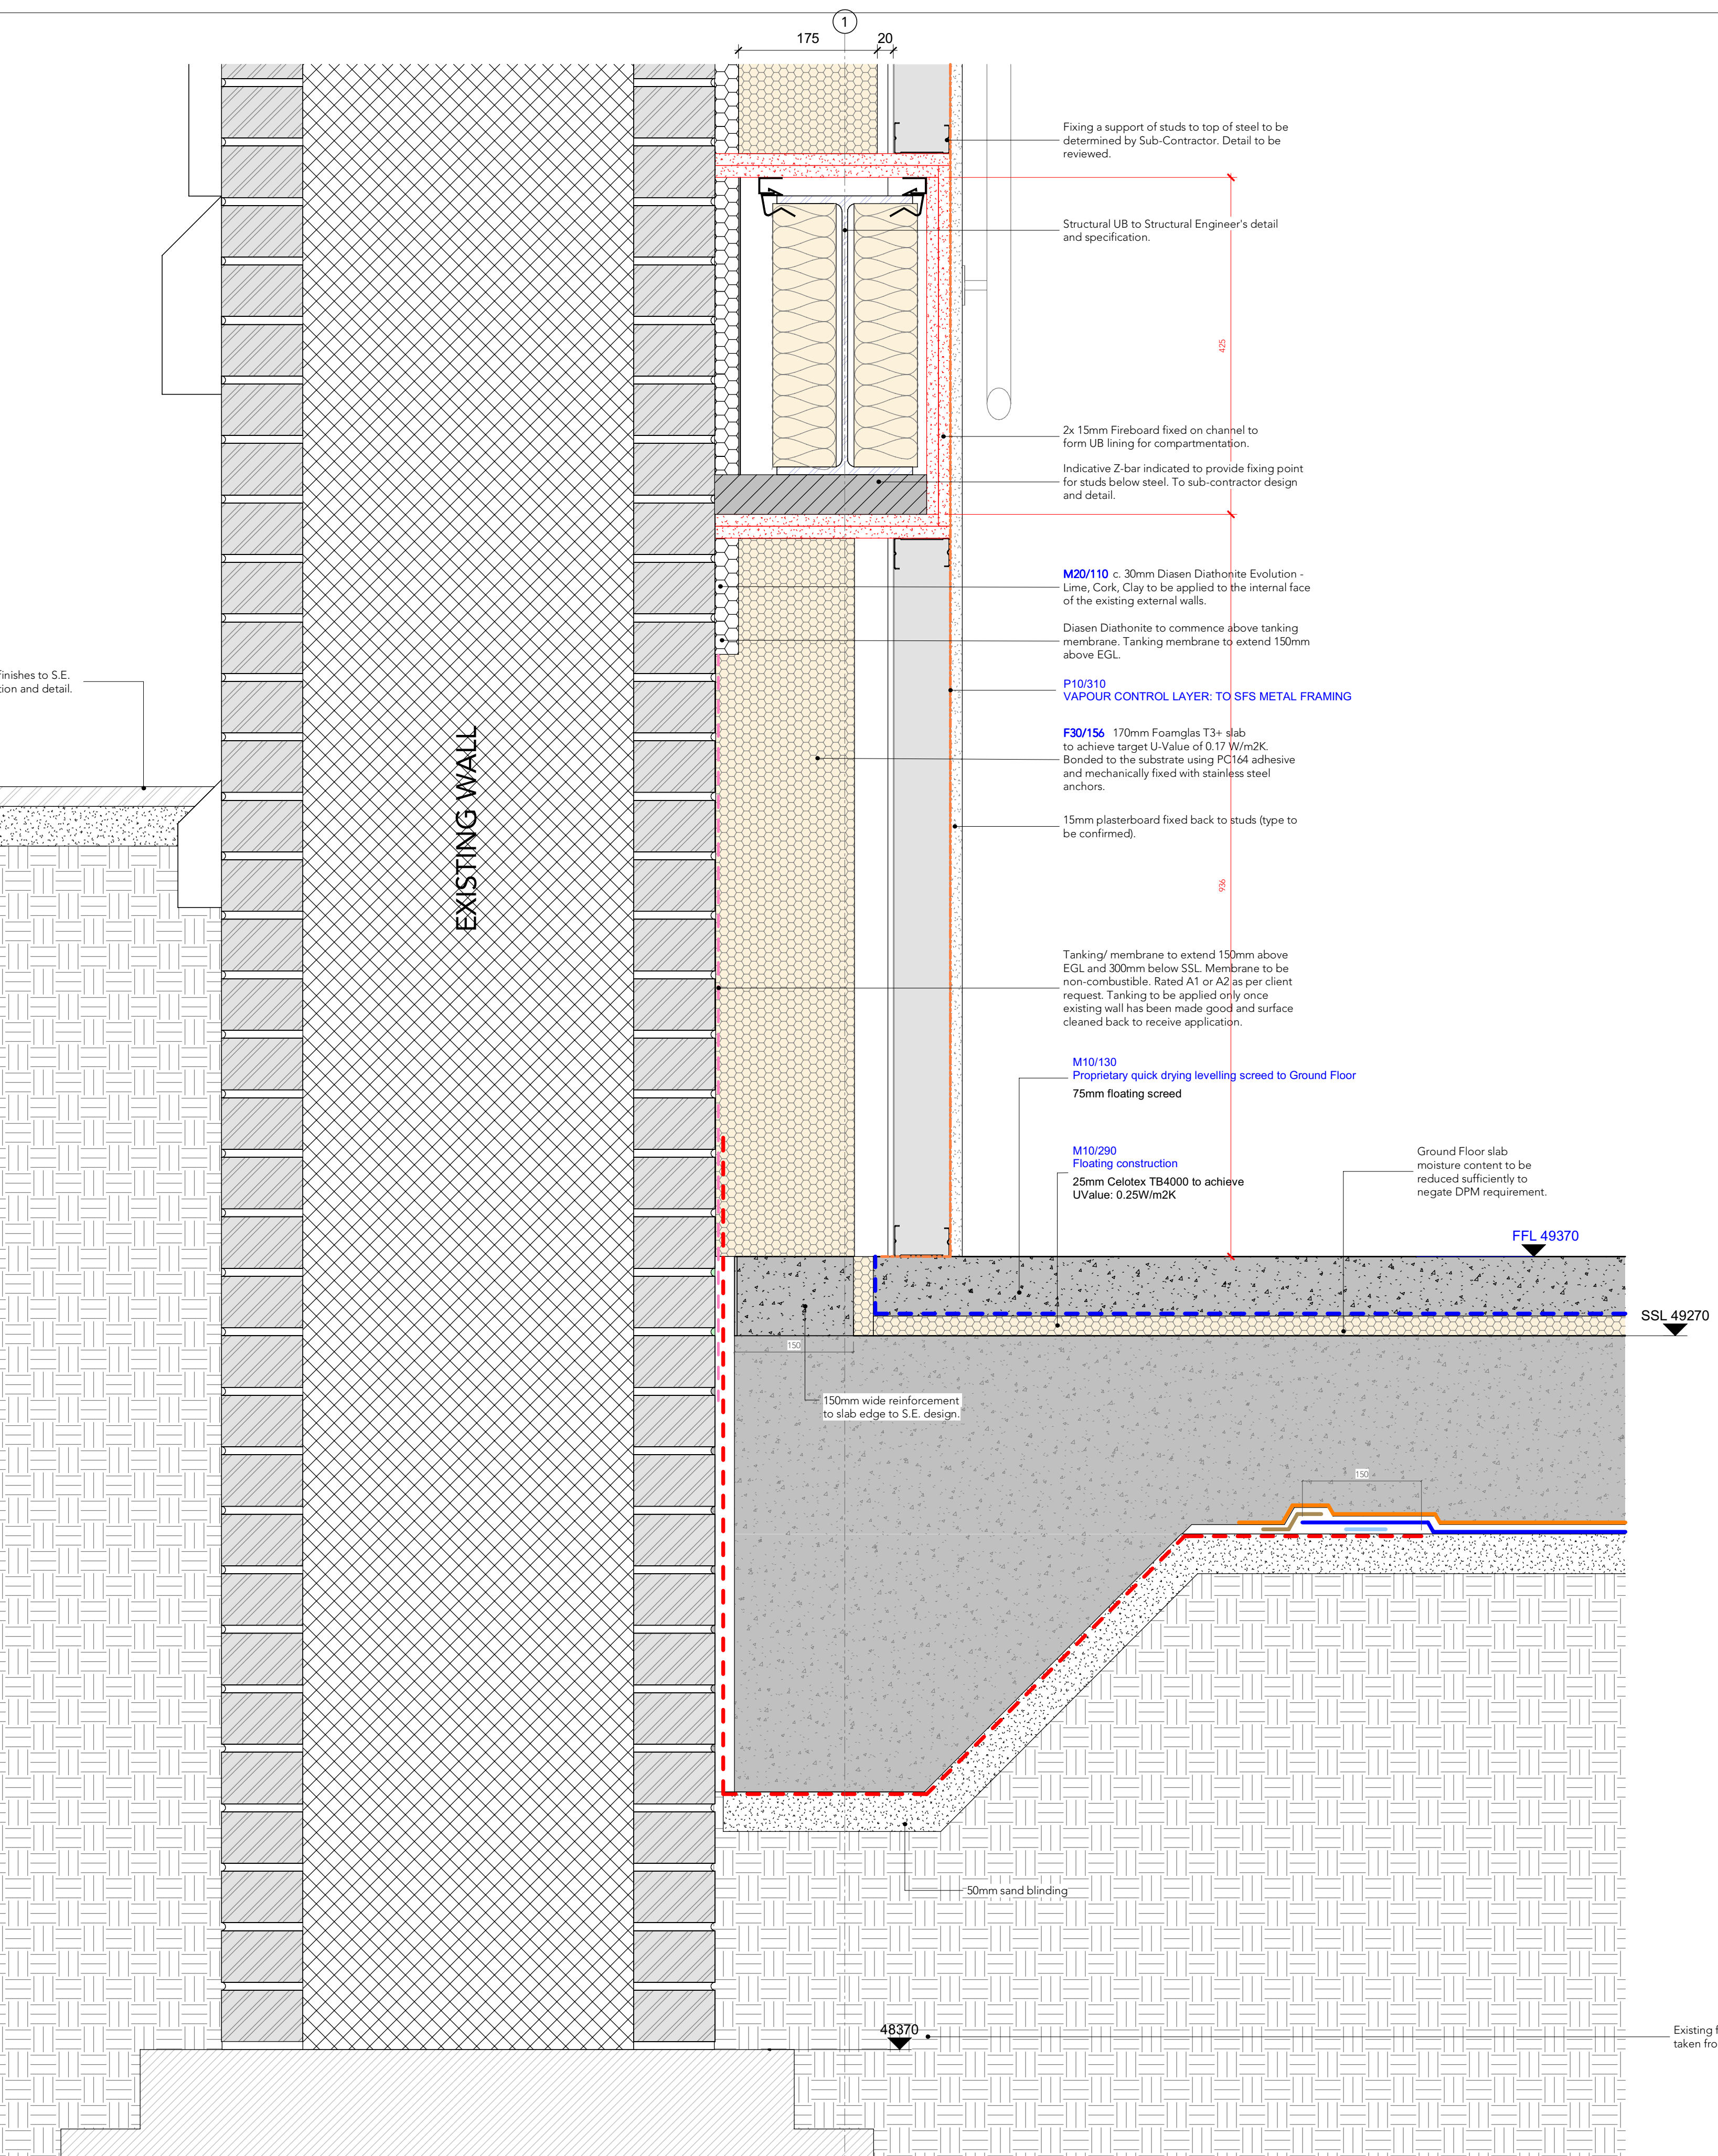

External finishes to S.E. specification and detail.

EXISTING WALL

Ground Floor slab moisture content to be reduced sufficiently to negate DPM requirement.

FFL 49370

SSL 49270

150mm wide reinforcement to slab edge to S.E. design

50mm sand blinding

Existing foundation level. (Measure taken from site survey).

Proposed Ground Floor Section Detail_Existing Wall Junction
1 : 5

C1	10.06.2022	MR	Stage 5 Issue
P0	04.02.2022	LB	Ground Floor Details - First Issue
Rev	Date	Ints	Details

© The moral rights of the author are hereby asserted.
This drawing and design is the sole property of Buttress Ltd and must not be reproduced without permission.
Buttress Ltd is Registered in England and Wales: 5363973

Buttress

41 Bengal Street
Manchester
M4 6AF
T 0161 236 3303
E contact@buttress.net
W www.buttress.net

Project Title	Ancoats Dispensary
Client	Great Places Housing Group
Location	Ancoats, Greater Manchester

Drawing ref Foundation Detail 04

Date	08/06/2022 17:17:43	Scale	1 : 5
Checker	AH	Orig Paper Size	A1

Job No: 210005 Status CONSTRUCTION

Project: Origin: Zone: Level: Type: Disc: Number: Rev:

210005-BA-XX-XX-DR-A-(16)004- C1