



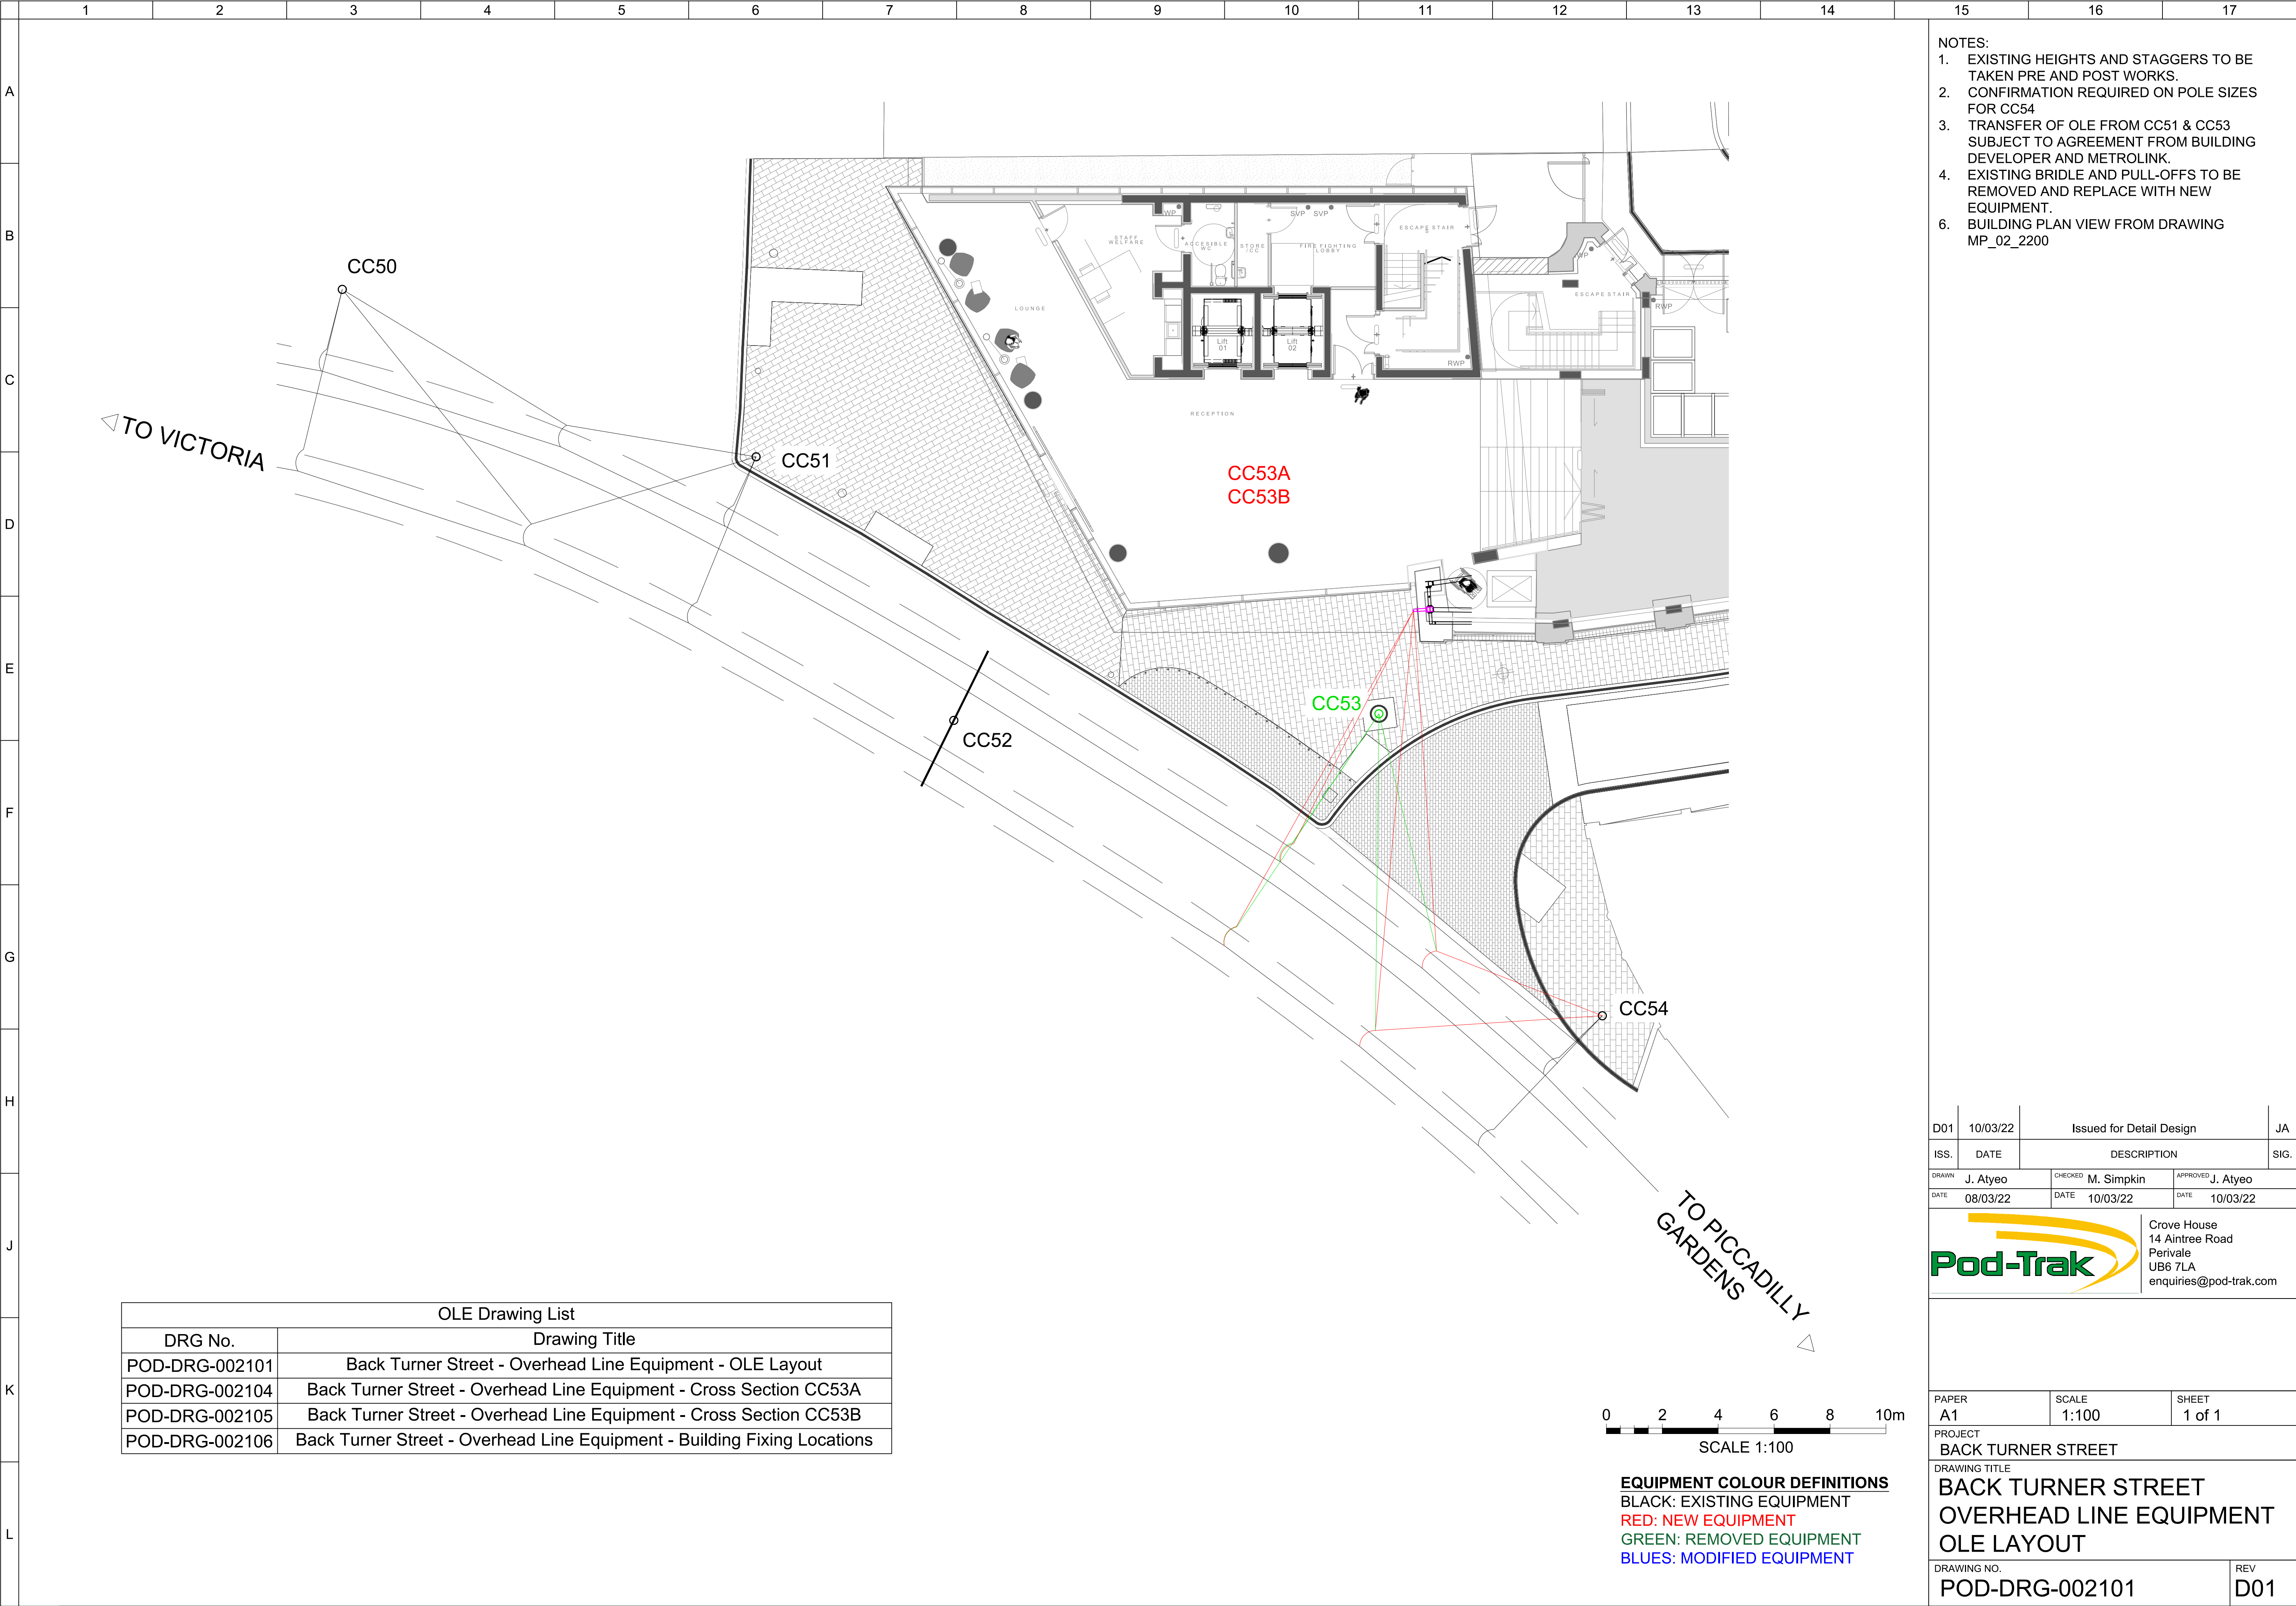

- NOTES:
1. EXISTING HEIGHTS AND STAGGERS TO BE TAKEN PRE AND POST WORKS.
 2. CONFIRMATION REQUIRED ON POLE SIZES FOR CC54
 3. TRANSFER OF OLE FROM CC51 & CC53 SUBJECT TO AGREEMENT FROM BUILDING DEVELOPER AND METROLINK.
 4. EXISTING BRIDLE AND PULL-OFFS TO BE REMOVED AND REPLACE WITH NEW EQUIPMENT.
 6. BUILDING PLAN VIEW FROM DRAWING MP_02_2200

OLE Drawing List	
DRG No.	Drawing Title
POD-DRG-002101	Back Turner Street - Overhead Line Equipment - OLE Layout
POD-DRG-002104	Back Turner Street - Overhead Line Equipment - Cross Section CC53A
POD-DRG-002105	Back Turner Street - Overhead Line Equipment - Cross Section CC53B
POD-DRG-002106	Back Turner Street - Overhead Line Equipment - Building Fixing Locations

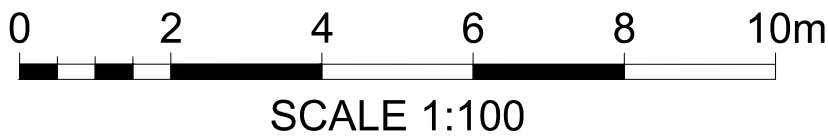

EQUIPMENT COLOUR DEFINITIONS
BLACK: EXISTING EQUIPMENT
RED: NEW EQUIPMENT
GREEN: REMOVED EQUIPMENT
BLUES: MODIFIED EQUIPMENT

D01	10/03/22	Issued for Detail Design	JA
ISS.	DATE	DESCRIPTION	SIG.
DRAWN	J. Atyeo	CHECKED M. Simpkin	APPROVED J. Atyeo
DATE	08/03/22	DATE 10/03/22	DATE 10/03/22

Crove House
14 Aintree Road
Perivale
UB6 7LA
enquiries@pod-trak.com

PAPER	SCALE	SHEET
A1	1:100	1 of 1
PROJECT BACK TURNER STREET		
DRAWING TITLE BACK TURNER STREET OVERHEAD LINE EQUIPMENT OLE LAYOUT		
DRAWING NO. POD-DRG-002101		REV D01