






PERSPECTIVE VIEW 111 - EXISTING
APPLIES TO CAMERAS 24193 AND 24194

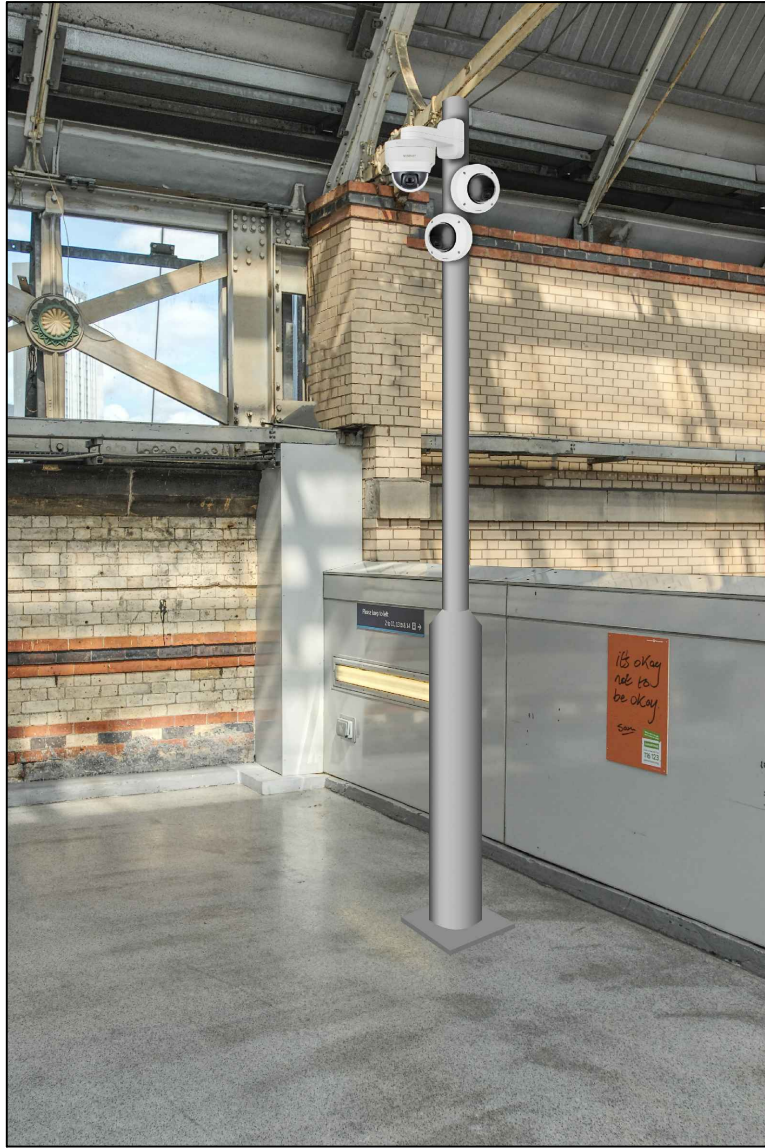


PERSPECTIVE VIEW 111 - PROPOSED

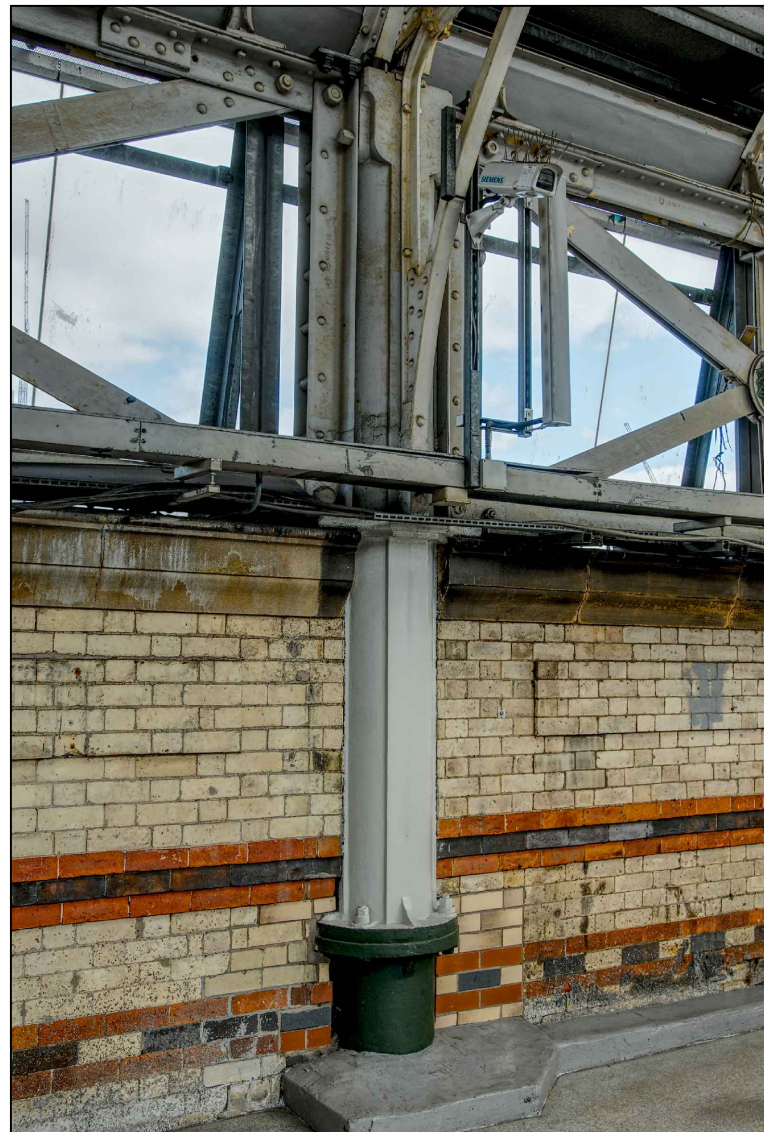

PERSPECTIVE VIEW 112 - EXISTING
APPLIES TO CAMERA 24192

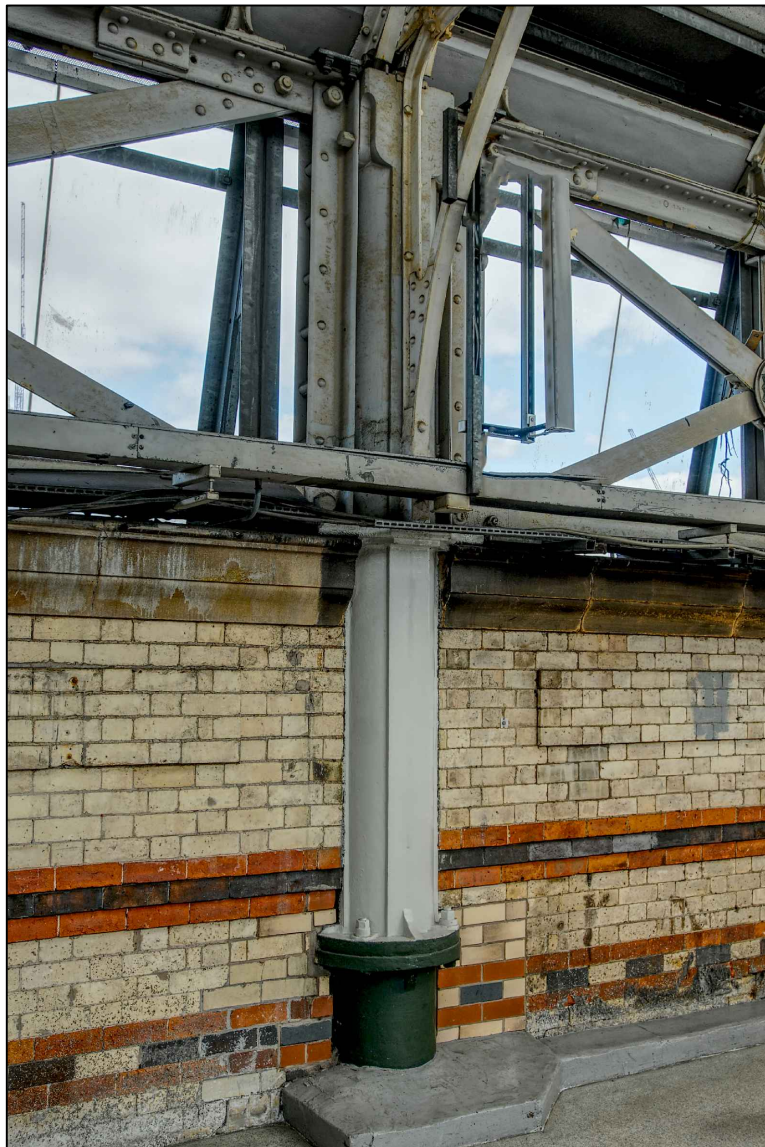


PERSPECTIVE VIEW 112 - PROPOSED

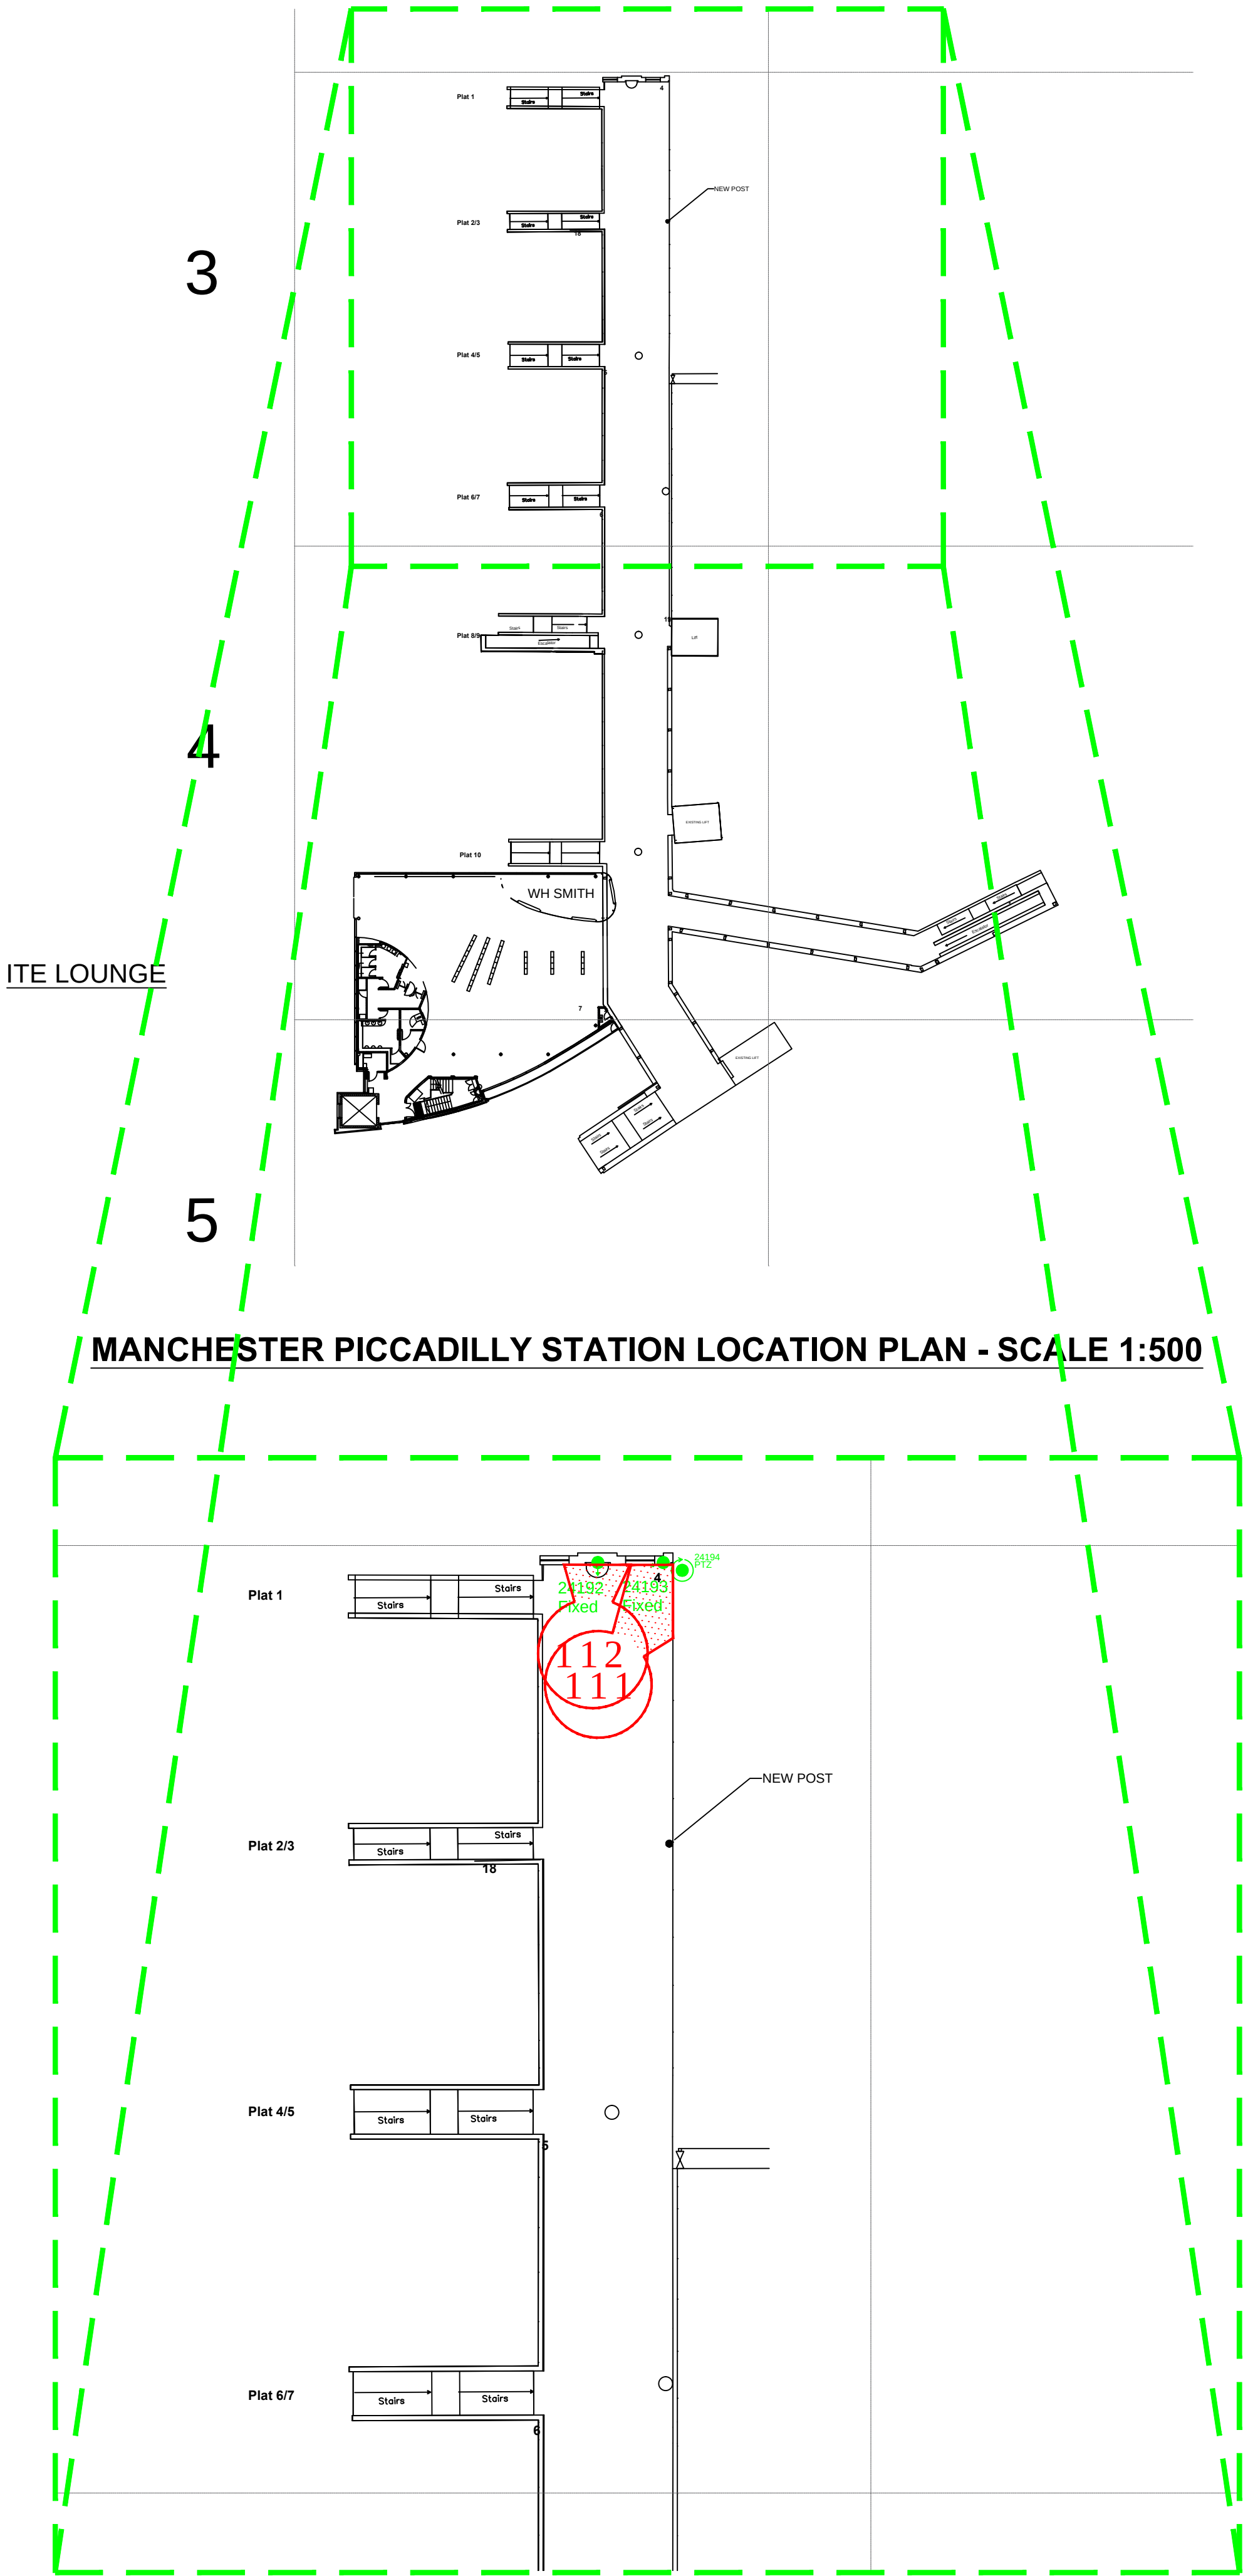

MANCHESTER PICCADILLY STATION LOCATION PLAN - SCALE 1:500

**MANCHESTER PICCADILLY STATION PLAN
OVERBRIDGE - SCALE 1:250**

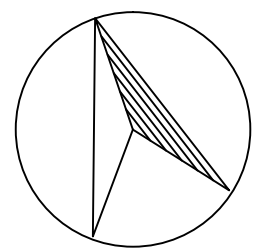

COLOUR KEY

- EQUIPMENT IN BLACK - DENOTES EXISTING EQUIPMENT
- EQUIPMENT IN BLUE - DENOTES EXISTING TO BE REPLACED
- EQUIPMENT IN GREEN - DENOTES EXISTING TO BE RECOVERED
- EQUIPMENT IN MAGENTA - DENOTES ENHANCED NWR EQUIPMENT
- EQUIPMENT IN RED - DENOTES NEW NWR EQUIPMENT

LEGEND

- EXISTING NODE LOCATION
- EXISTING FIXED/DOME CAMERA
- EXISTING PTZ CAMERA

P01	29/7/21	DRAFT FOR LISTED BUILDING CONSENT	JPT	CRC	-
Rev	Date	Description of Revisions	Drawn	Check	Appr
Status DRAFT					
Contractor Linbrooke Unit 3 & 4 Churchill Way Chapelton Sheffield S35 2PY					
Project NWR MANAGED STATIONS SISS RENEWALS - 169779					
Drawing Title MANCHESTER PICCADILLY STATION EQUIPMENT LOCATION VIEWS EQUIPMENT TO BE RECOVERED OVERBRIDGE & SATELLITE LOUNGE					
Designed	J.Gatley	Sig		Date	28/5/21
Drawn	J.Tobin	Sig		Date	29/7/21
Checked	-	Sig		Date	-
Approved	-	Sig		Date	-
Scale	1:250	ELR & Mileage	CMP2		
Alternative Reference	N/A		Sheet	16 of 17	
Drawing Number	MAN-NWR-LBR-PLAN-105000-Y641		Revision	P01	