


KBI Flexistone / Permadrive construction detail.
HDST-20 & HDST-15

Edging Detail
i.e. PCC

Asphalt binder course 70mm depth of
maximum size AC14 open graded asphalt.
Max 100/150 pen to BSEN13108-1:2006
**Asphalt binder course base can reduce to
60mm / 50mm Min depth if just pedestrian
application*

KBI Flexistone,
HDST20 @ 20mm
**KBI Flexistone can be
reduced to 18mm or
MIN 15mm for
pedestrian application*

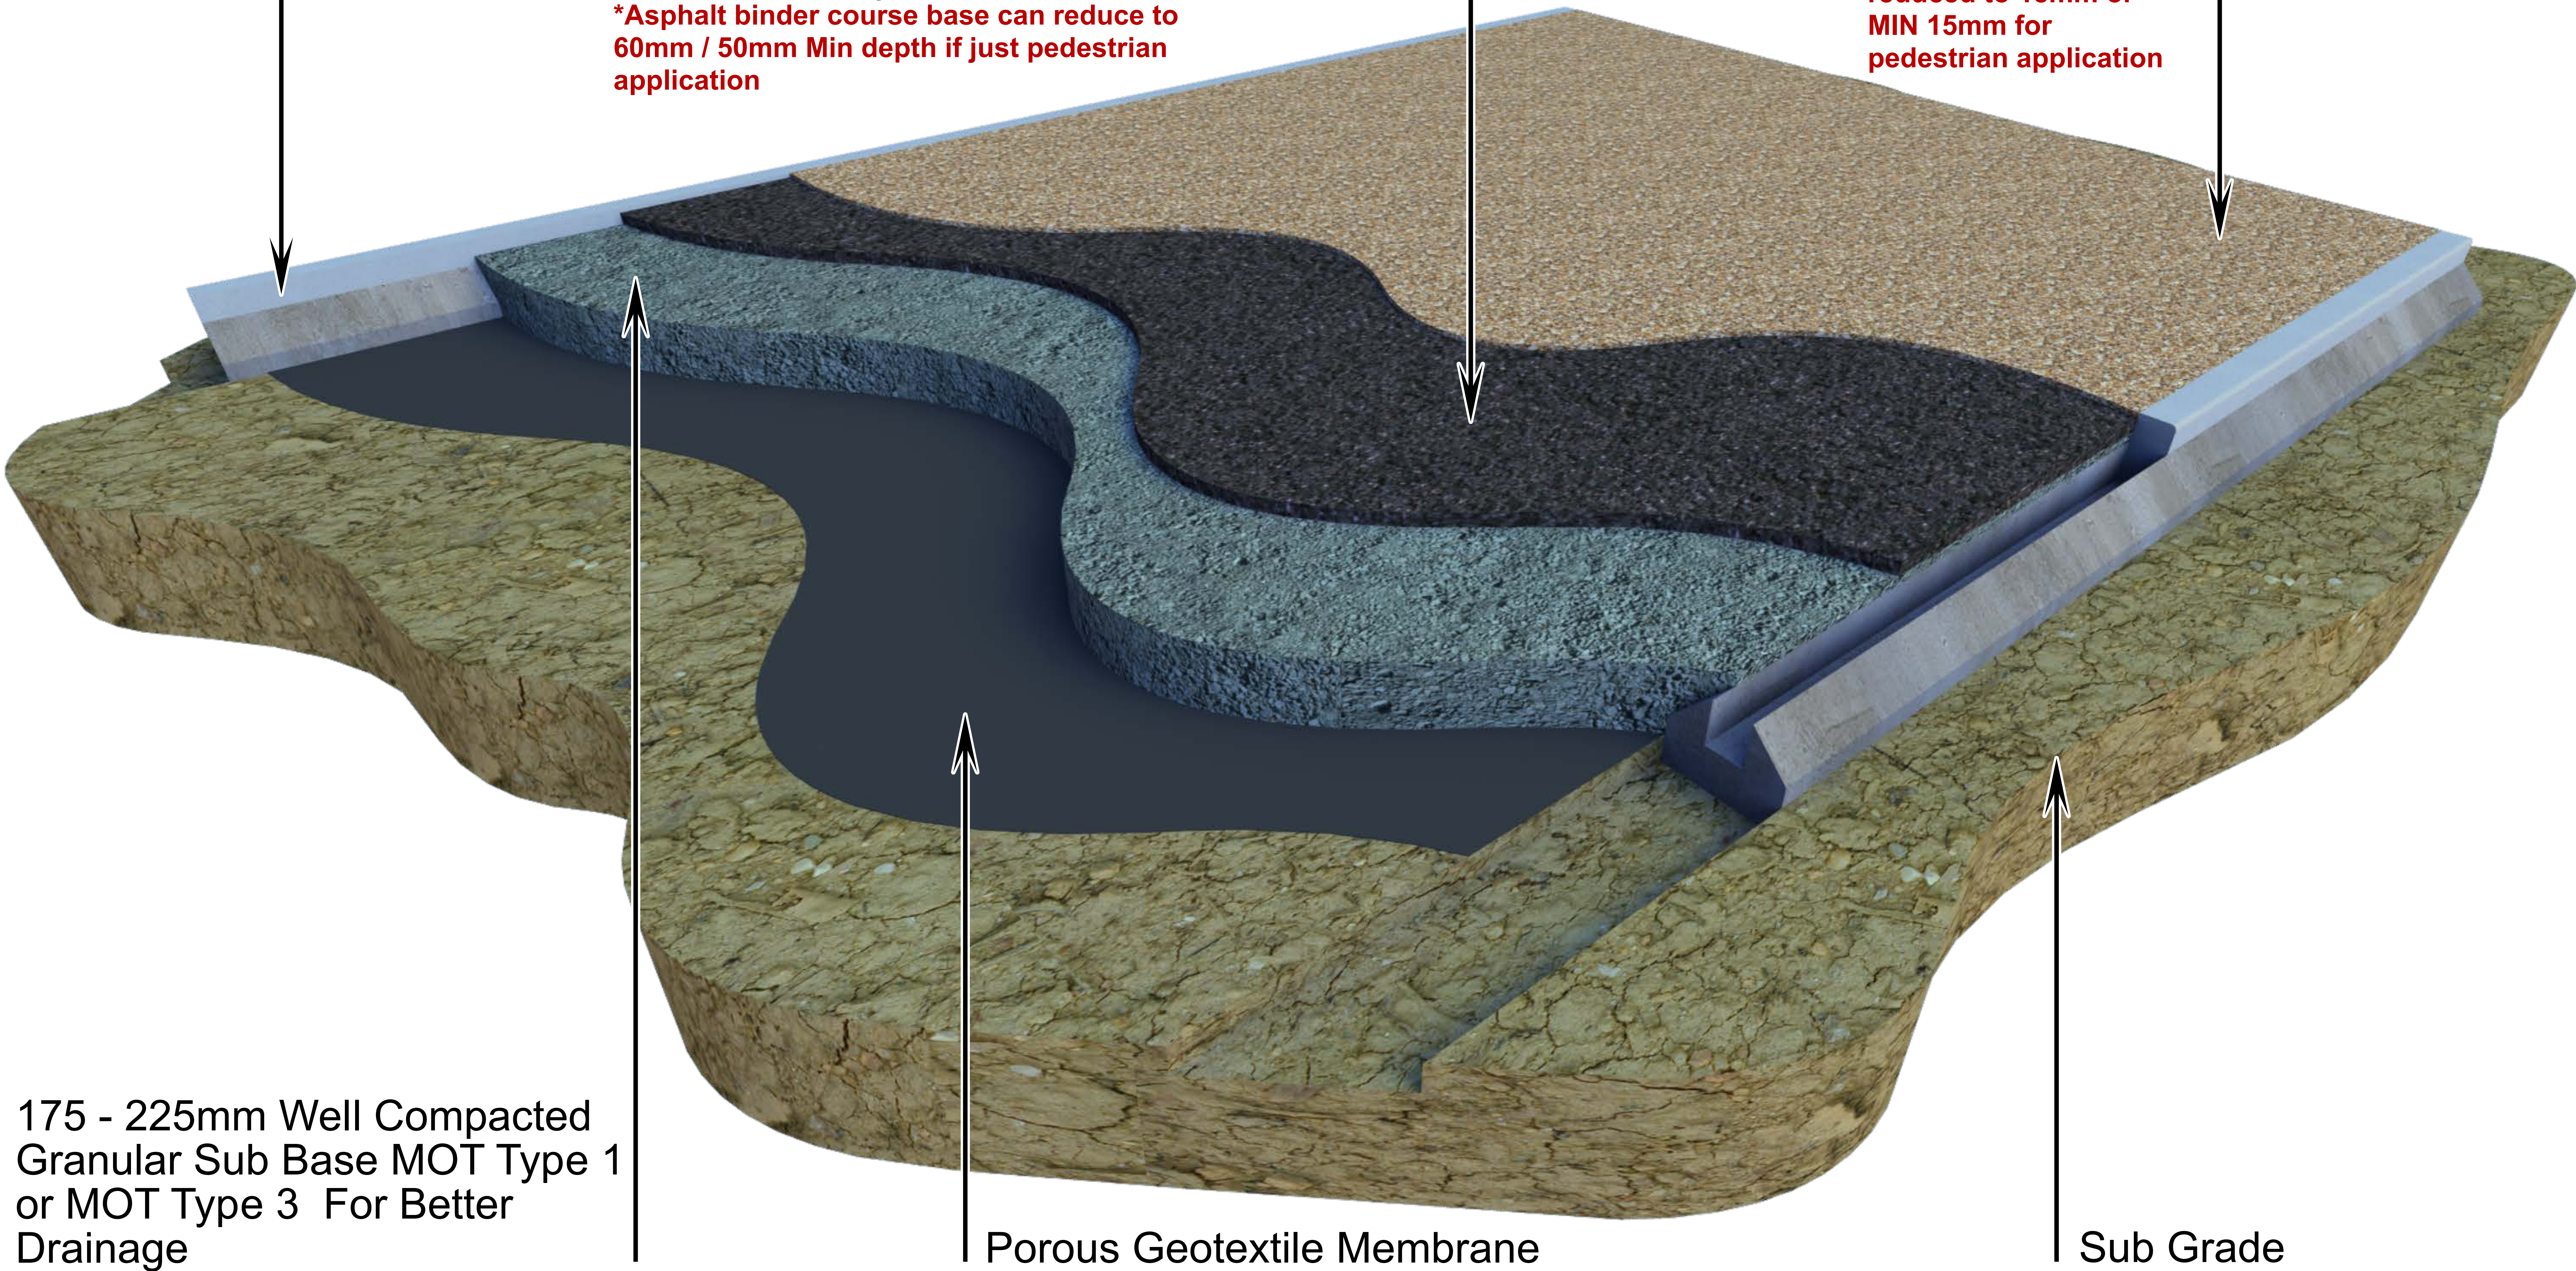

175 - 225mm Well Compacted
Granular Sub Base MOT Type 1
or MOT Type 3 For Better
Drainage

Porous Geotextile Membrane

Sub Grade

Note: Drainage Method Must Be Considered As Flexistone Is A Porous Surface



Sustainable Porous Paving Solutions

KBI UK Ltd
Unit 8, NEXUS
Capitol Court,
Dodworth
Barnsley, S Yorkshire
S75 3UD
+44 (0) 1422 242 880.

www.kbiuk.co.uk

**Flexistone construction detail for
vehicle application.**

Date: 16/06/2016

Drawn By: NLG Design

Revision: A

Drawing Number: HDST-15 & 20