


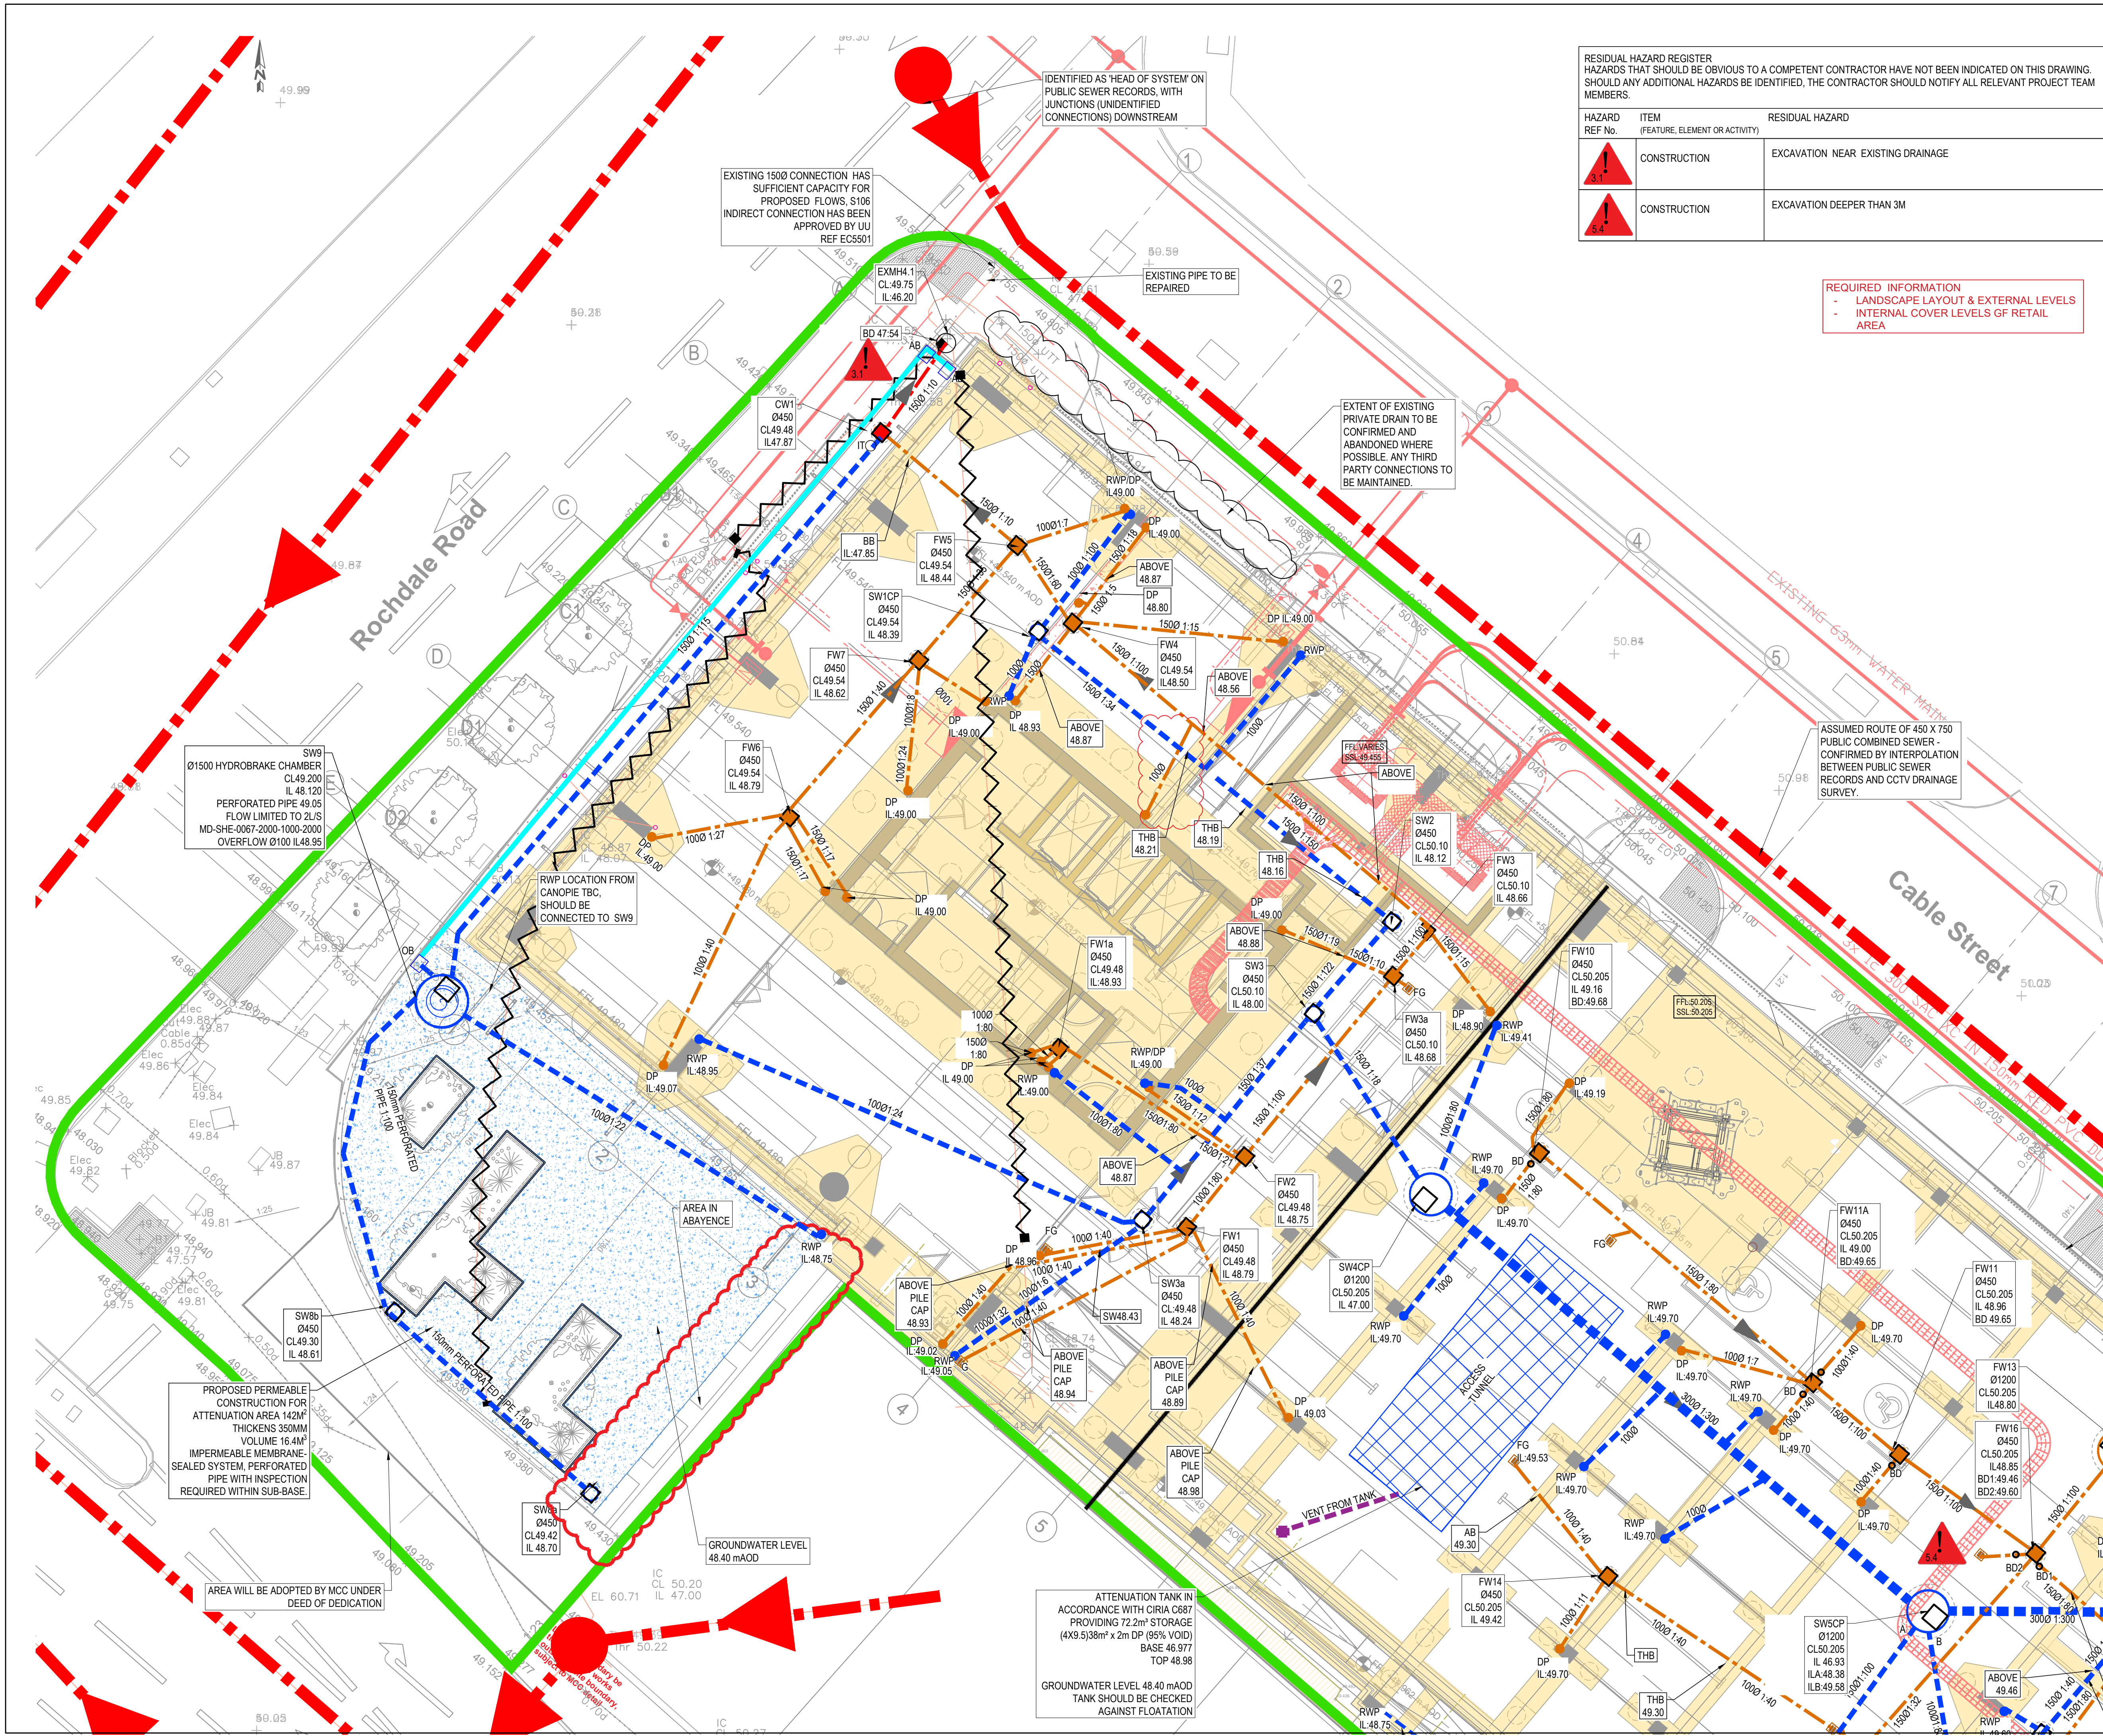

GENERAL NOTES:

- THIS DRAWING IS TO BE READ IN CONJUNCTION WITH ALL RELEVANT ARCHITECTS AND ENGINEERS DRAWINGS AND SPECIFICATIONS.
- DO NOT SCALE THIS DRAWING. ANY AMBIGUITIES, OMISSIONS AND ERRORS ON DRAWINGS SHALL BE BROUGHT TO THE ENGINEERS ATTENTION IMMEDIATELY. ALL DIMENSIONS MUST BE CHECKED / VERIFIED ON SITE.
- ALL DIMENSIONS ARE IN MILLIMETRES UNLESS NOTED OTHERWISE.
- FOR GENERAL NOTES REFER TO DRAWING 32073-CUR-Z0-C-G581-PL-00-001-C01

KEY:

- SITE BOUNDARY - AS SHOWN ON SIMPSON HAUGH DRAWING 10133-Z1-00-PL-A-B5D8-G200-0001 REV 00 (PDF PLANNING ISSUE)
- EXISTING PUBLIC COMBINED SEWER (APPROXIMATE)
- EXISTING PRIVATE DRAINAGE TO BE ABANDONED
- PROPOSED FOUL PUBLIC SEWER AND MANHOLE
- PROPOSED SURFACE PUBLIC SEWER AND MANHOLE
- PROPOSED SERVICES
- PROPOSED SURFACE WATER ATTENUATION
- PROPOSED SURFACE WATER FLOW CONTROL
- DOWNPIPE
- RAINWATER PIPE
- INTERCEPTOR TRAP
- BACKDROP
- CATCHPIT
- FLOOR GULLY
- GATIC 150 TREADSAFE
- PROPOSED PERMEABLE PAVING
- THB THROUGH BEAM
- ABB ABOVE BEAM
- BB BELOW BEAM

DRAWING BASED ON:

TOPOGRAPHICAL SURVEY 18560-TOPO-REV1 BY SURVEY SYSTEM

UTILITY SURVEY 18560A-UTIL REV 1 BY SURVEY SYSTEM

CCTV SURVEY 15148 BY SUB SCAN MAY 2018

ADDITIONAL CCTV SURVEY TEAM DRAINAGE 04.05.2021

GF-32073-SHP-Z1-A-G200-PL-00-001 P09

FOUNDATION 32073-CUR-Z1-S-G210-PL-FN-095 C04

POPUP, DU & ROOF AREA 32073-BGL-Z1-P-G581-PL-00-0710 AGD

RWP Pop Up Locations rev1

SETTING OUT 32073-SHP-Z1-A-G220-PL-00-001

SERVICES AU-1183-013 P4

4714.02D Landscape layout work in progress 28.01.22

C05	RWP ADDED FOR CANOPY	30.03.22	MW	MW
C04	POPUP ADDED, MANHOLE COVERS LEVEL UPDATED	15.02.22	MW	MW
C03	POPUPS AND SERVICES UPDATED	10/02/22	MW	MW
C02	POPUPS UPDATED	28/01/22	MW	MW
C01	ISSUED FOR CONSTRUCTION	02/12/21	MW	MW

Rev:	Description:	Date:	By:	Chkd:

Curtins

Merchant Exchange, 17-19 Whitworth Street West, Manchester, M1 5WG

0161 235 2354

manchester@curtins.com

www.curtins.com

Civils & Structures • Transport Planning • Environmental • Infrastructure • Geotechnical • Conservation & Heritage • Principal Designer
Birmingham • Bristol • Cambridge • Cardiff • Douglas • Dublin • Edinburgh • Glasgow • Kentish • Leeds • Liverpool • London • Manchester • Nottingham

Status:

CONSTRUCTION

Project:

SWAN HOUSE, ROCHDALE ROAD

Orig Title:

DETAILED DRAINAGE STRATEGY SHEET 1

Project No:	Size:	Date:	Drawn By:	Designed By:	Checked By:	RG Series:
067266	A1	30.11.21	MW	MW	CG	26

Project Code:	Originator:	Volume:	Role:	Uniclass:	Type:	Level:	Number:	Rev:
32073 - CUR - Z0 - C - G581 - PL - 00 - 008 - C05								

\\ms601\projects\670101 - 068000\067266 - Swan House\QMS & Drawings\002-Civils\002-Drawings\