


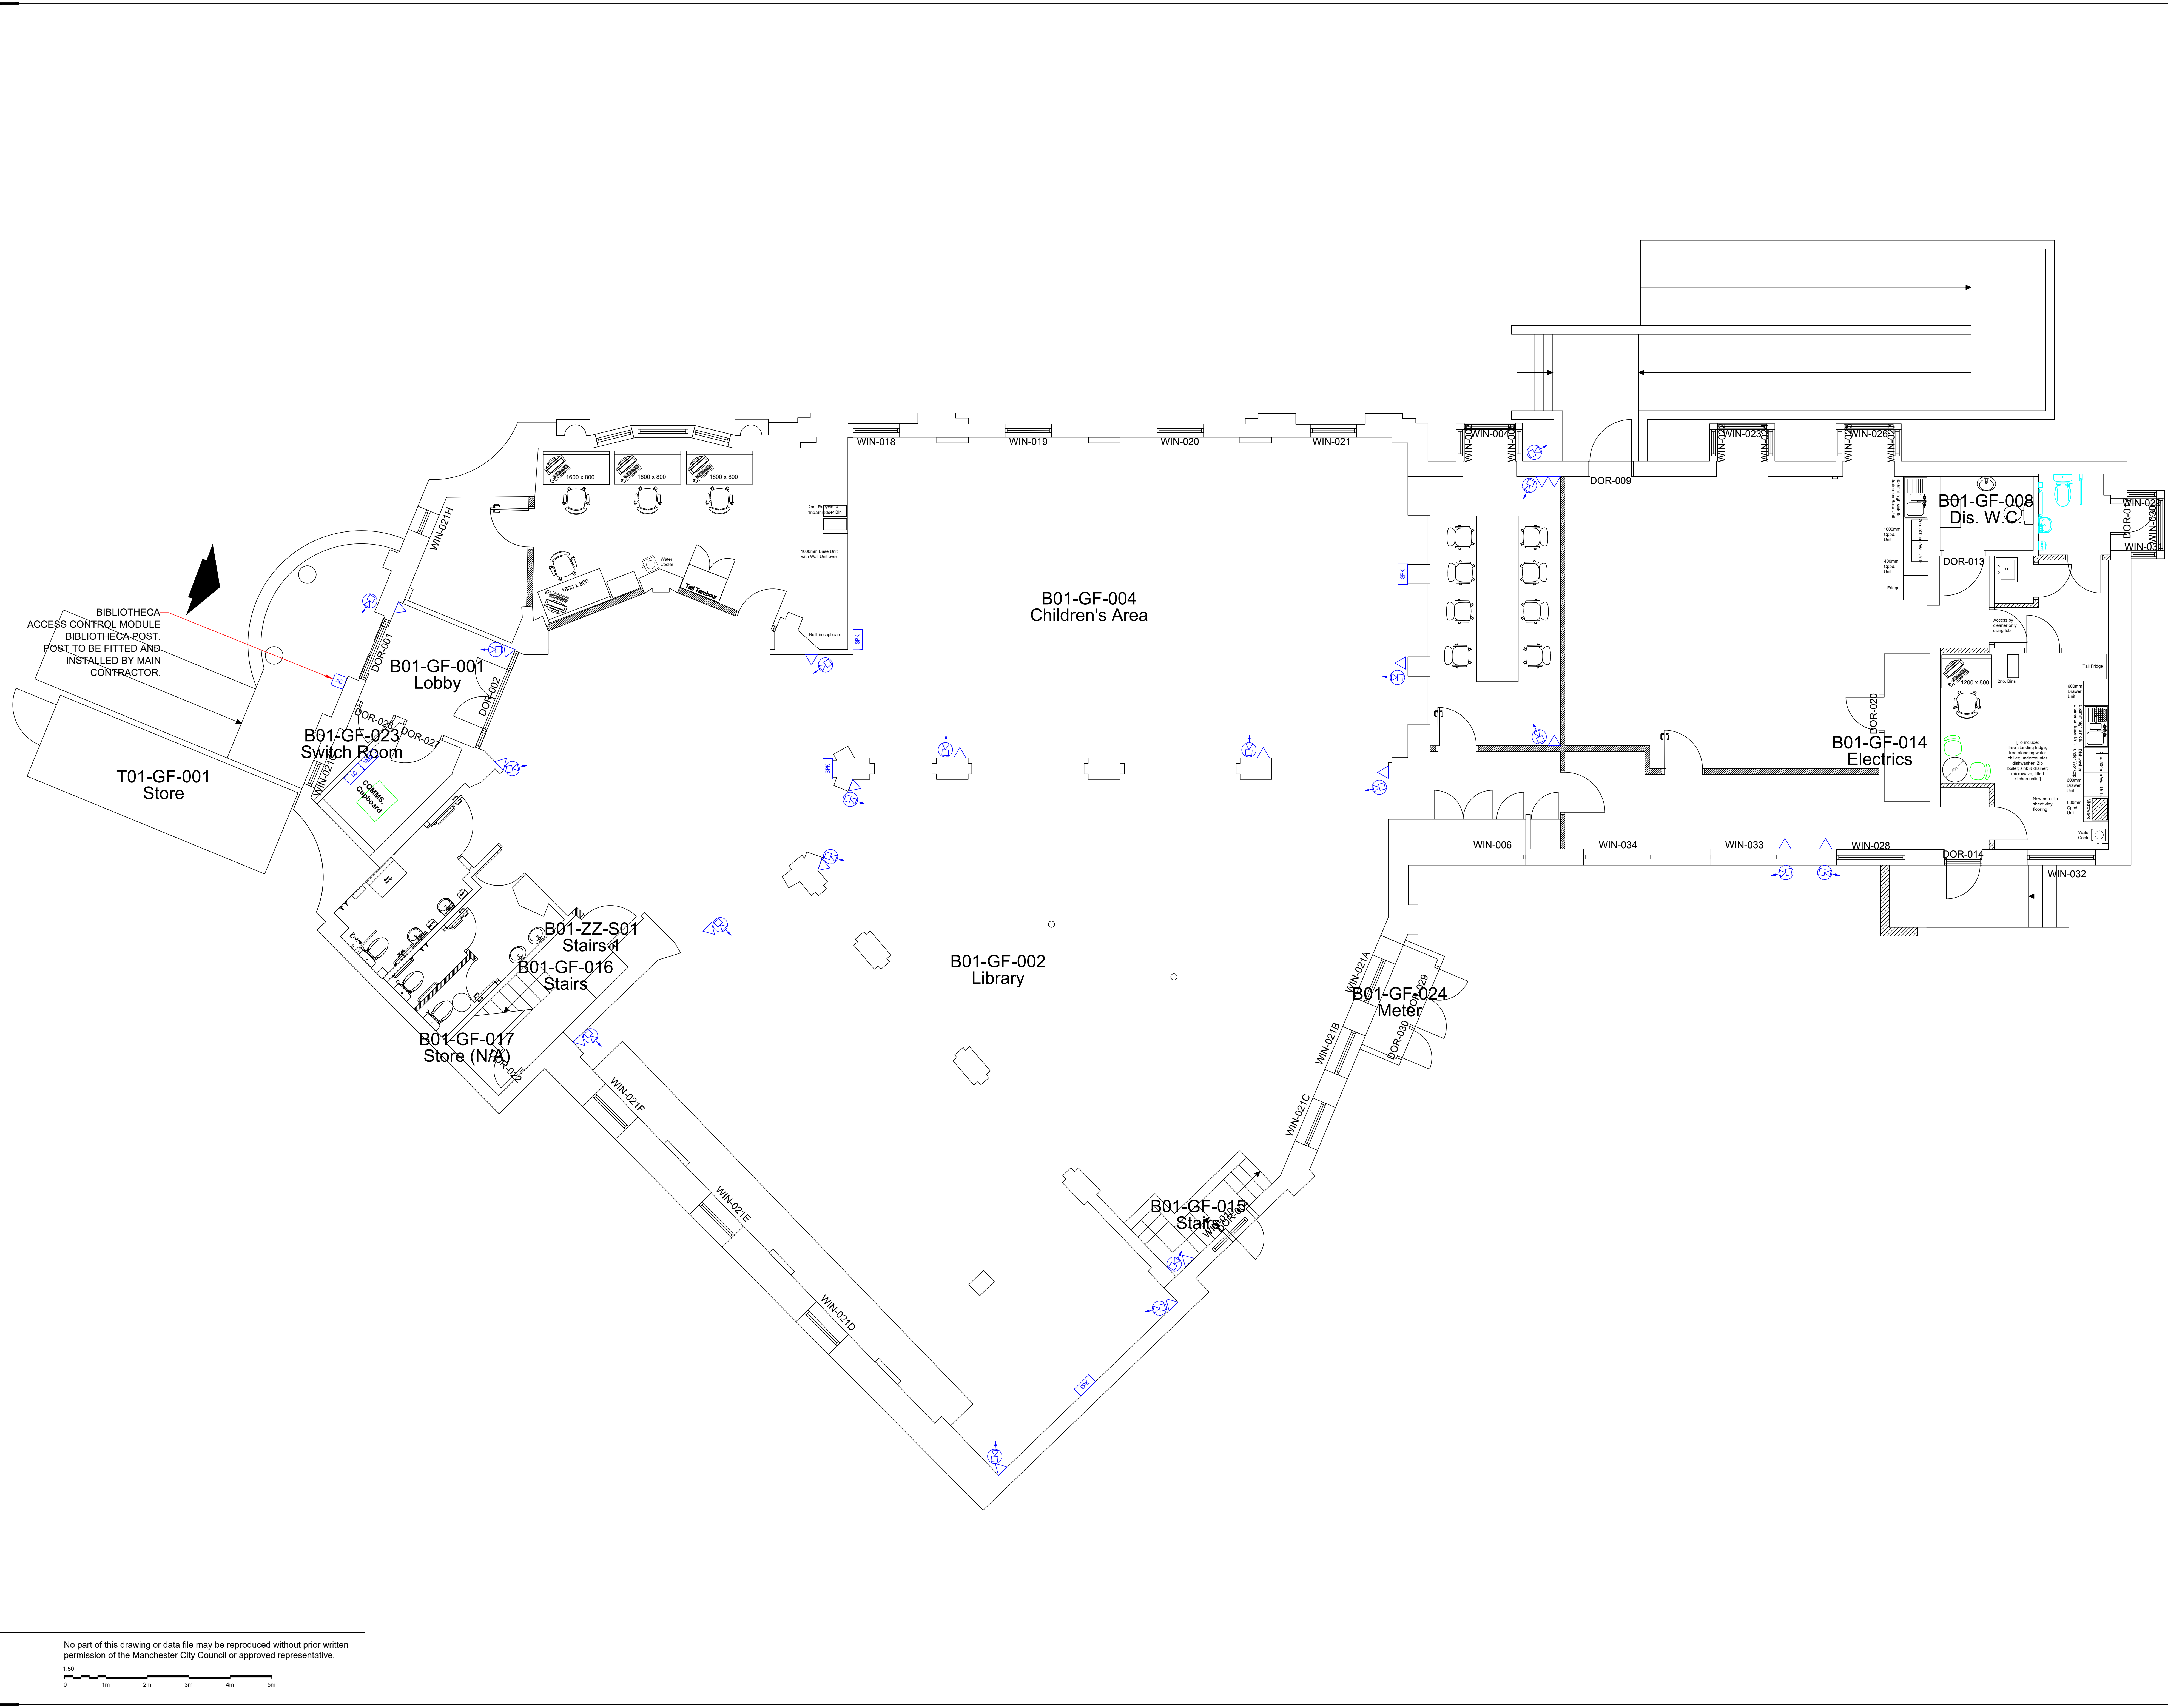

NOTES

- All dimensions are in millimetres unless otherwise stated
- This drawing is to be read with all other relevant documentation
- Do not scale from this drawing, all measurement data should be taken directly from the model

Drawing Legend

- Dome CCTV camera (internal / external model as required)
- Data outlet to serve CCTV camera
- SPK Speaker
- AC Bibliotheca access control module
- LC Bibliotheca library control unit
- VMS Bibliotheca VMS server

Open Library System Notes

THE CONTRACTOR SHALL COORDINATE WITH BIBLIOTHECA TO DESIGN, SUPPLY AND INSTALL A COMPLETE AND OPERATIONAL OPEN LIBRARY SYSTEM.

BIBLIOTHECA WILL SUPPLY AND FIX THE EQUIPMENT, CAMERAS, SPEAKERS ETC.

THE CONTRACTOR SHALL INCLUDE TO SUPPLY AND INSTALL THE CABLING FOR THE BIBLIOTHECA EQUIPMENT TO THE LOCATIONS WHERE INDICATED ON THE DRAWING.

THE CONTRACTOR SHALL Liaise WITH BIBLIOTHECA TO CONFIRM THE NUMBER AND FINAL LOCATIONS OF ALL OPEN LIBRARY ACCESSORIES.

REFER TO BIBLIOTHECA DOCUMENT AND WIRING DIAGRAM FOR TYPE OF CABLES REQUIRED.

PLEASE NOTE THE EXTERNAL POST IS TO BE FITTED BY THE MAIN CONTRACTOR.

THE NEW CONTROLS FOR THE MAIN DOORS ARE TO BE LINKED INTO THE BIBLIOTHECA SYSTEM. REFER TO BIBLIOTHECA WIRING DIAGRAM.

A	DRAWING REVISED IN LINE WITH BIBLIOTHECA LAYOUT	14.06.22 TB
REV	DESCRIPTION	DATE BY

MANCHESTER CITY COUNCIL

Capital Programmes Division

Manchester City Council
PO Box 532, Town Hall
Manchester
M60 2LA

DRAWING STATUS

INFORMATION

PROPERTY TITLE
Chorlton District Library
Manchester Road, Chorlton
M21 9PN

UPRN
U10023047970

DPE NO.
-

PROJECT TITLE
Open Libraries

DRAWING TITLE
Proposed Ground Open Library System Layout

JOB NO.
LG44705.1

DATE
16.05.22

REV
A

SCALE
1:50@A0

AUTHOR
TB

CHECKED BY
APPROVED BY

DRAWING NO.
MCC-B01-GF-DR-E-0060

No part of this drawing or data file may be reproduced without prior written permission of the Manchester City Council or approved representative.

1:50

0 1m 2m 3m 4m 5m