


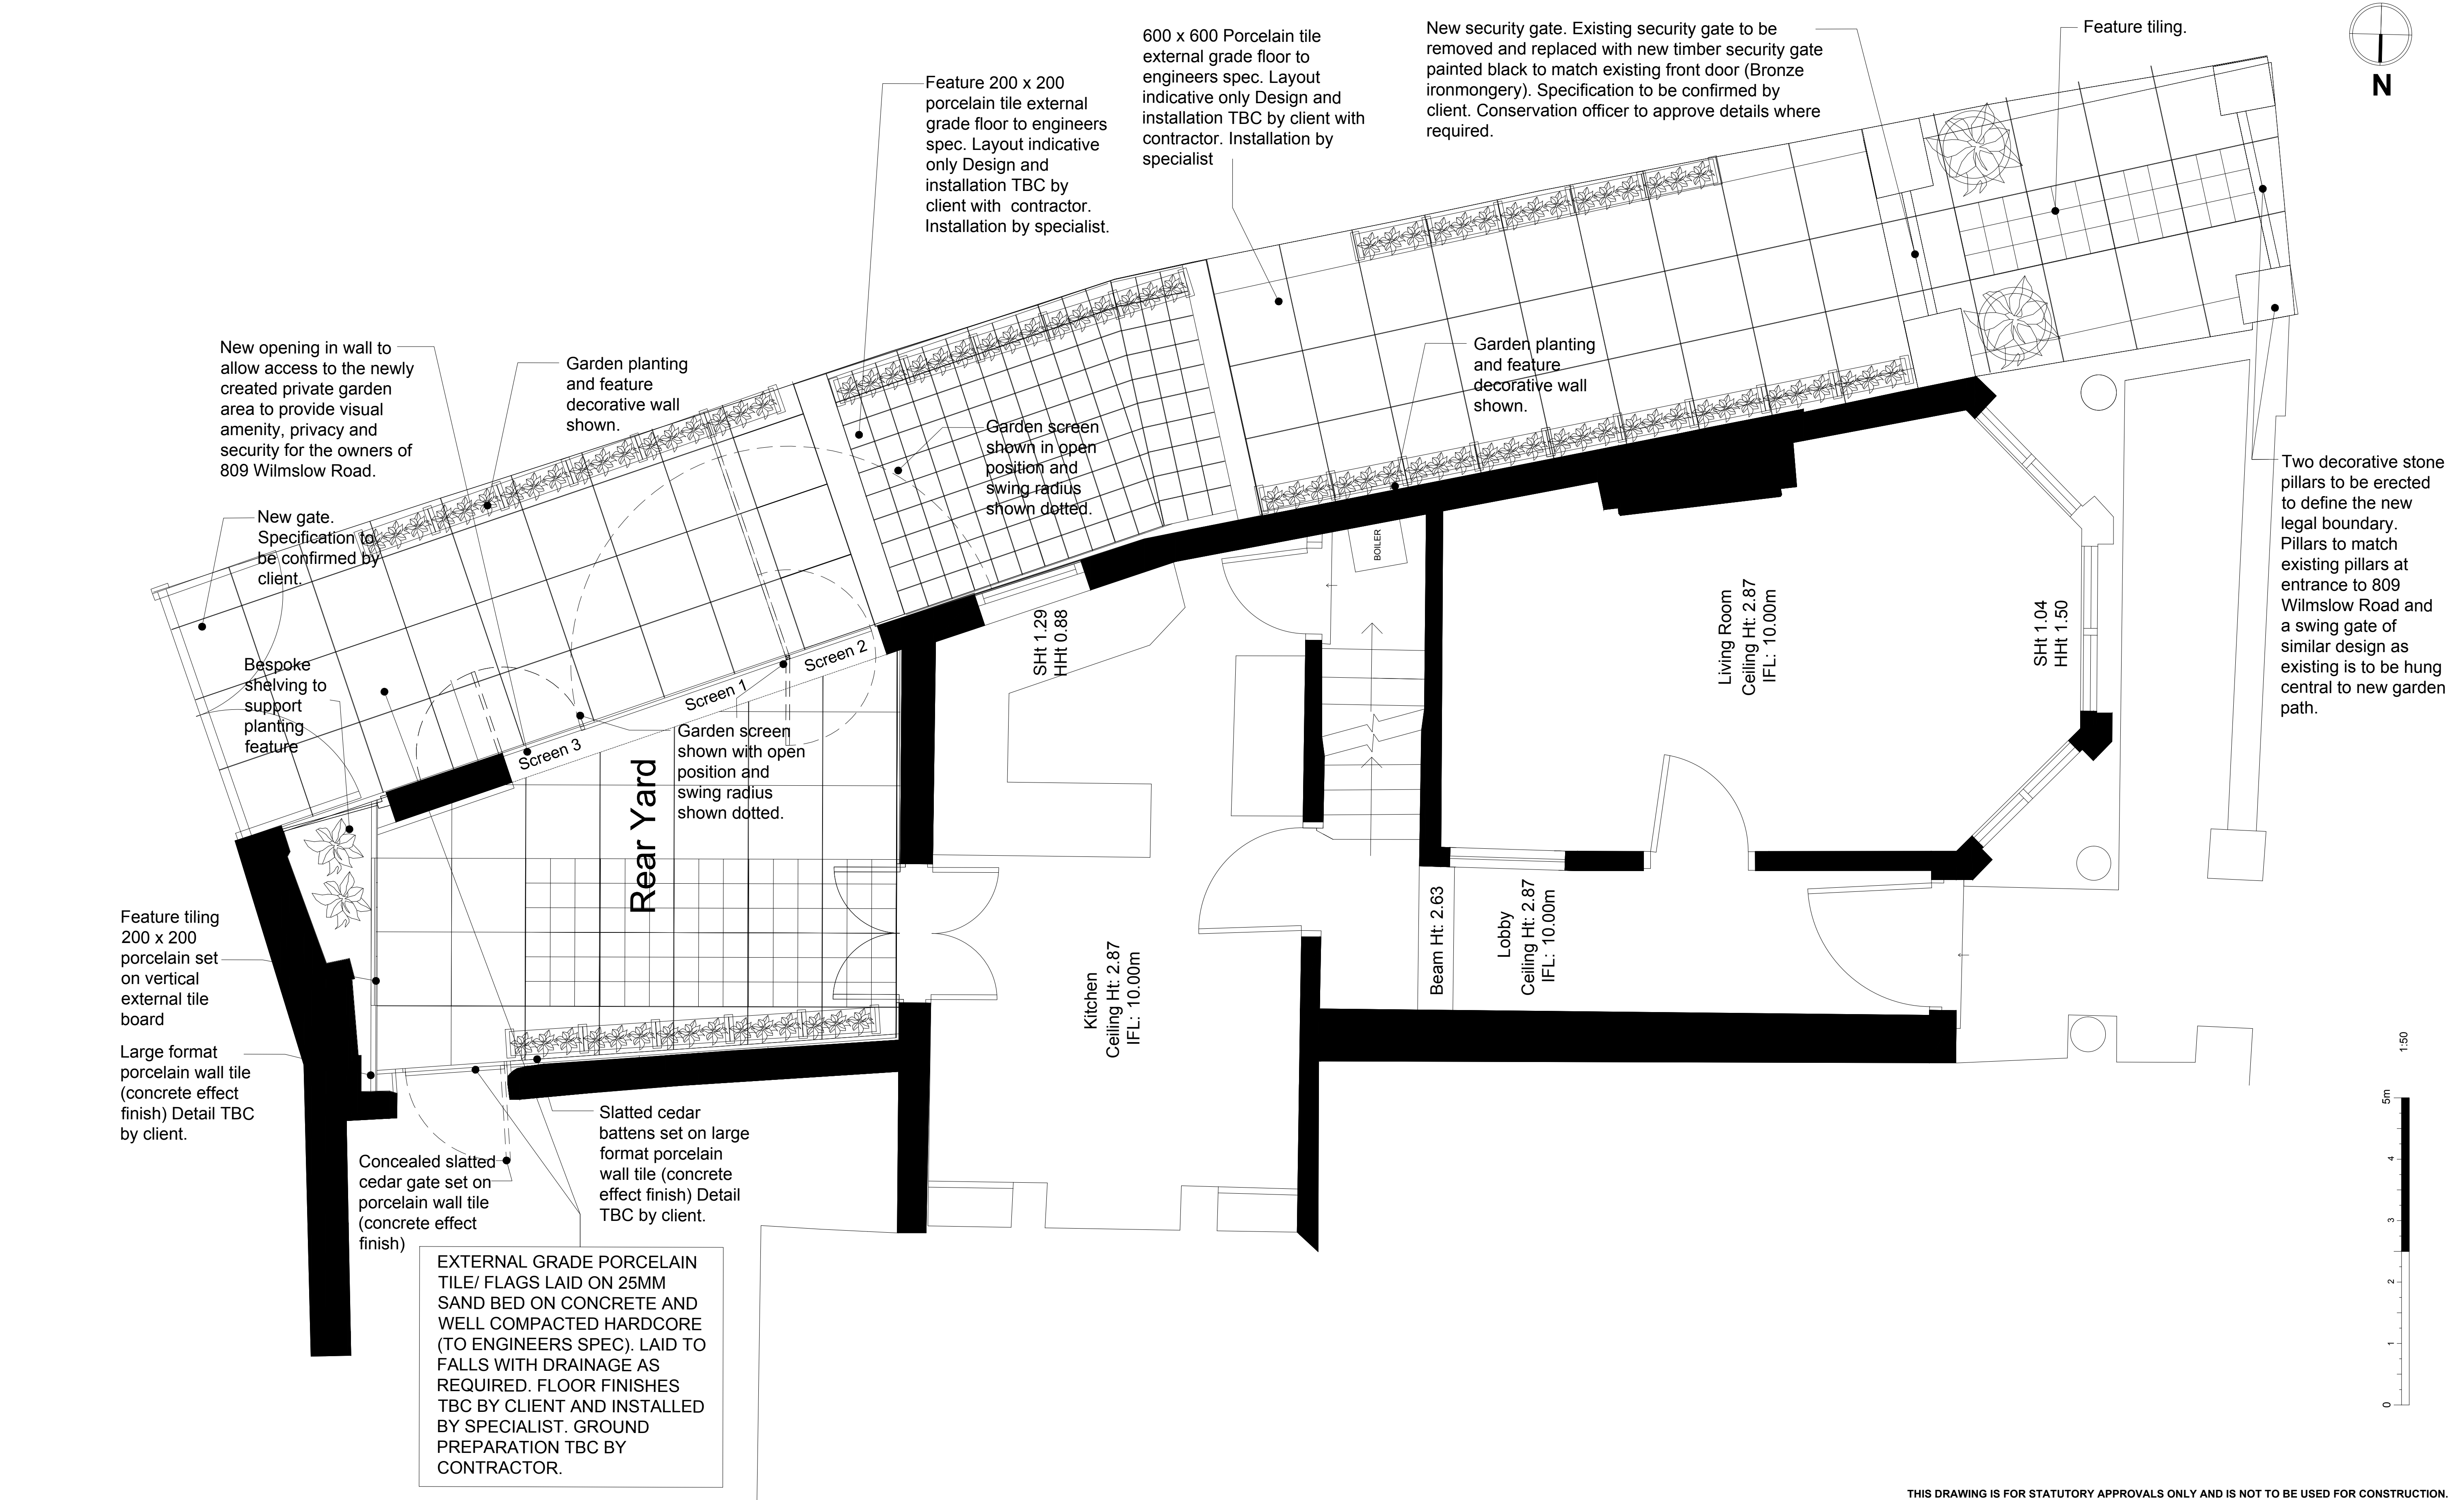

REV	DATE	DESCRIPTION	DRN	CHK

EOHMA
ARCHITECTS
www.eohma.com

DRAWING TITLE		CLIENT	
Softworks Landscape Proposal		Peter Hill	
ADDRESS		PROJECT	
809 Wilmslow Road, Didsbury		809 Wilmslow Road	
DRAWN BY	SCALE	DATE	DRAWING NUMBER
-	1:50@A1	APRIL 22	009
CHECKED BY	REV.		
-	-		