

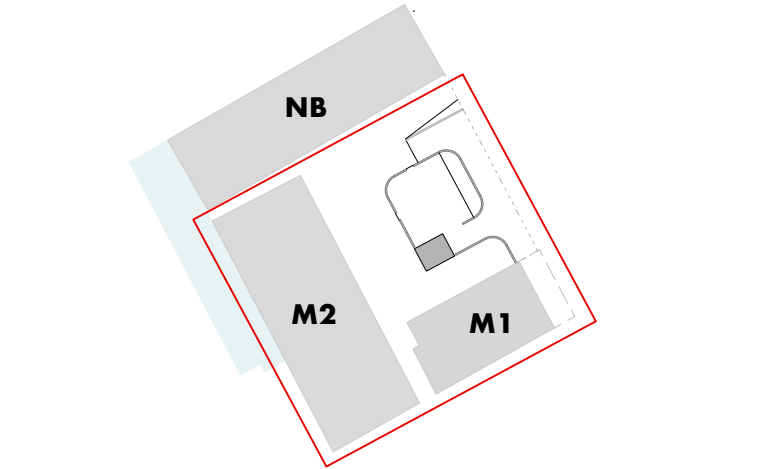


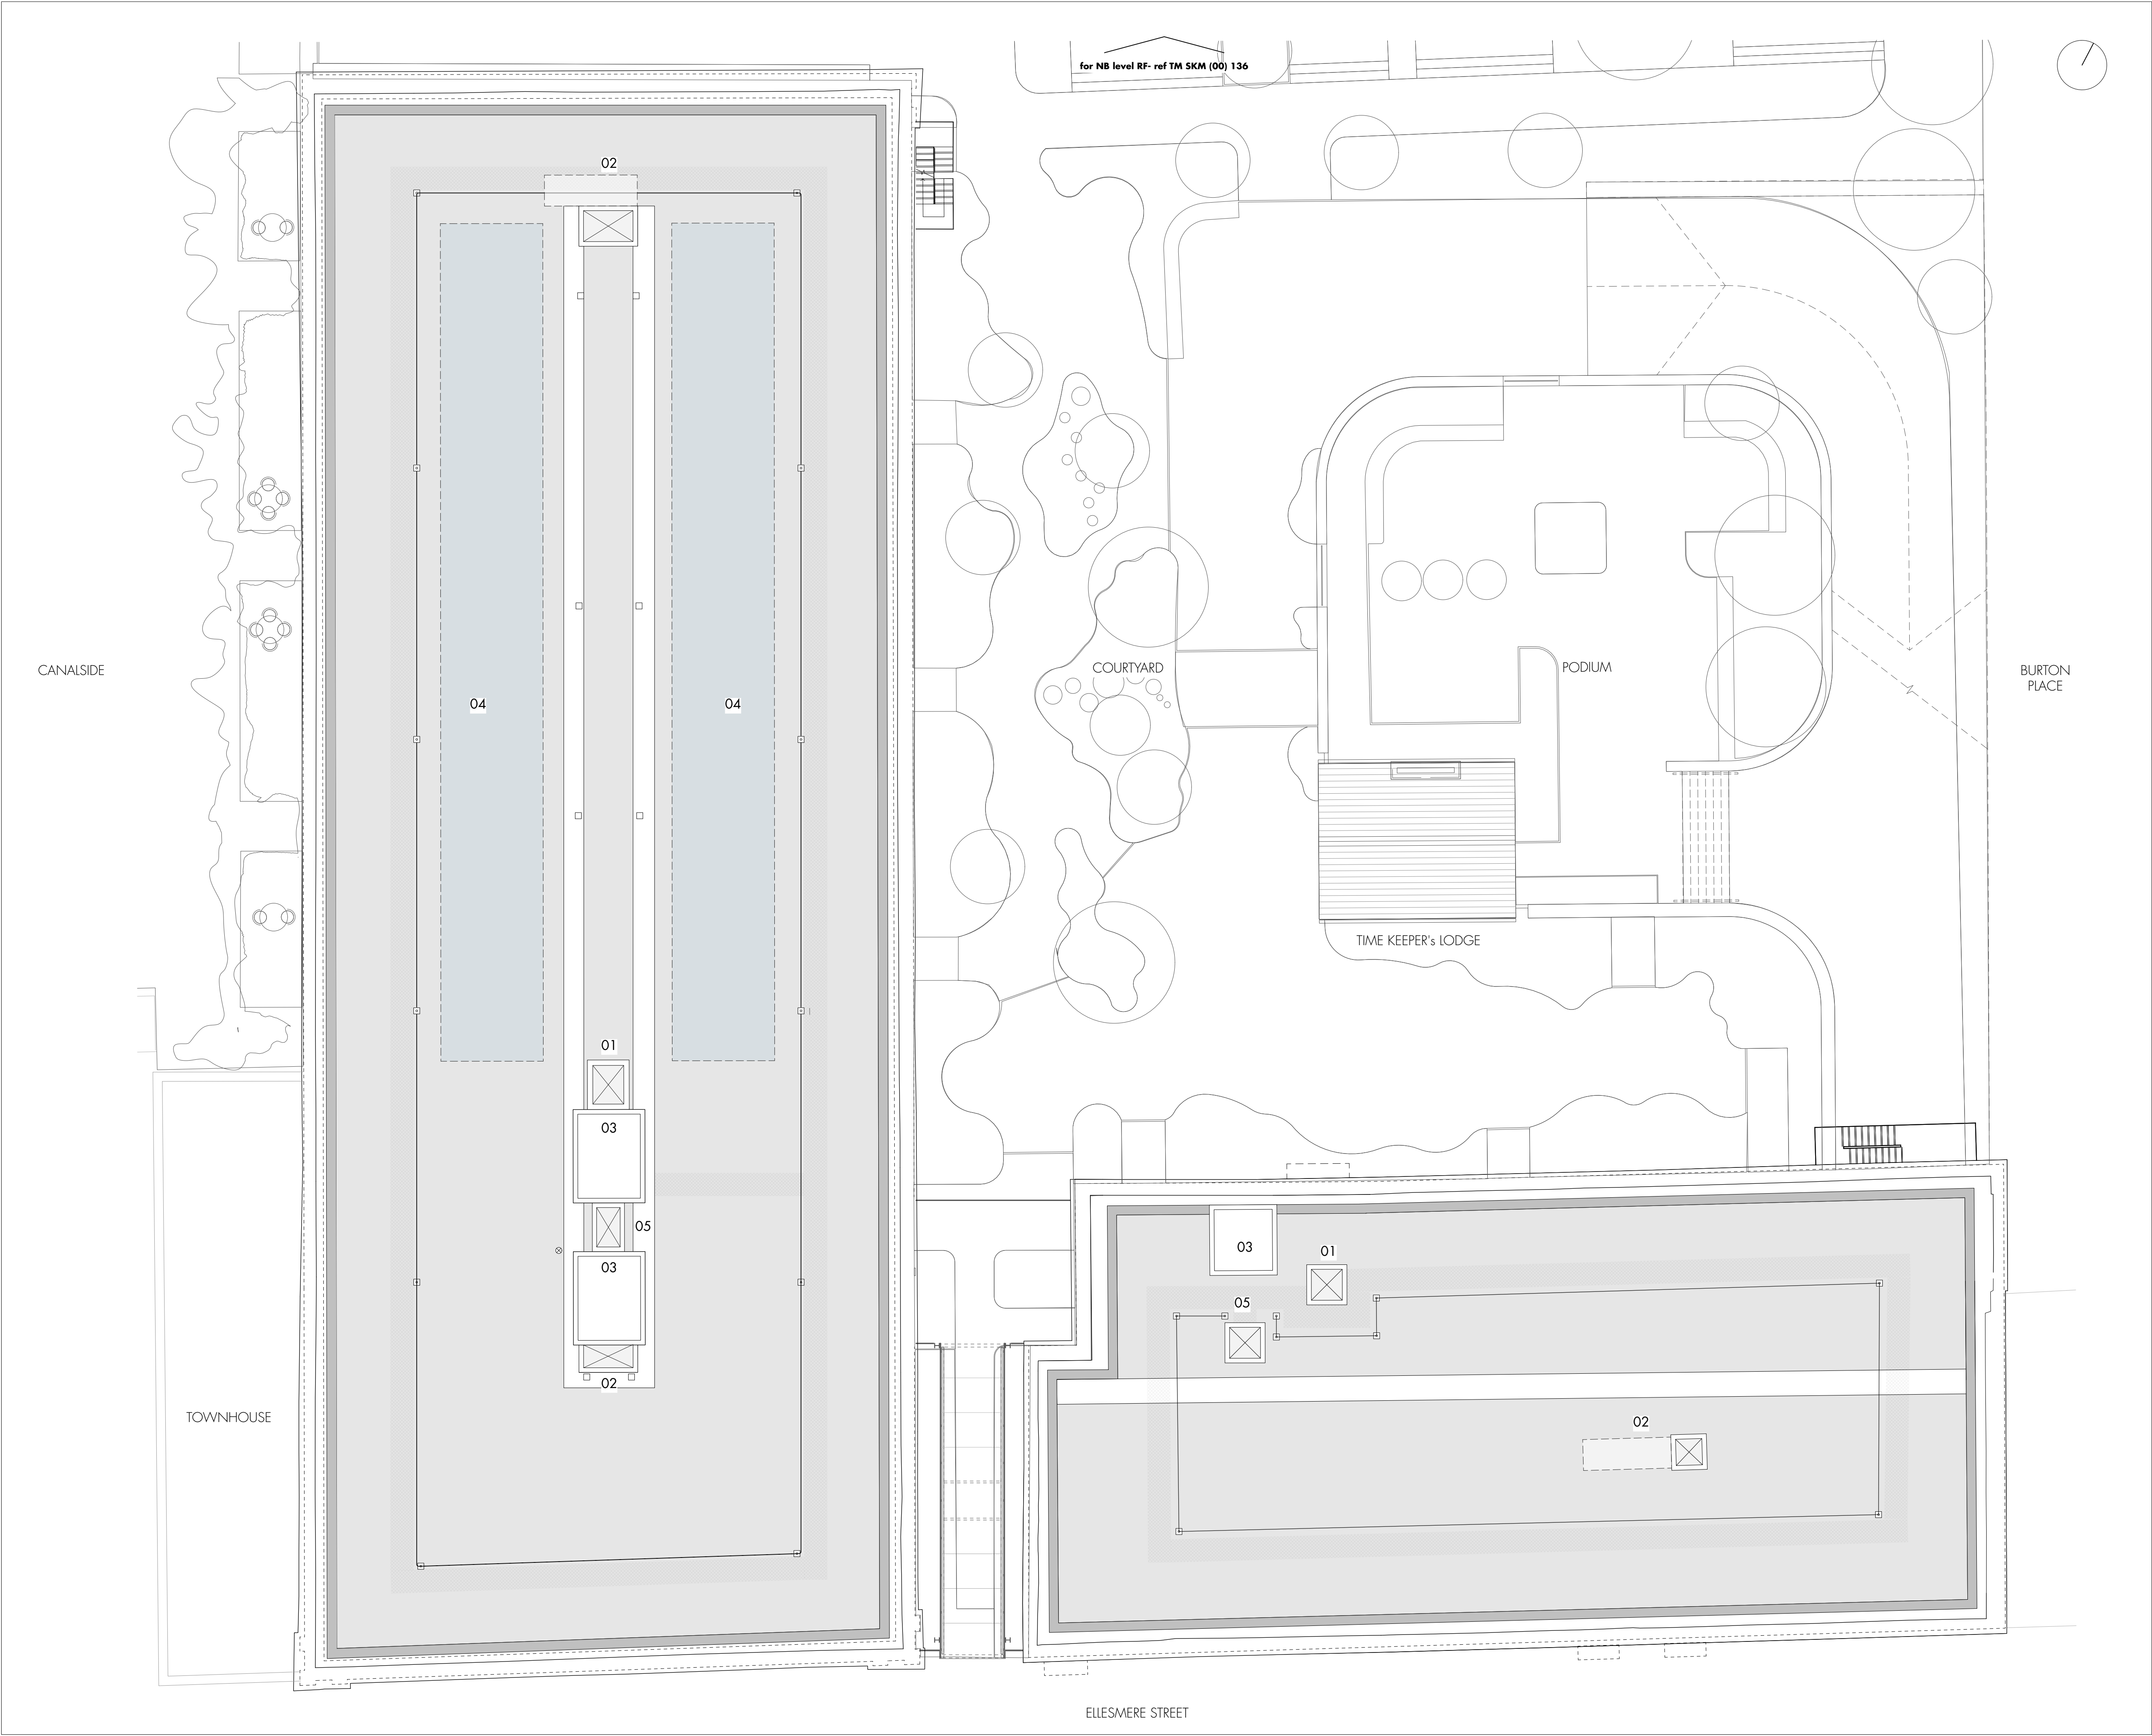

- 1b/1p (<50sqm)
- 1b/2p (>50 sqm)
- 2b/3p (61 to 70 sqm)
- 2b/4p (>70sqm)
- key**
- 01 AOV
- 02 smoke extract + duct service zone
- 03 lift overrun
- 04 PV (indicative area)
- 05 roof access hatch
- 06 horizontal safety line
- notes**
- refer to exterior architecture dwg '2237-EXA-ZZ-ZZ-DR-L-00100' for further detail + specificaition information about proposed landscape.

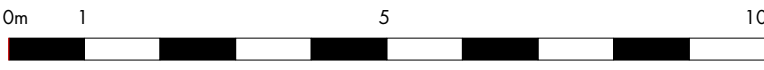

P01 • planning issue - for S73 application

09 06 22 • mj • ms

rev • description

issued • drawn • checked

shedkm

+44 (0)151 709 8211

+44 (0)207 253 8881

project talbot mill

client CAPITAL&CENTRIC

drawing number TM-SKM-MX-RF-DR-A-00106 **P01**

scale 1:100 @ a1

status **stage 3**

mill 01+02 proposed plan roof level

do not scale from this drawing • all dimensions are to be set out and checked on site prior to starting construction • any discrepancy found between information given on this drawing and that given elsewhere or recorded on site shall be brought to the attention of the project architect immediately