


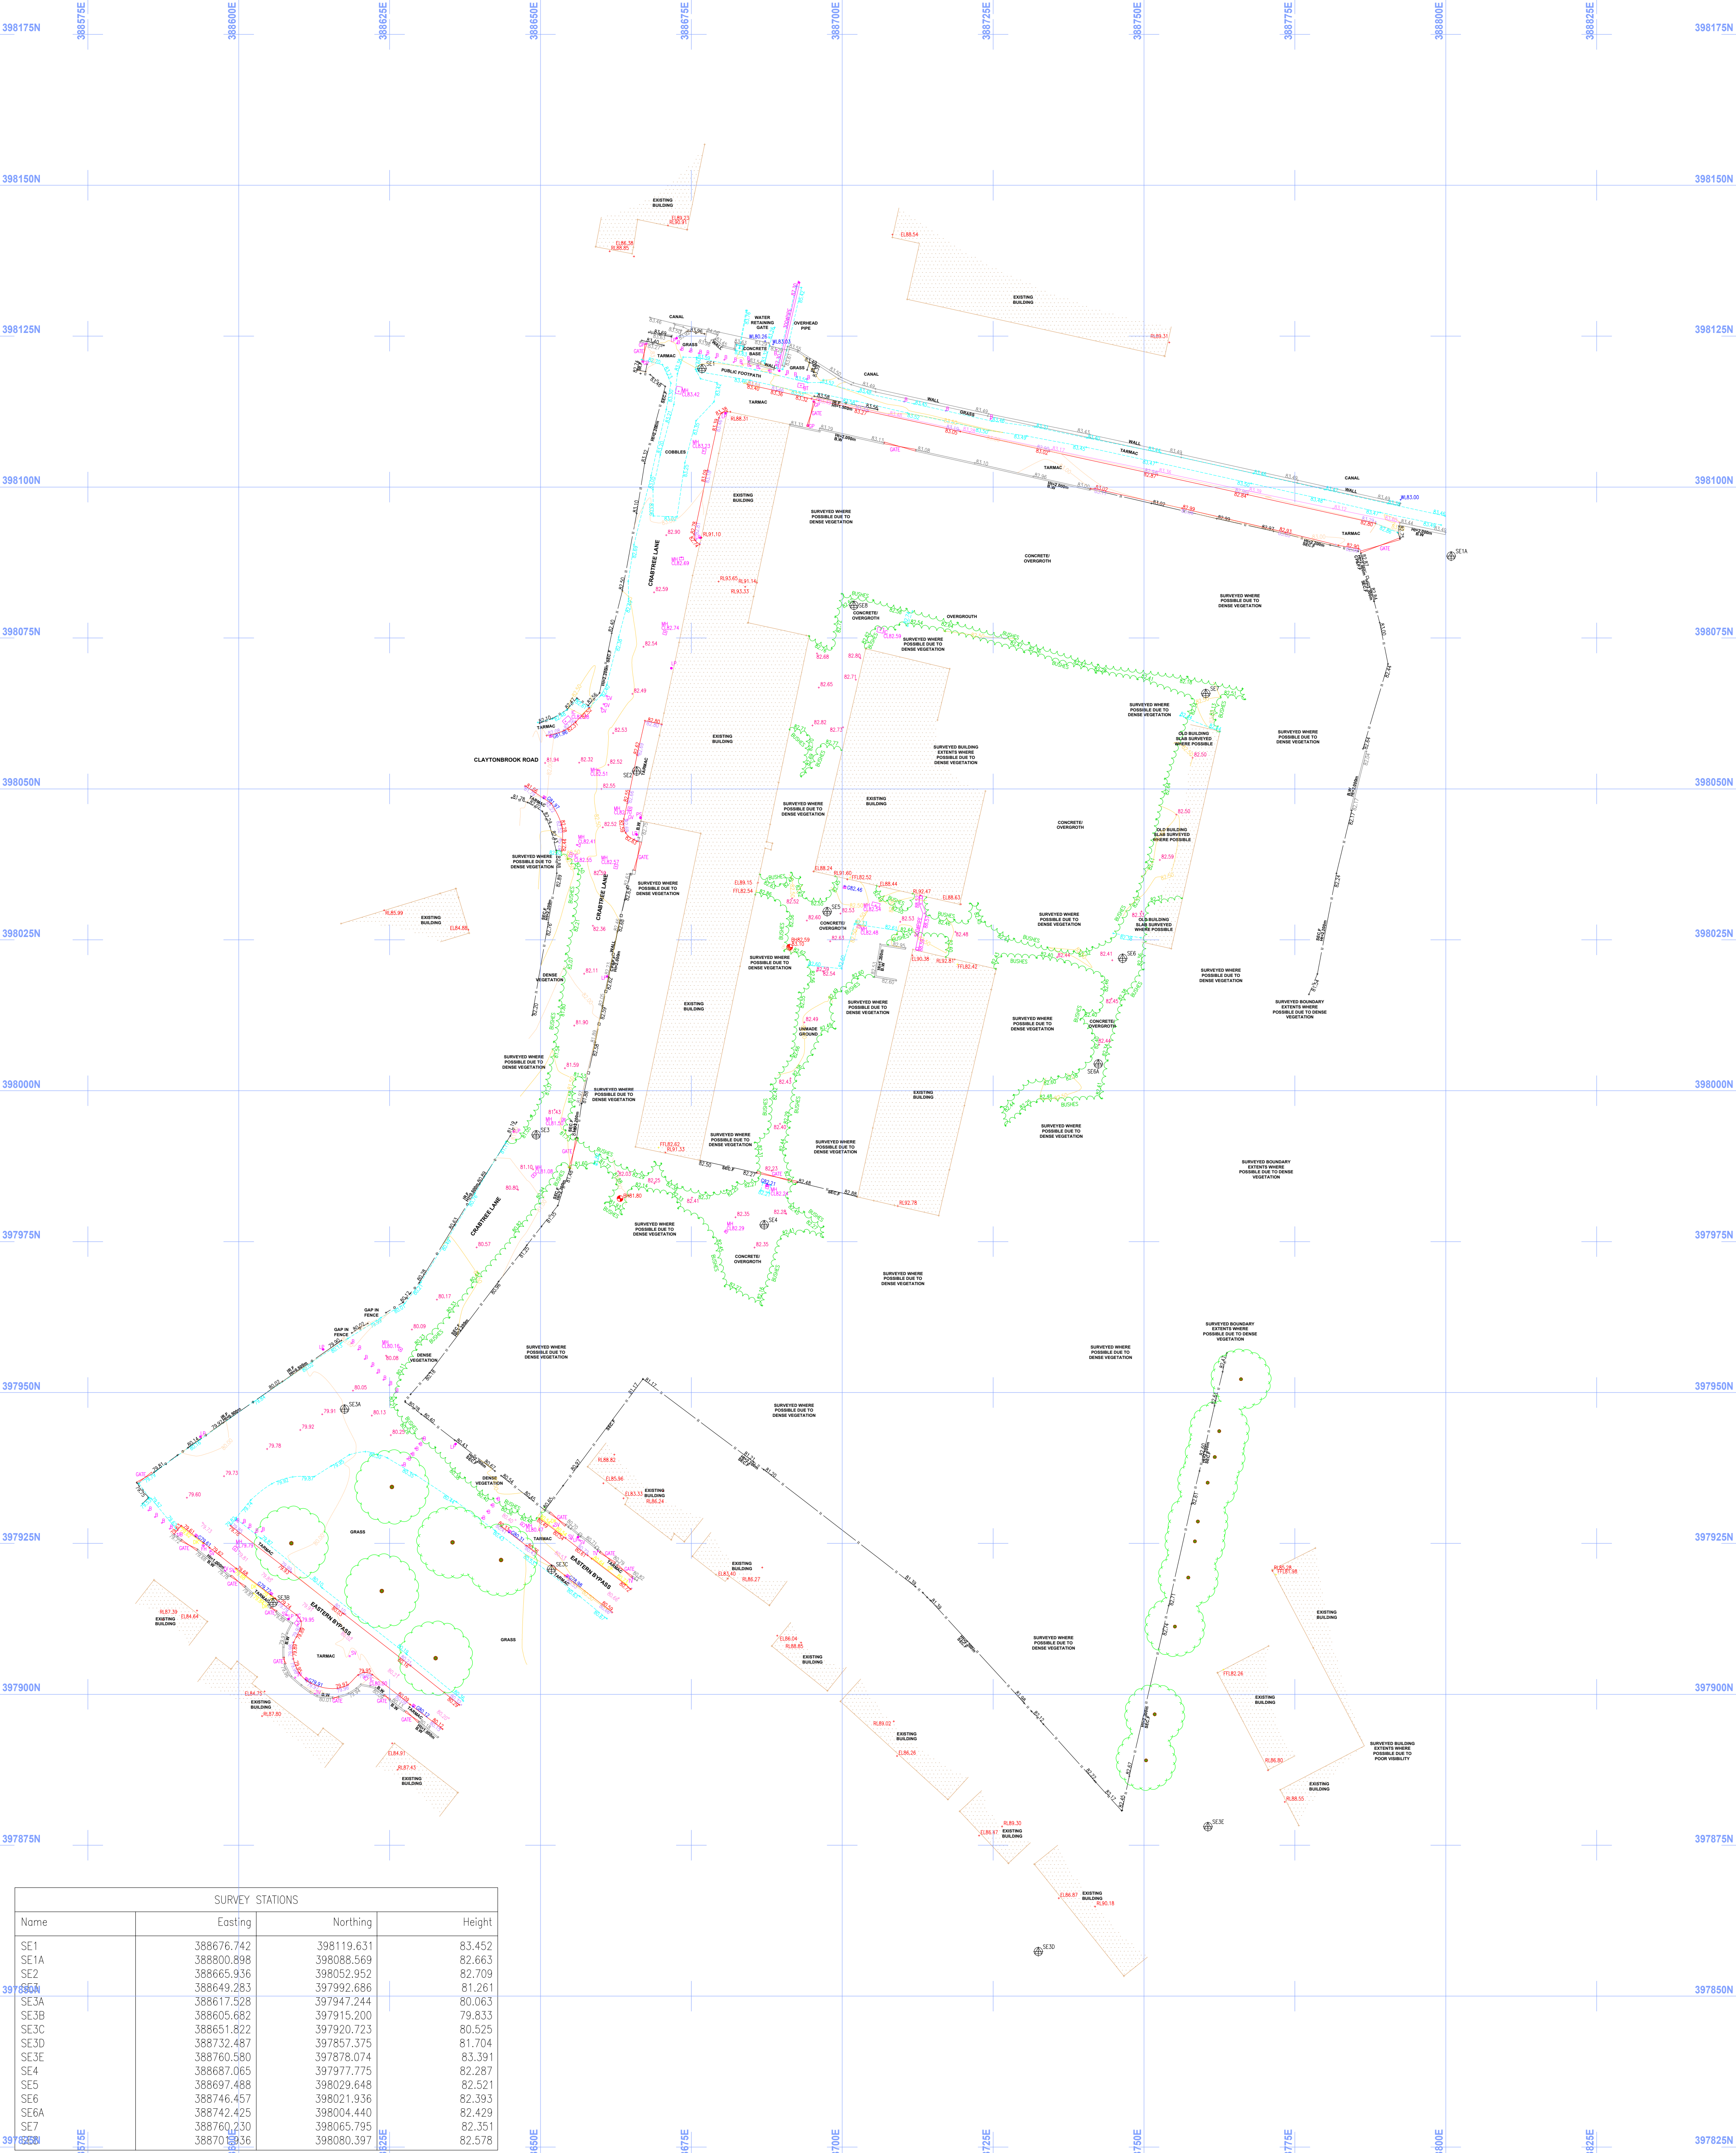

SURVEY STATIONS			
Name	Easting	Northing	Height
SE1	388676.742	398119.631	83.452
SE1A	388800.898	398088.569	82.663
SE2	388665.936	398052.952	82.709
SE3	388649.283	397992.686	81.261
SE3A	388617.528	397947.244	80.063
SE3B	388605.682	397915.200	79.833
SE3C	388651.822	397920.723	80.525
SE3D	388732.487	397857.375	81.704
SE3E	388760.580	397878.074	83.391
SE4	388687.065	397977.775	82.287
SE5	388697.488	398029.648	82.521
SE6	388746.457	398021.936	82.393
SE6A	388742.425	398004.440	82.429
SE7	388760.230	398065.795	82.351
SE8	388705.936	398080.397	82.578

N

W

E

S

SURVEY ORIENTATED TO OS GRID (OSGB36-15)

SURVEY NOTES

ALL LEVELS ARE RELATED TO O.S DATUM (OSGB36-15)
ESTABLISHED AT SE1 USING THE LEICA SMARTNET GPS NETWORK

SURVEY LEGEND			
FEATURES	BOUNDARY ANNOTATIONS		
TOP OF BANK	B.W.F	SEC.F	
BOTTOM OF BANK	C.L.F	T.F	
SURVEY STATION	C.P.F	B.W	
TREE	E.L.F	C.W	
HEDGE	HER.F	G.W	
TREE CANOPY	IR.F	MISC.W	
BUSHES	K.R.F	R.W	
VEGETATION	MISC.F	R.L.W	
	P.W.F	S.W	
	R.S.F		
	RANCH STYLE FENCE		
LEVEL PREFIX ANNOTATIONS			
ASL ARCH SPRING LEVEL	IL INVERT LEVEL	TRH TREE HEIGHT	
BL BED LEVEL	PL PARAPET LEVEL	THR THRESHOLD LEVEL	
BD BACK DROP	RL ROOF/RIDGE LEVEL	WL WATER LEVEL	
CL COVER LEVEL	SL SOFFIT LEVEL	WS WINDOW SILL	
CH TOP OF CHIMNEY	TL TOP OF FENCE	WSF WINDOW SOFFIT	
DTL DEPTH TO CROWN	TP TOP OF PIPE		
TFL FINISHED FLOOR LEVEL	TOW TOP OF WALL		
GEOTECHNICAL INFORMATION			
TRIAL HOLE / PIT	TH		
BORE HOLE	BH		
WINDOW SAMPLE	WS		
MONITORING POINT	MP		

SURVEY ANNOTATIONS	
AV AIR VALVE	OHC OVERHEAD CABLES
B BOLLARD	PB POST BOX
BS BUS STOP	PM PARKING METER
BT BRITISH TELECOM IC	PS POST
CPS CONCRETE PAVING SLABS	PYL ELECTRICITY PYLON
CP CATCH PIT	RE RODDING EYE
DR DRAIN	RS ROAD SIGN
ESB ELECTRIC CONTROL BOX	RWP RAIN WATER PIPE
EL ELECTRICAL IC	ST STOP TAP
EP ELECTRICITY POLE	SM SERVICE MARKER
ER EARTH ROD	SP SIGN POST
FH FIRE HYDRANT	SV STOP VALVE / SLUICE VALVE
FP FLAG POLE	SVP SOIL VENT PIPE
G GULLY	TB TELEPHONE BOX
GH GREENHOUSE	TL TRAFFIC LIGHTS
GP GATE POST	TM TELEPHONE MAST
GV GAS VALVE	TP TELEGRAPH POLE
IC INSPECTION COVER	TPS TACTILE PAVING SLABS
JB JUNCTION BOX	VP VENT PIPE
JOW JAPANESE KNOT WEED	WM WATER METER
KO KERB OUTLET	WO WASH OUT
LH LAMP HOLE	UTL UNABLE TO LIFT
LP LAMP POST/LIGHT COLUMN	UTS UNABLE TO SURVEY
MH MANHOLE	
MP MONITOR POINT	
NP NAME PLATE	

CLIENT

MCI DEVELOPMENTS

PROJECT ENGINEER

AS

DATE

18.06.2021

DRAWN

DH

SCALE

1:500@A1

PROJECT TITLE

CRABTREE LANE, OPENSHAW

DRAWING DETAIL

TOPOGRAPHICAL LAND SURVEY

DRAWING NUMBER

MCI.TS.115

REVISION

-

DESCRIPTION

REV

DATE

DRWN

APPR

SurveyEng Ltd
Land Surveyors & Engineers

14 GREEN MILL,
WESTHOUGHTON
BOLTON
LANCS
BL6 3GE

TELEFAX: 0800 772 3040
MOB: 07850069993
info@surveyeng.co.uk