



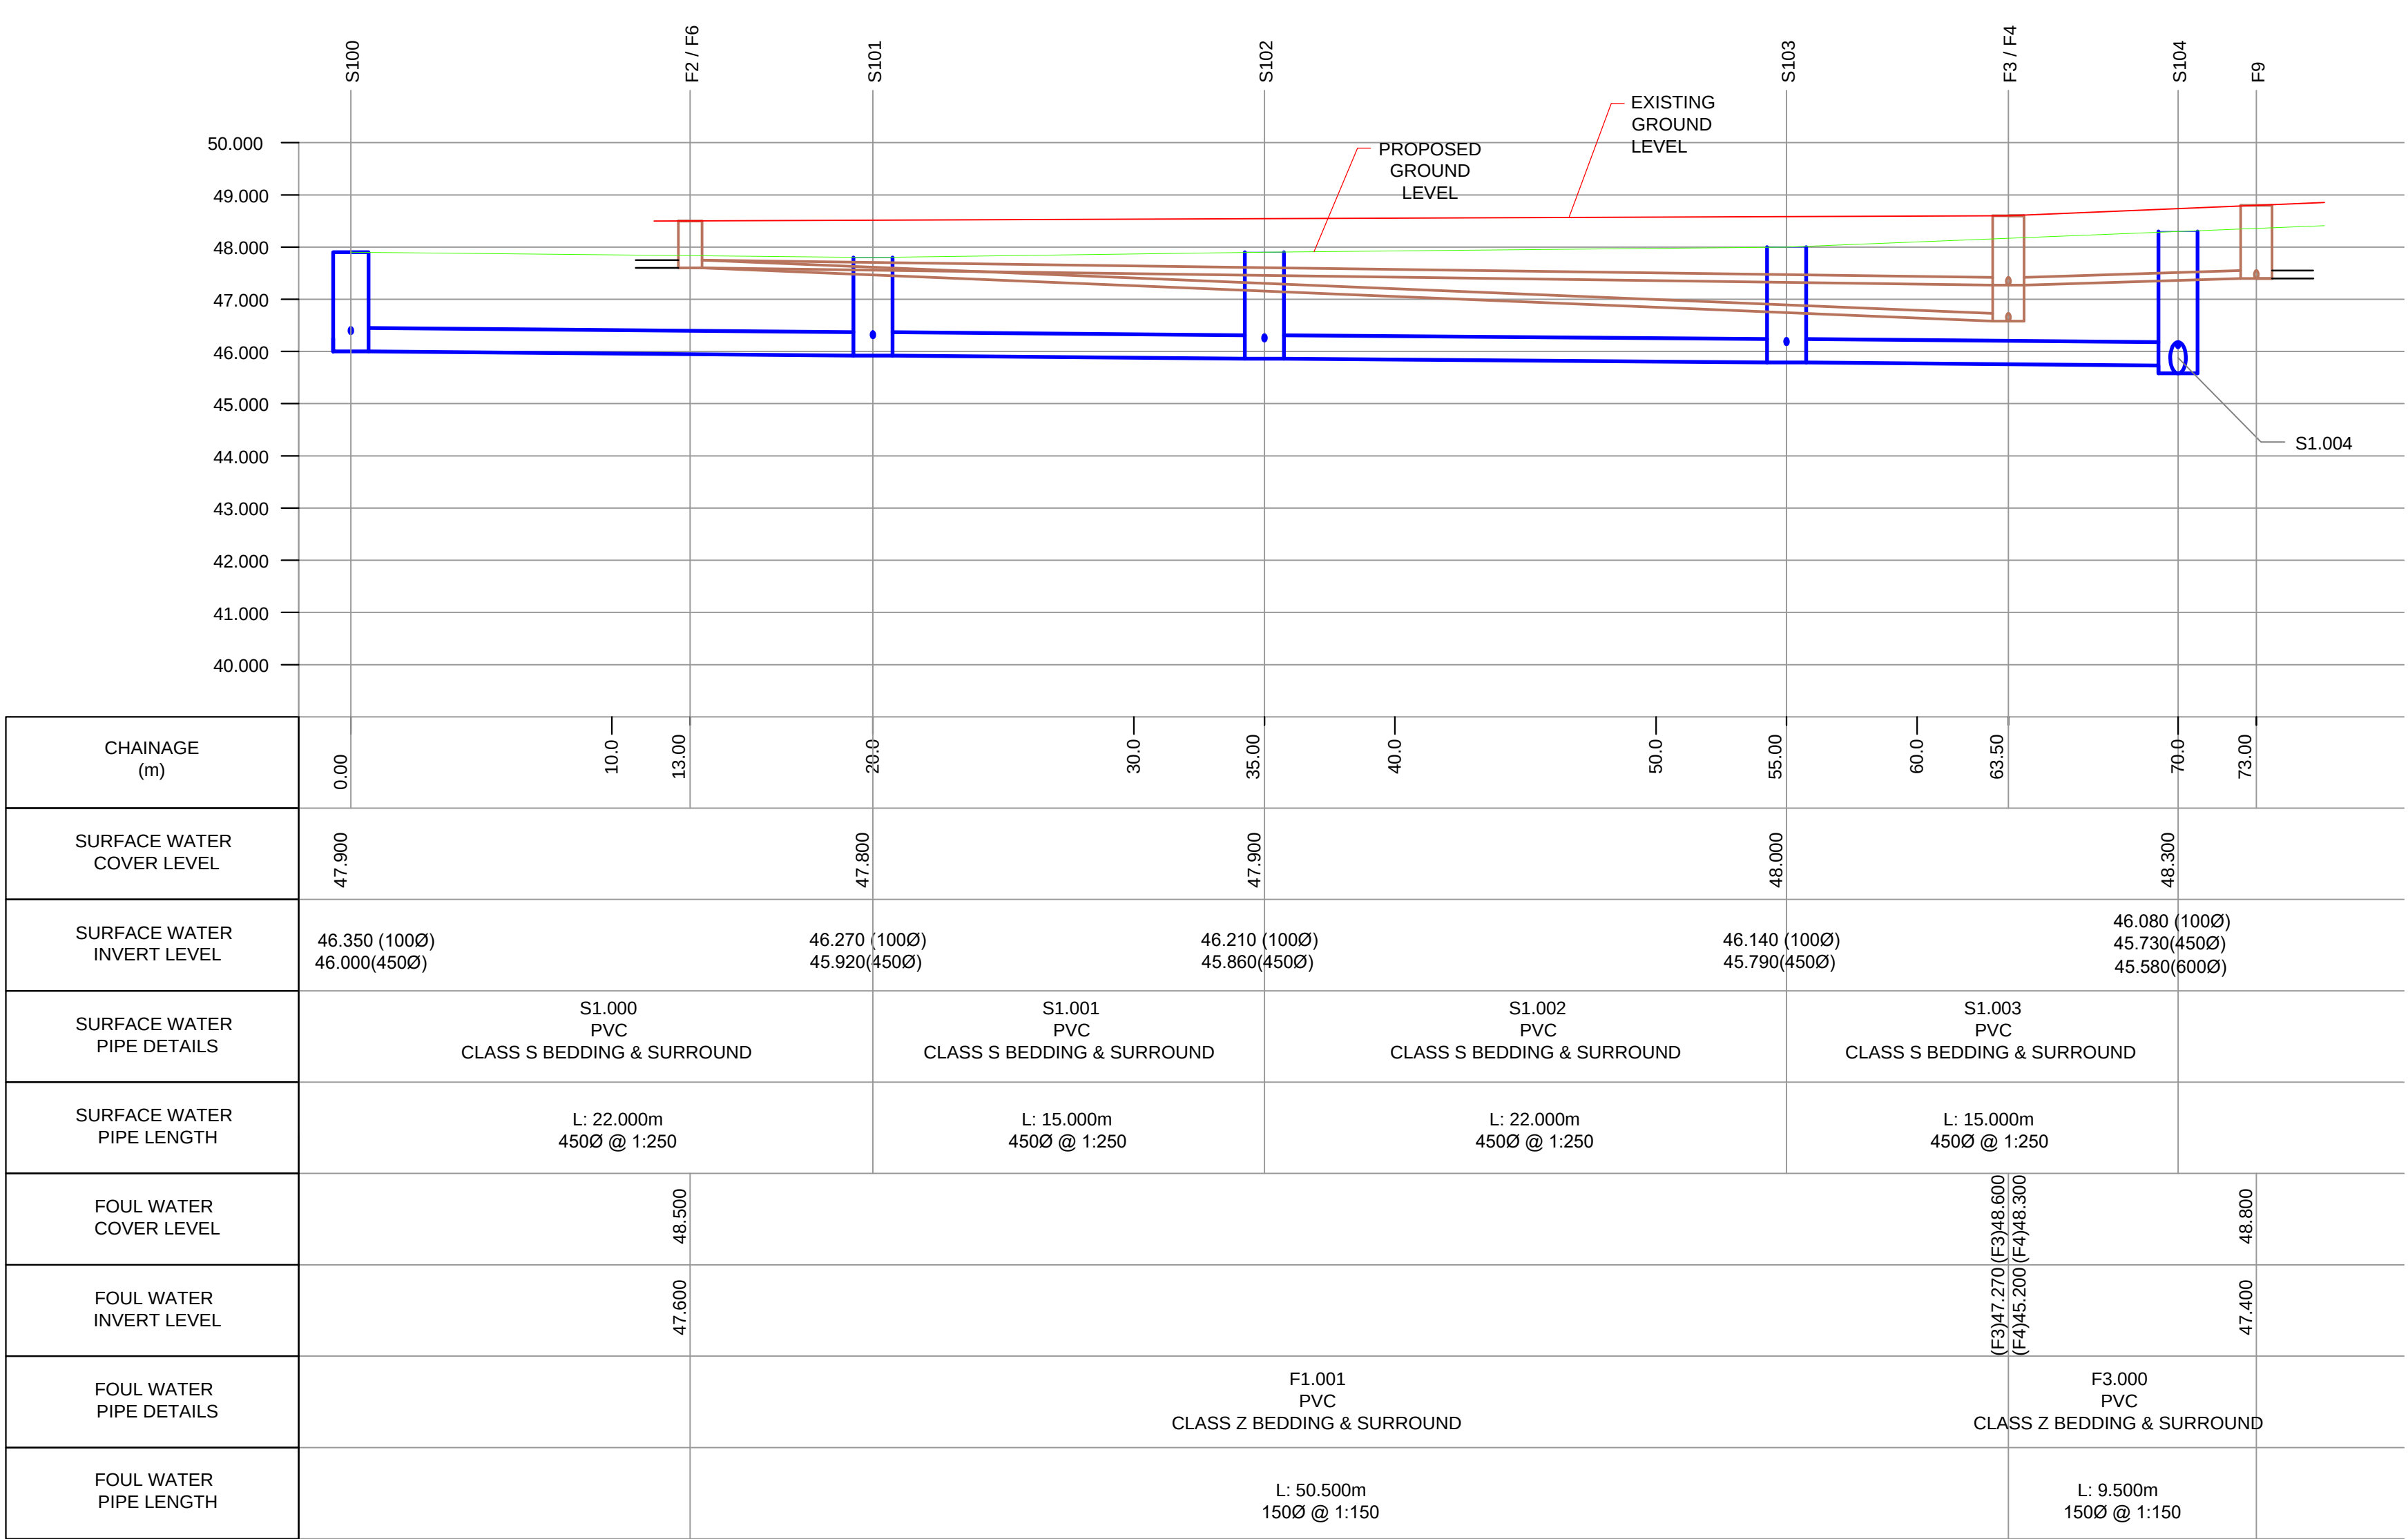

LONG SECTION MH S100 - F9

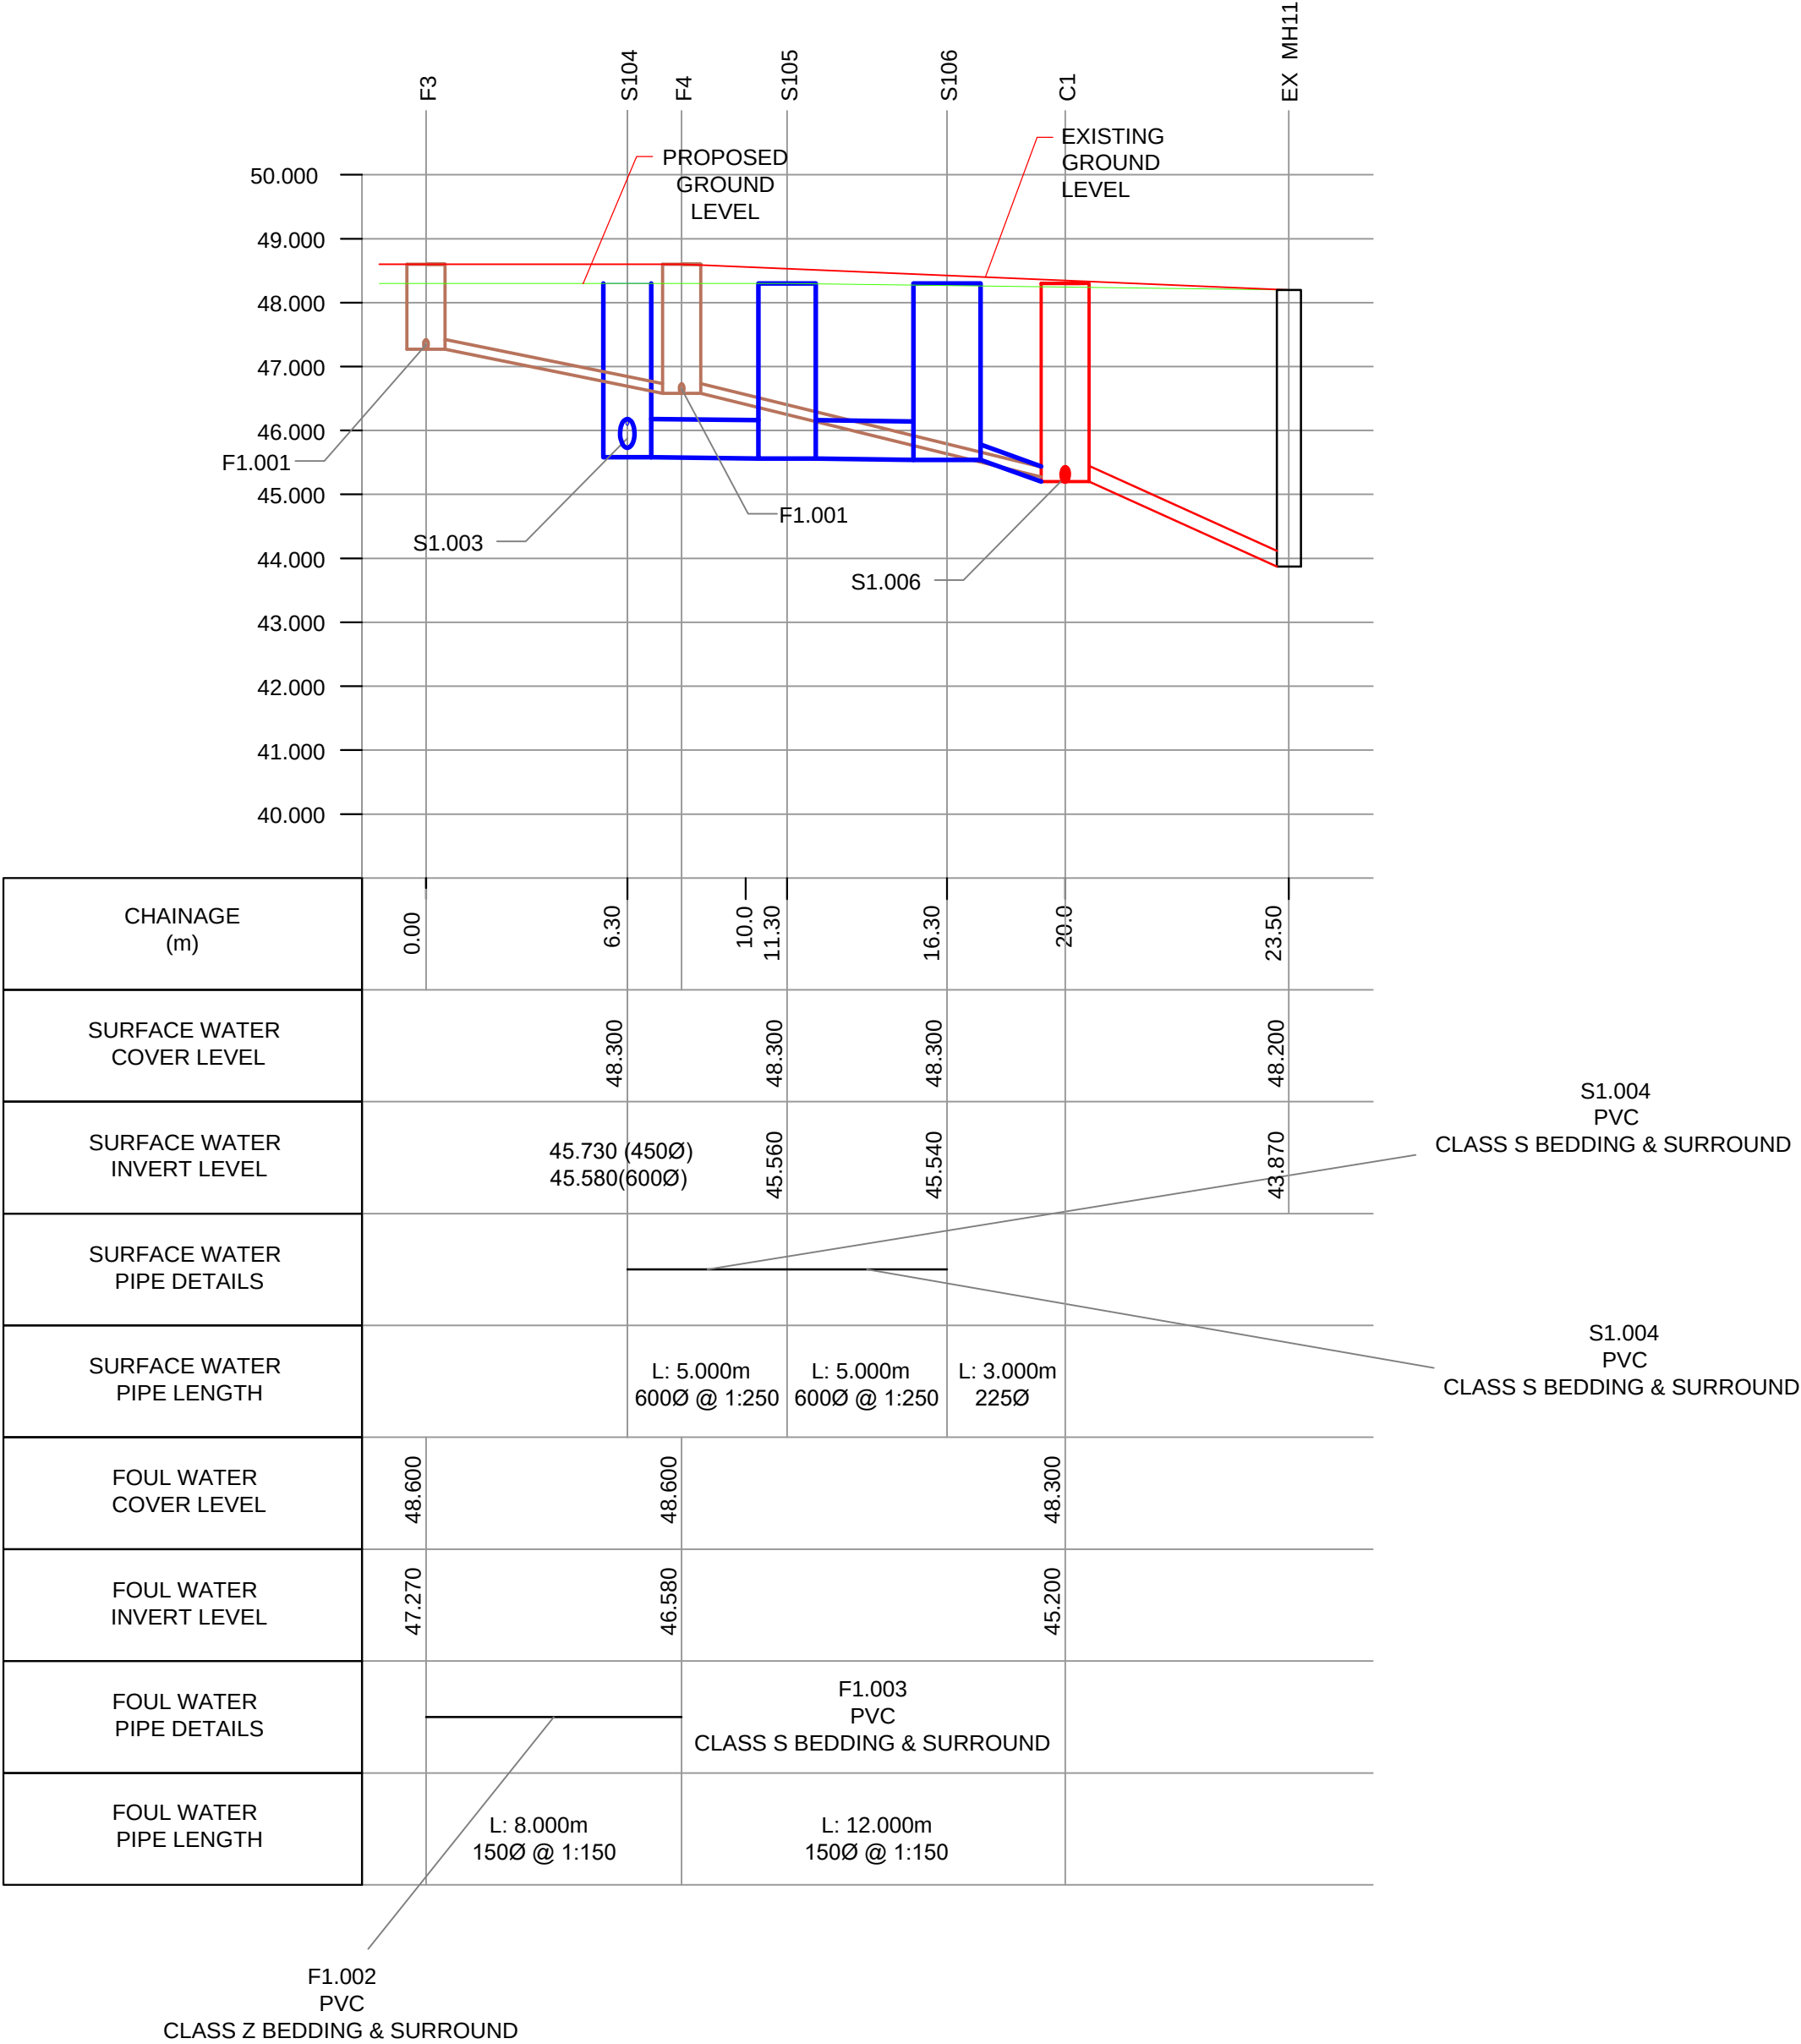

LONG SECTION MH F3 - EXISTING MH11

CLIENT

GREAT PLACES
BUTRESS ARCHITECTS

Carley
Daines and
Partners Limited

Consulting Civil and Structural Engineers

11 Bridgewater Road Walkden
Worsley Manchester M28 3JE
Tel 0161 799 2720 Fax 0161 790 3474
E-mail mail@carleydaines.co.uk

A04/07/22REVISED TO SHOW CLASS Z CONCRETE BEDDING TO SHALLOW PIPES

-28/05/22INITIAL ISSUE FOR S104 APPROVAL

REV. DATE DESCRIPTION

TITLE

DOWNLEY DRIVE
ANCOATS, MANCHESTER

LONG SECTIONS

Drawn M.HOLEChecked

Date MAY 2022Date

Scale

Drawing No. 19.B.12490/206

A