


52 PRINCESS STREET

GF RECEPTION | FURNITURE

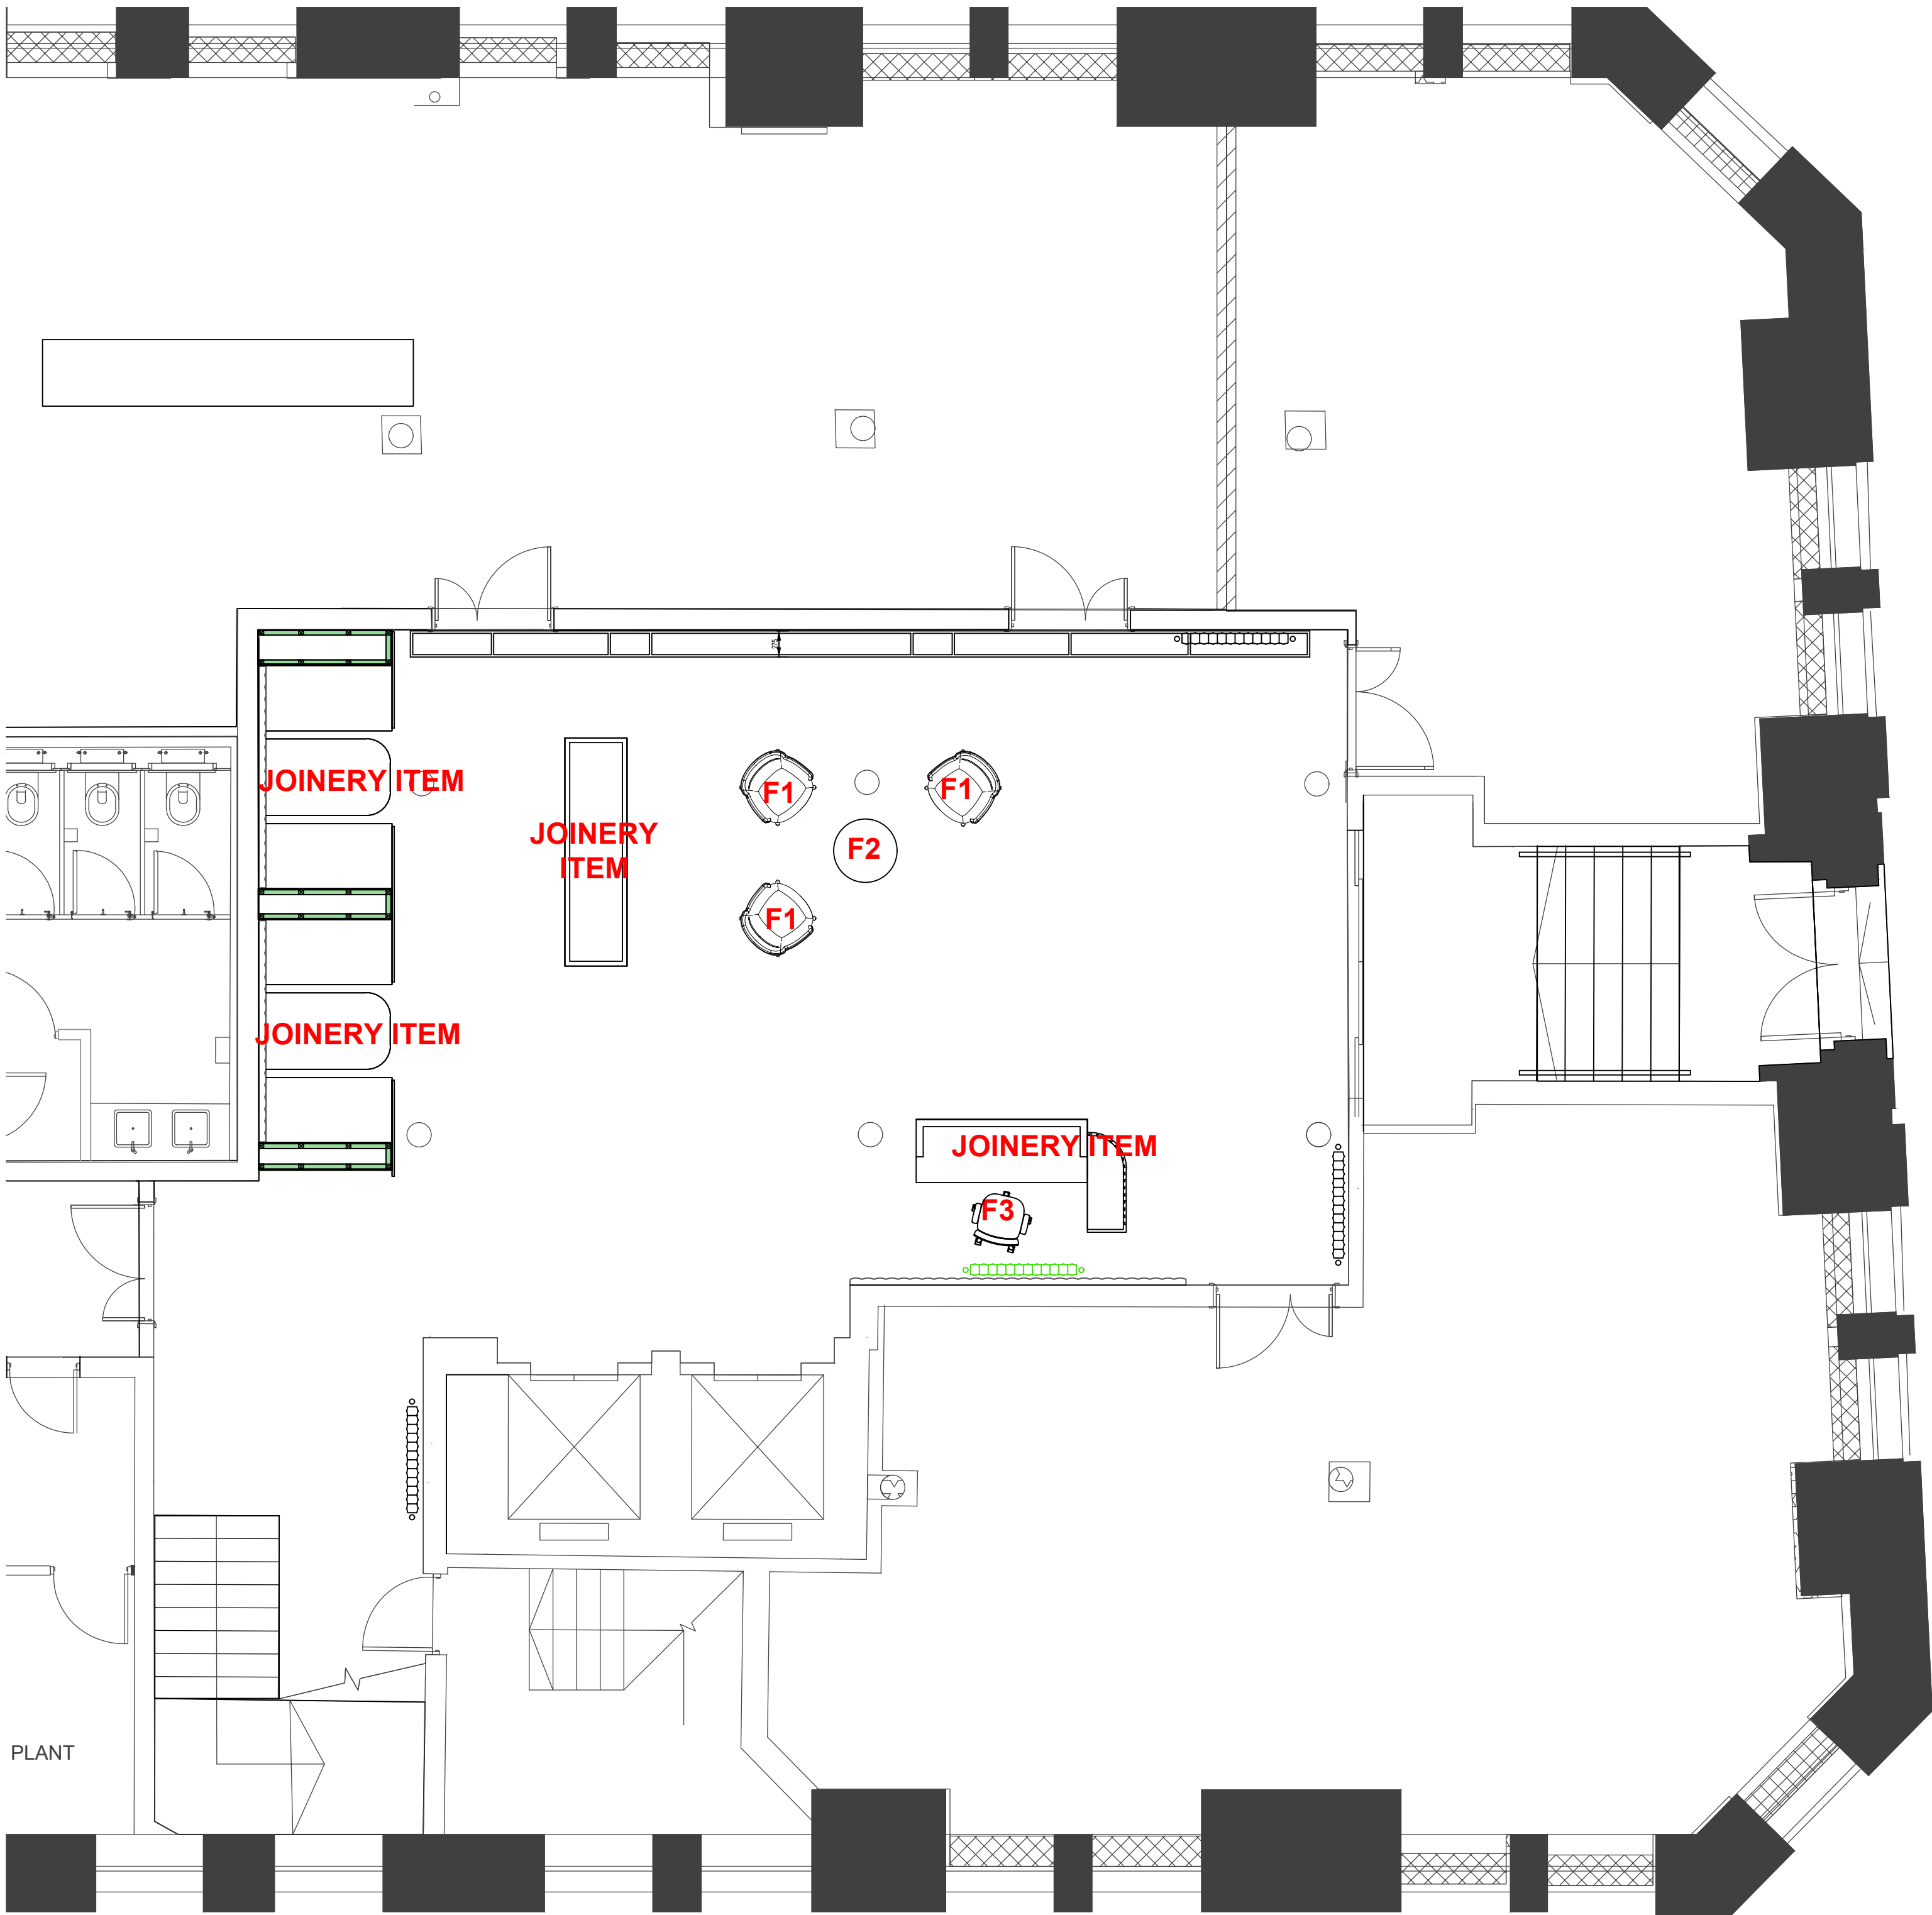

FURNITURE SCHEDULE

- F1

BESPOKE CHAIR AS SEEN IN VISUALS
CONTACT - B M HANDCRAFTED FURNITURE




UPHOLSTERY - BACK AND SEAT PAD
ULTRALEATHER PRO > 554-3811 SWAN

BLACK STAINED FRAME AND LEGS
NOTE: ATTACHED SIDE TABLE NOT REQUIRED
- F2

COFEE TABLE -
AROUND COFFEE TABLE LARGE BY MUUTO BLACK


- F3

BLACK MESH TASK CHAIR,
BLACK BASE AND ARMS,
LUMBER SUPPRT

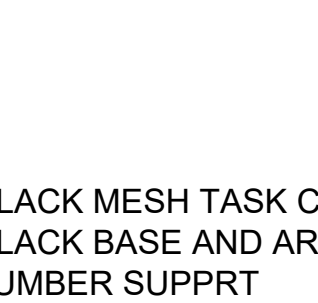

THIS DRAWING IS PROTECTED UNDER COPYRIGHT AND AT NO TIME MUST ANY PORTION OF THIS DRAWING BE REPRODUCED OR COPIED IN ANYWAY WITHOUT THE PERMISSION OF RU CREATIVE LTD.

ALL DIMENSIONS MUST BE CHECKED ON SITE AND NOT SCALED FROM THIS DRAWING.

SUBJECT TO SITE SURVEY

IMPORTANT NOTE
THIS DRAWING SHOWS DESIGN INTENT AND IS SUBJECT TO SITE CONDITIONS.
ANY PART OF THE DESIGN THAT CONTRADICTS BEST PRACTICE THEN PLEASE MAKE THE DESIGN TEAM AWARE.
SITE SURVEY REQUIRED PRIOR TO PLACING ORDERS.

TENDER

REV	DETAILS	BY	DATE
1	ULTRA FABRIC SPECIFICATION	RU	16.06.22

ruCREATIVE

6.34 WINDSOR HOUSE
HARROGATE HG1 2PW
TELEPHONE: 01423 52 02 69
EMAIL: INFO@RUCREATIVE.CO.UK
WEB: WWW.RUCREATIVE.CO.UK

CLIENT

ADAPT REAL ESTATE

PROJECT

52 PRINCESS STREET
MANCHESTER
M1 6JX

TITLE

RECEPTION FURNITURE

SCALE	DATE	DESIGNER	CHECKED BY
1:50 @ A1	08.12.21	RU	~

PROJECT NO.	BUILDING	LEVEL	DRAWING NO.	REV
52.PRIN.ST	52PS	GF	R-GA002B	1